
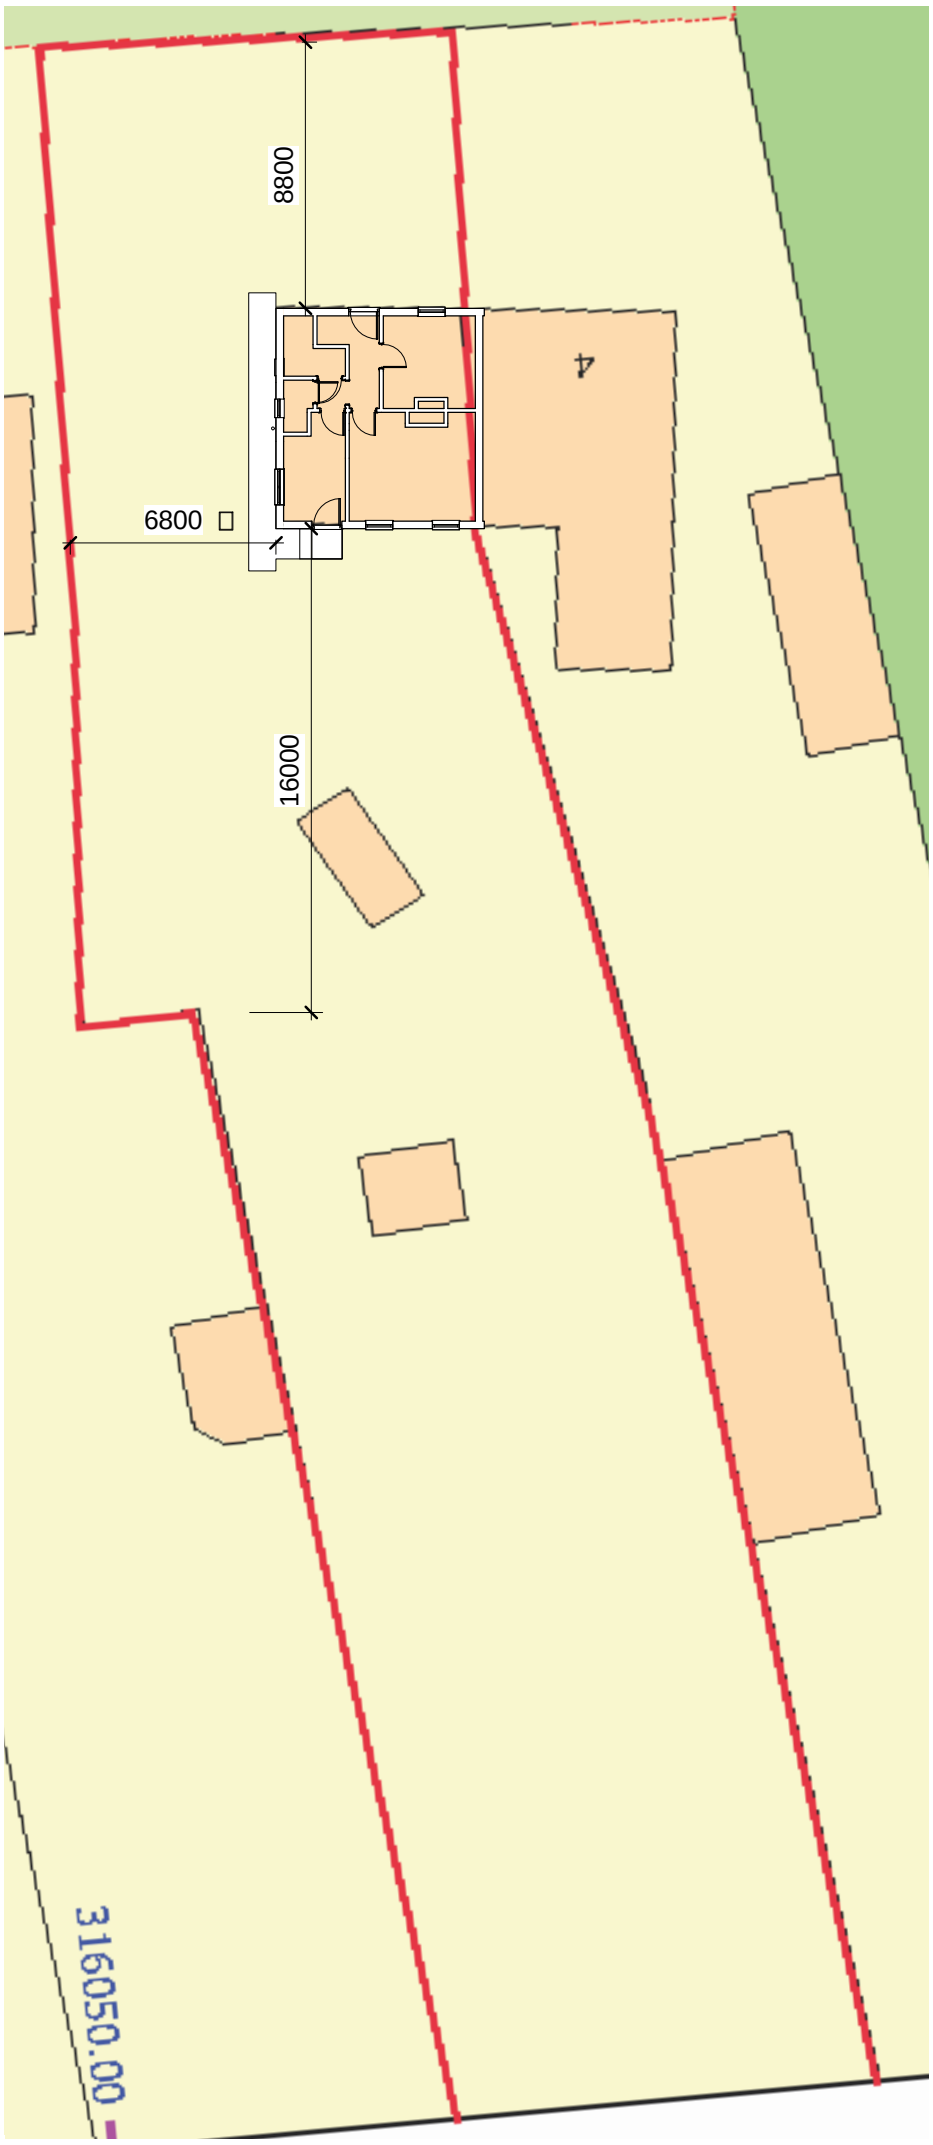


1 Block Plan - (Existing)

1 : 250

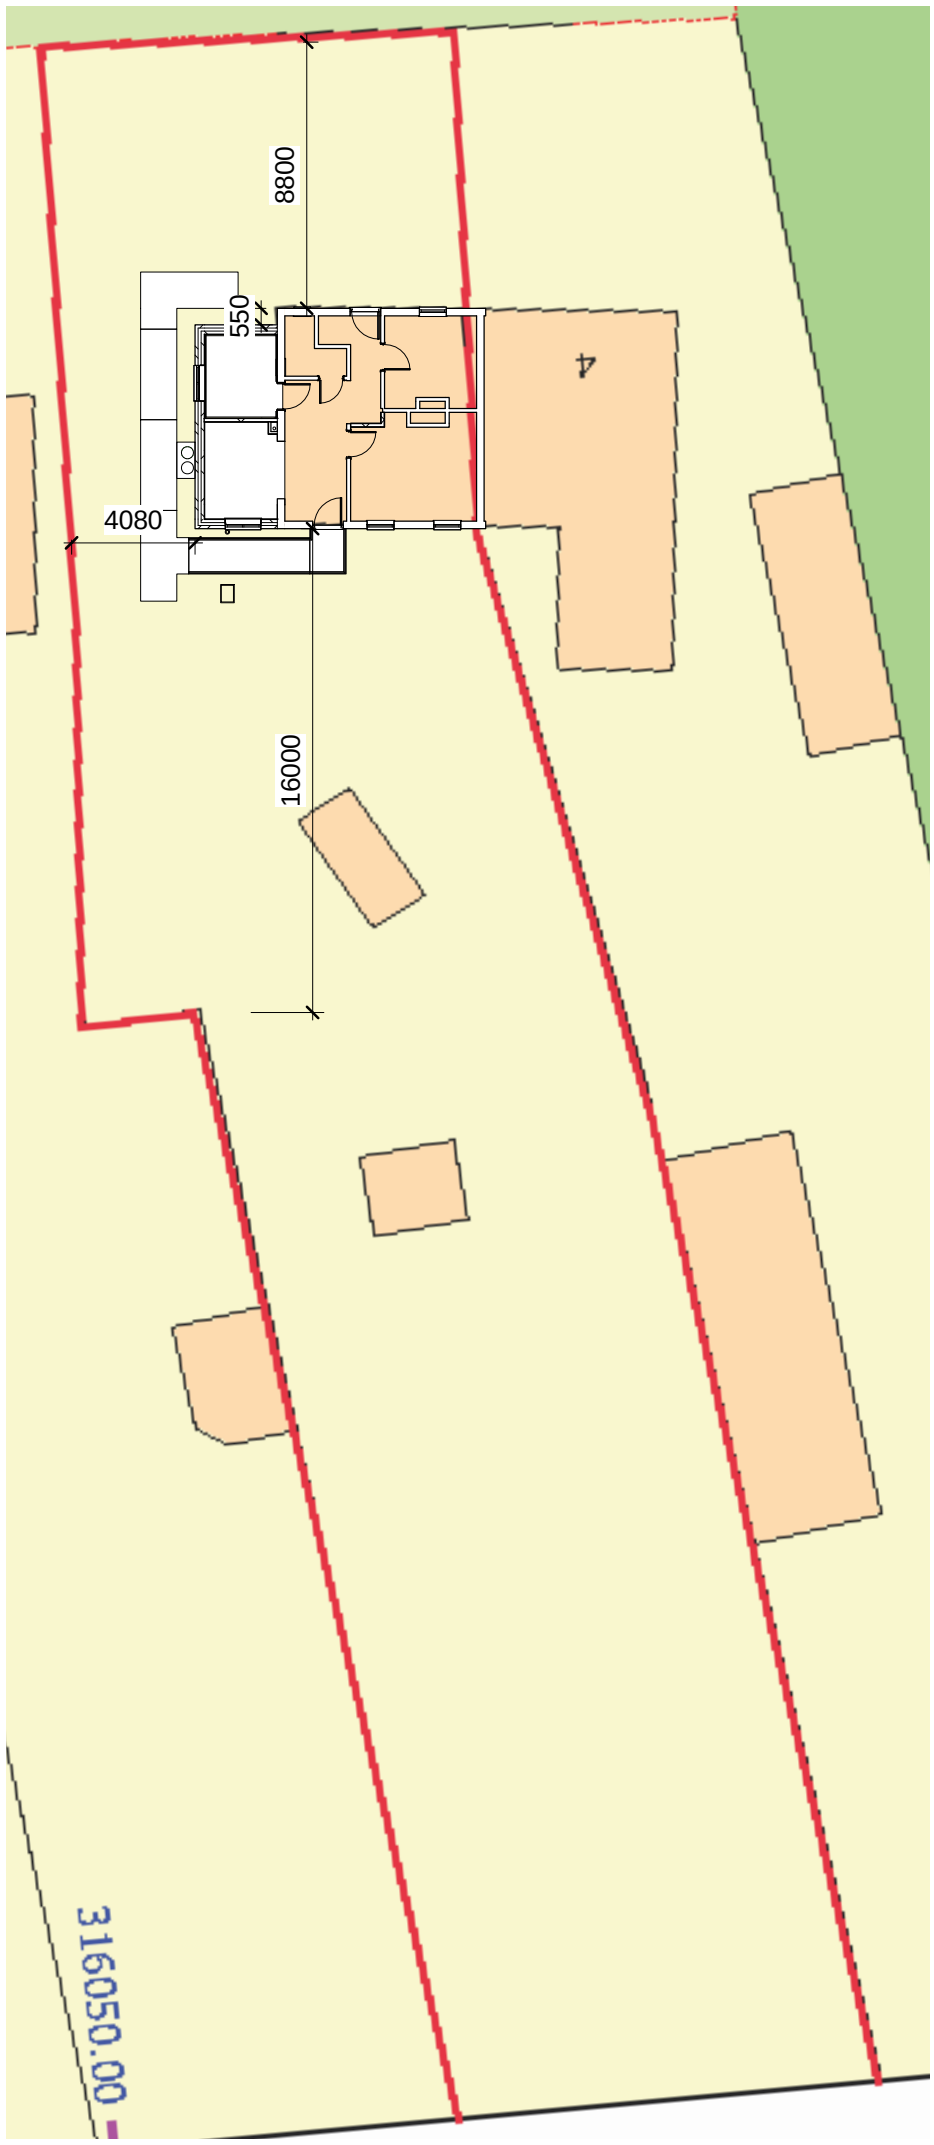

2 Block Plan - (Proposed)

1 : 250

SOUTH HOLLAND DISTRICT COUNCIL

Building Consultancy South Holland

Rev.	Description	Date

CLIENT ADDRESS Mrs F Bowers 3 Randall Bank Moulton Eaugate PE12 0RT	PROJECT Accessibility Adaptations	Date 05/09/2019	Project number DFG/19/1093	Scale (@ A3) 1 : 250
	SHEET Block Plan	Drawn by SG	DRAWING NUMBER 20	REV