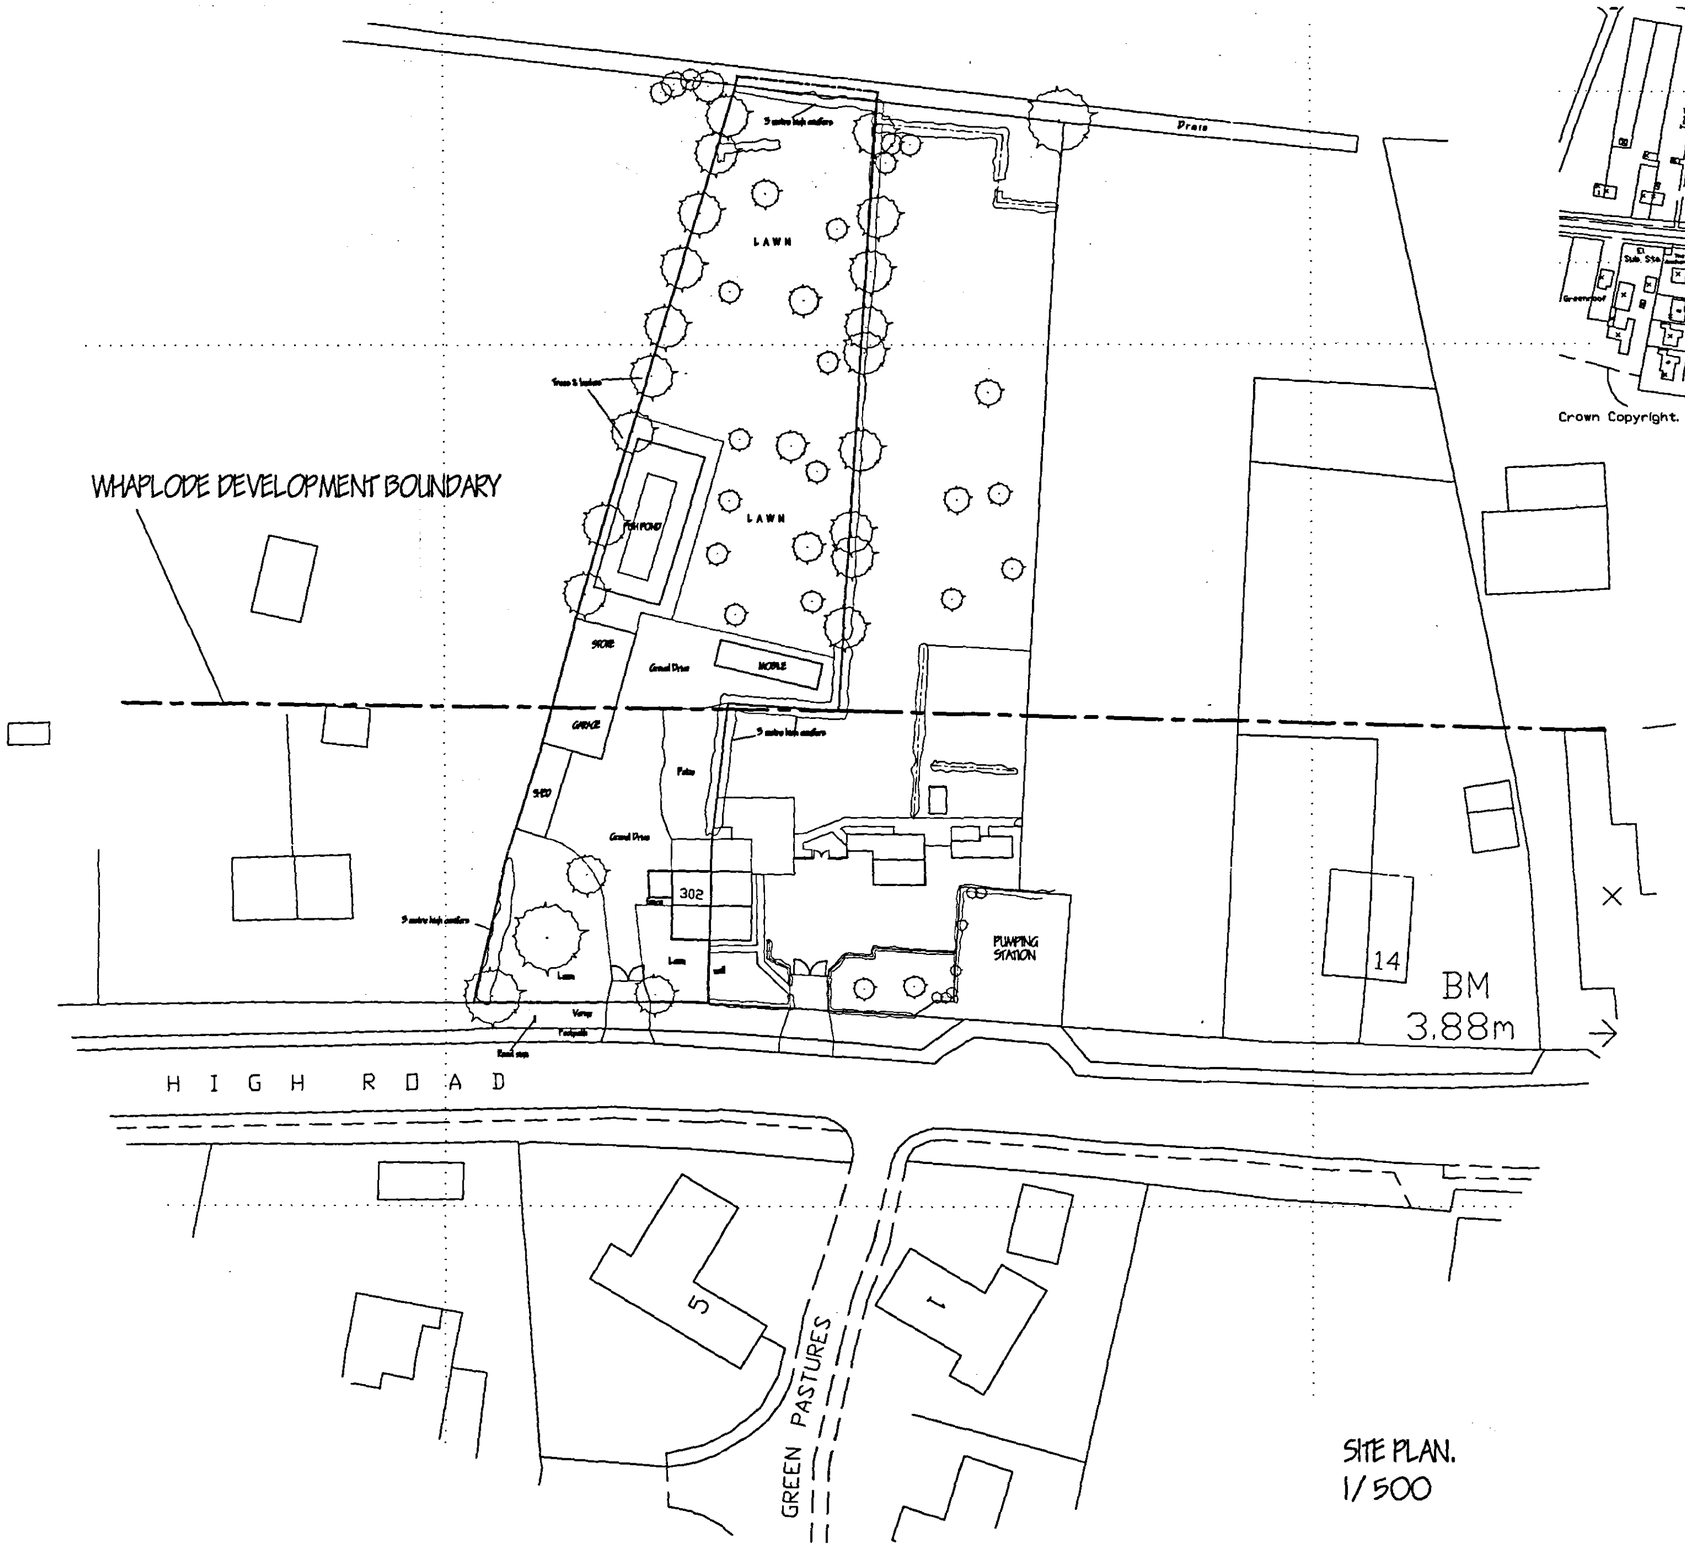

SITE PLAN.
1/500

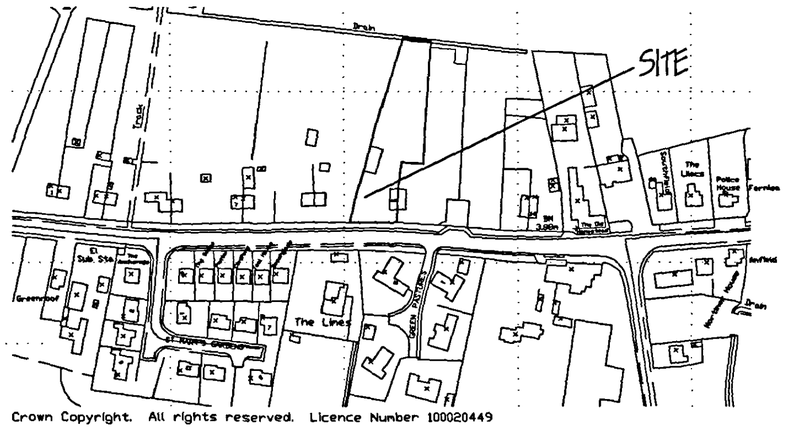

Crown Copyright. All rights reserved. Licence Number 100020449

LOCATION PLAN.
1/2500

DETERMINED PLAN

SHDC
Planning & Development
31 AUG 2006
Ref: 1211/06

ref:	revision	date

G. R. MERCHANT LTD.
I.ENG AMICE FIWO
ARCHITECTURAL, STRUCTURAL AND LAND DRAINAGE CONSULTANTS
4 Wrights Mews
12A Park Road, Holbeach,
Spalding, Lincs. PE12 7EE
Tel: 01406 490800
Fax: 01406 425741
E-Mail: gr.merchant@bicomnet.com

Project
RESIDENTIAL DEVELOPMENT.
Adj' 302 HIGH ROAD.
WHAPLODE.
SPALDING. LINC'S.

Client
MR. R. COOK.

Drawing
LOCATION & SITE LAYOUT PLANS - EXISTING.

Job Ref.	Drawing No.
1426-06.	01.
Date	Drawn
AUGUST '06.	GRM.

Scales
AS INDICATED.

DO NOT SCALE FROM THIS DRAWING