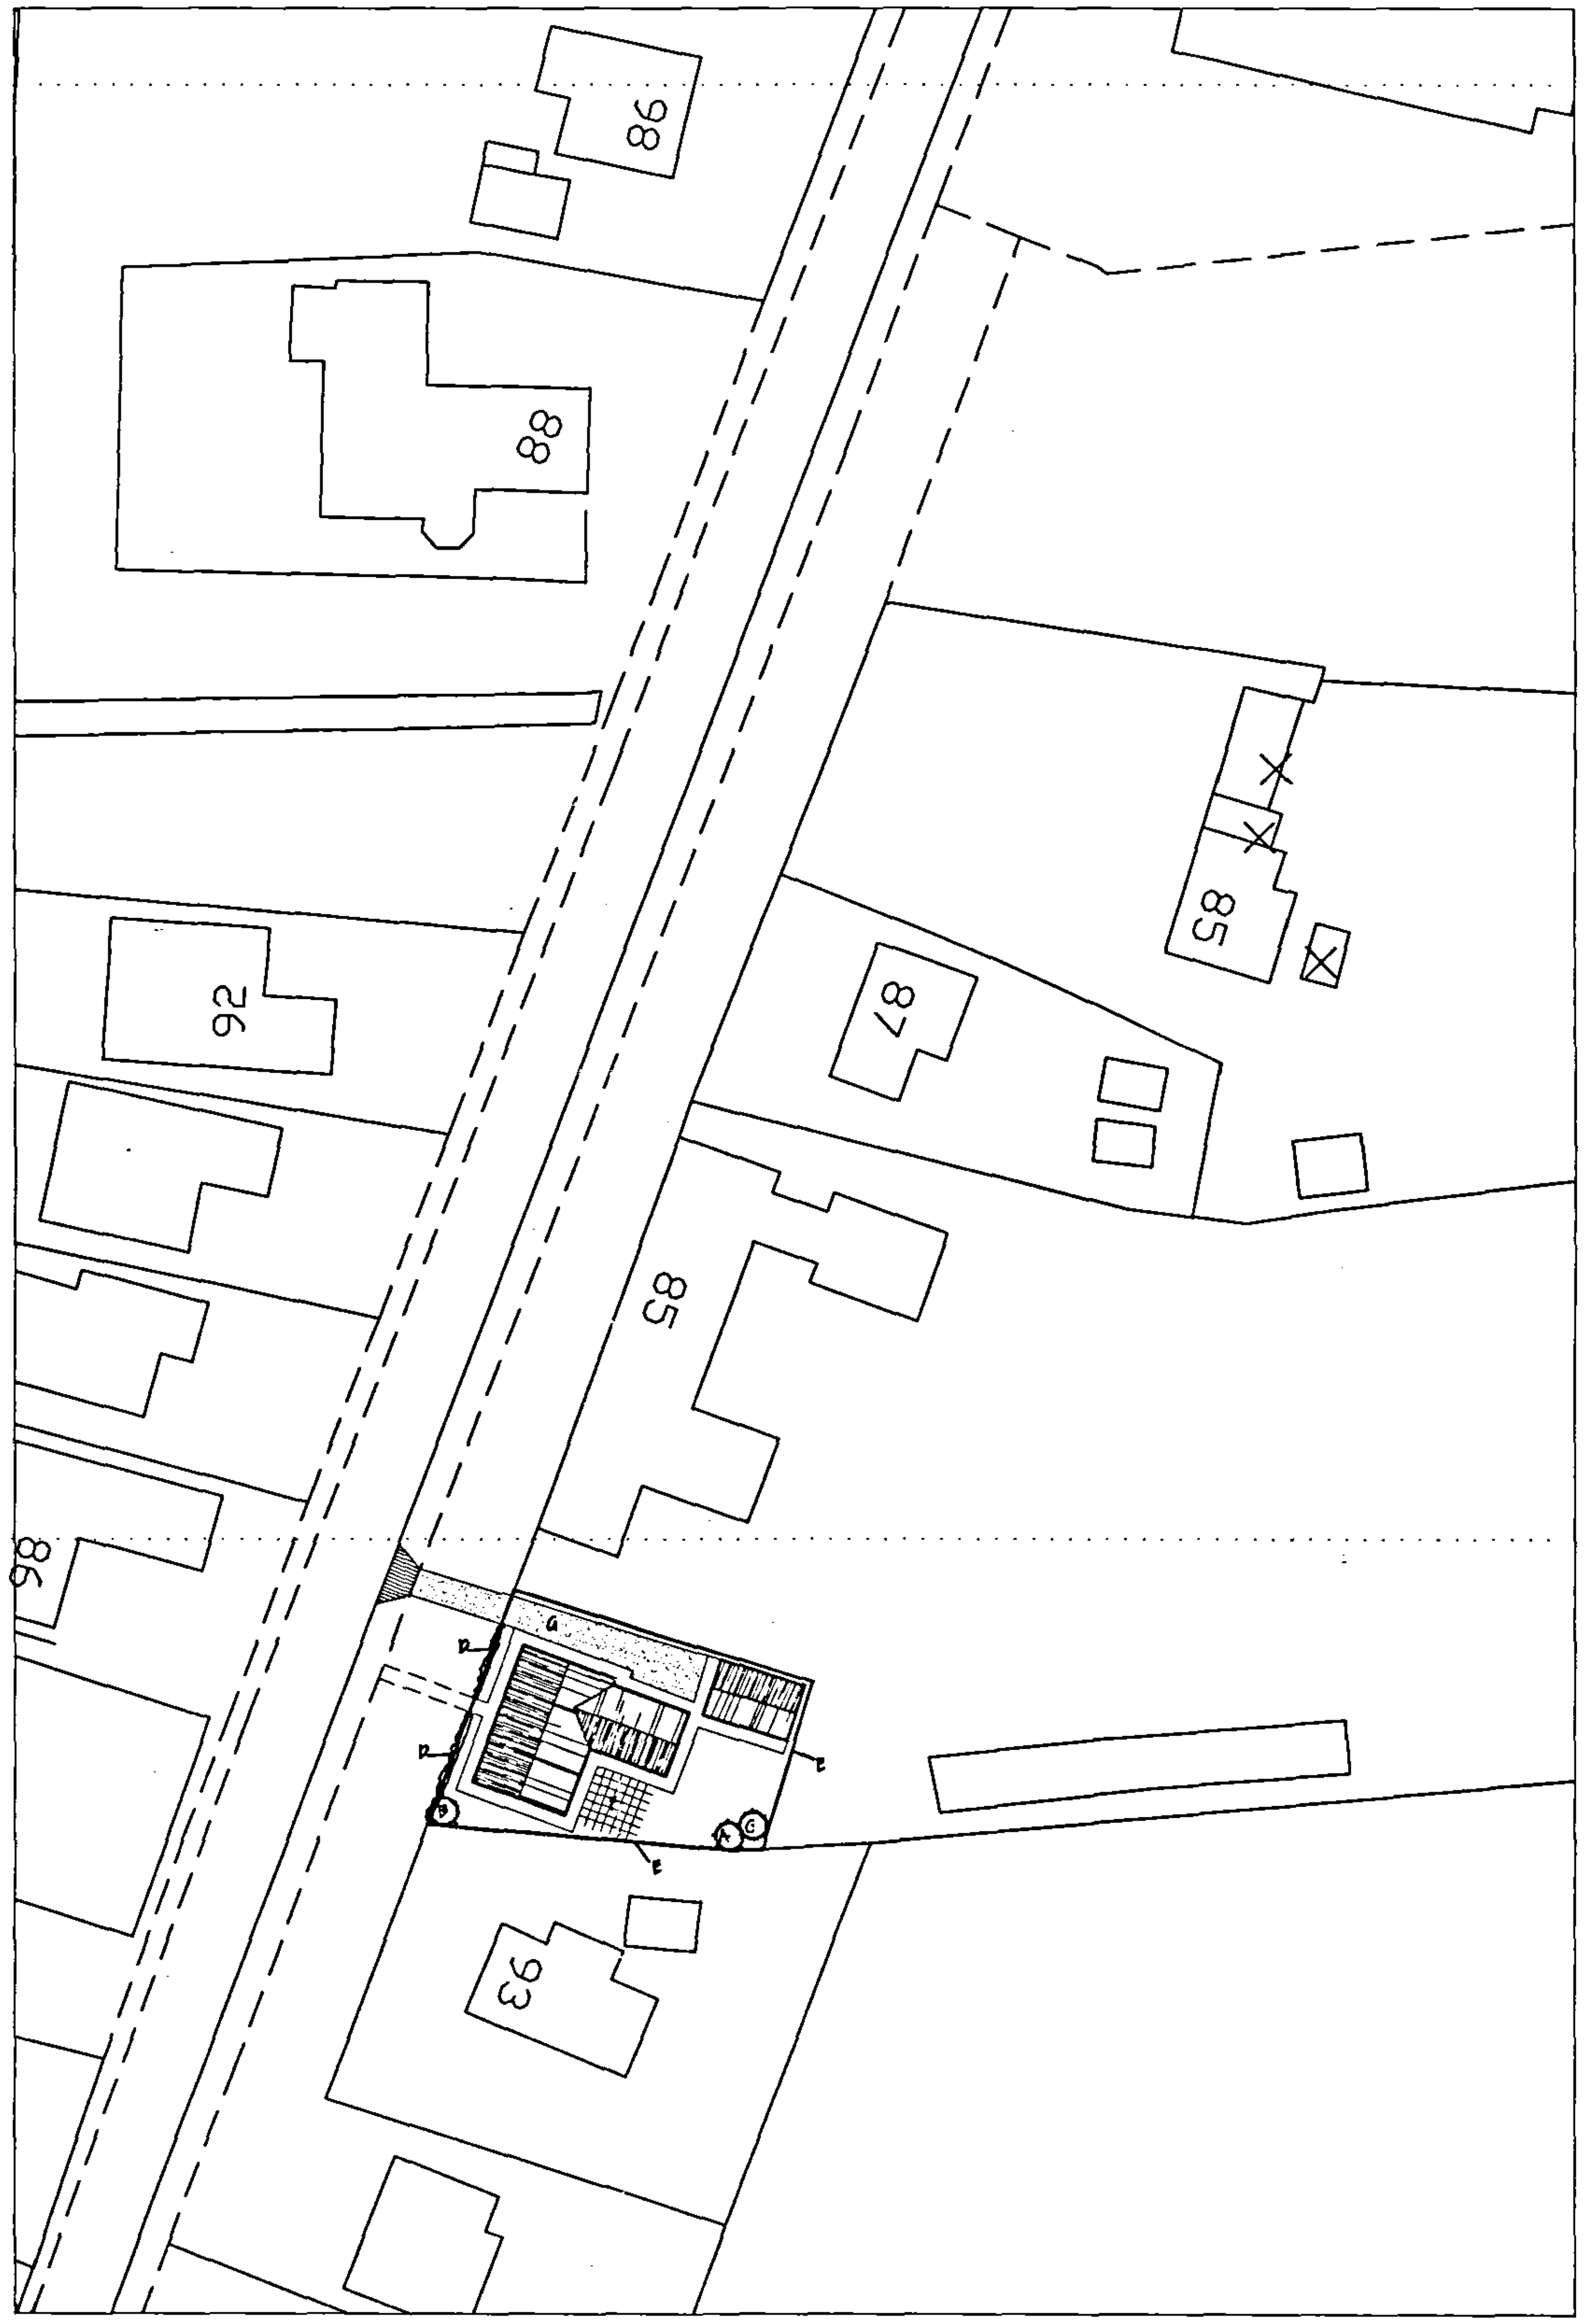

SITE LAYOUT.
1/ 500.

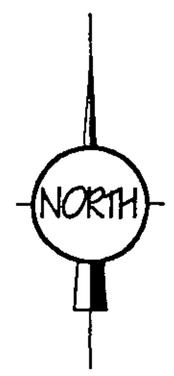

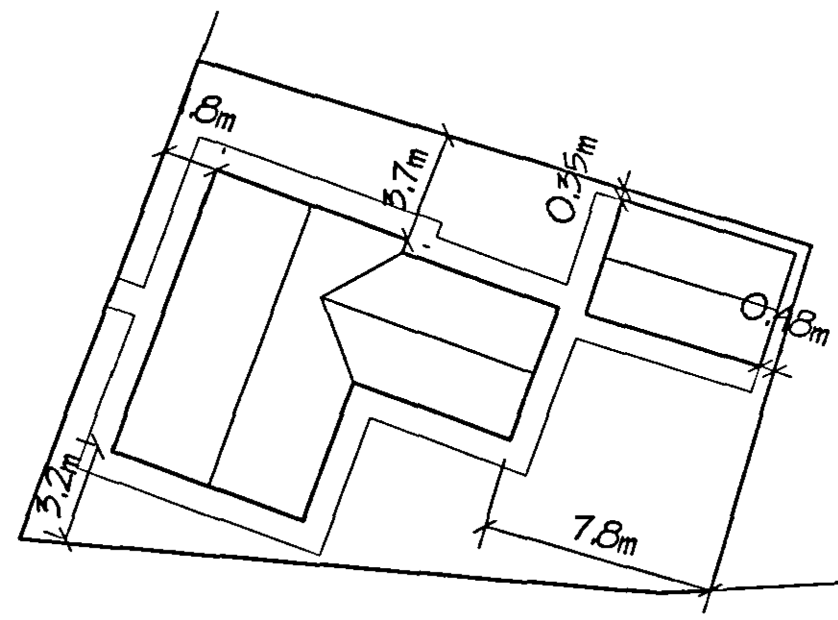

DIMENSION PLAN.
1/ 250.

LANDSCAPING & TREE PLANTING SCHEME

A- SILVER BIRCH (BETULA PENDULA) FEATHERED
B- HAWTHORN (CRATAEGUS LAEVIGATA) FEATHERED
C- WHITE BEAM (SORBUS ARIA) FEATHERED

D- MIXED HEDGE
- (a) Hawthorn (Crataegus Monogyna)
- (b) Elder (Sambucus Nigra)
- (c) Blackthorn (Prunus Spinosa)
- (d) Buckthorn (Rhamnos Cathartica)

Mixed hedging to be planted in double rows using 600mm high plants at 200mm spacings in a mix comprising 25% of each species.

E- 1.8 METRE HIGH CLOSE BOARDED FENCING
F- PATIO
G- TARMAC DRIVE

all planting to be in accordance with BS 4428: 1989 and ammendment no. 1 (1991)
all trees to be planted with minimum 600mm plastic mulch mat and to be staked, tied and tubed
1/3 to 1/2 bag of peat free and shrub planting compost to be incorporated into backfill for each tree hole

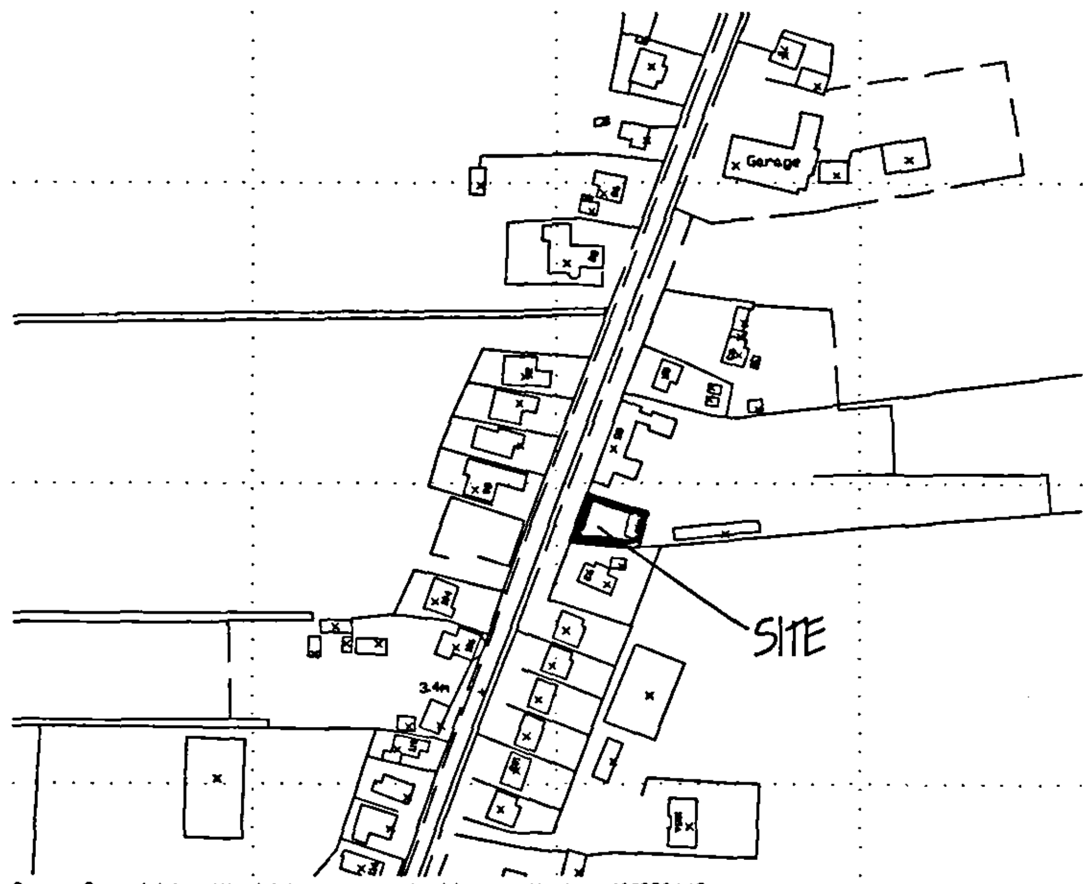

Crown Copyright. All rights reserved. Licence Number 100020449

LOCATION PLAN.
1/ 2500.

ref.	revision	date

G. R. MERCHANT LTD.
I.ENG AMICE FTWO

ARCHITECTURAL, STRUCTURAL AND LAND DRAINAGE CONSULTANTS

4 Wrights Mews
12A Park Road, Holbeach,
Spalding, Lincs. PE12 7EE
Tel: 01406 480800
Fax: 01406 425744
E-Mail: gr.merchant@btconnect.com

Project
PROPOSED HOUSE & GARAGE.
Adj' THE BOTTLE & GLASS.
BROADGATE.
WHAPLODE DROVE.

Client
MR. & MRS. T. GLOWCZYK.

Drawing
LOCATION & SITE PLANS.

Job Ref.	Drawing No.
1450-06.	01.
Date	**Drawn**
JULY '06.	GRM.

Scales
AS INDICATED.

DO NOT SCALE FROM THIS DRAWING
[illegible]