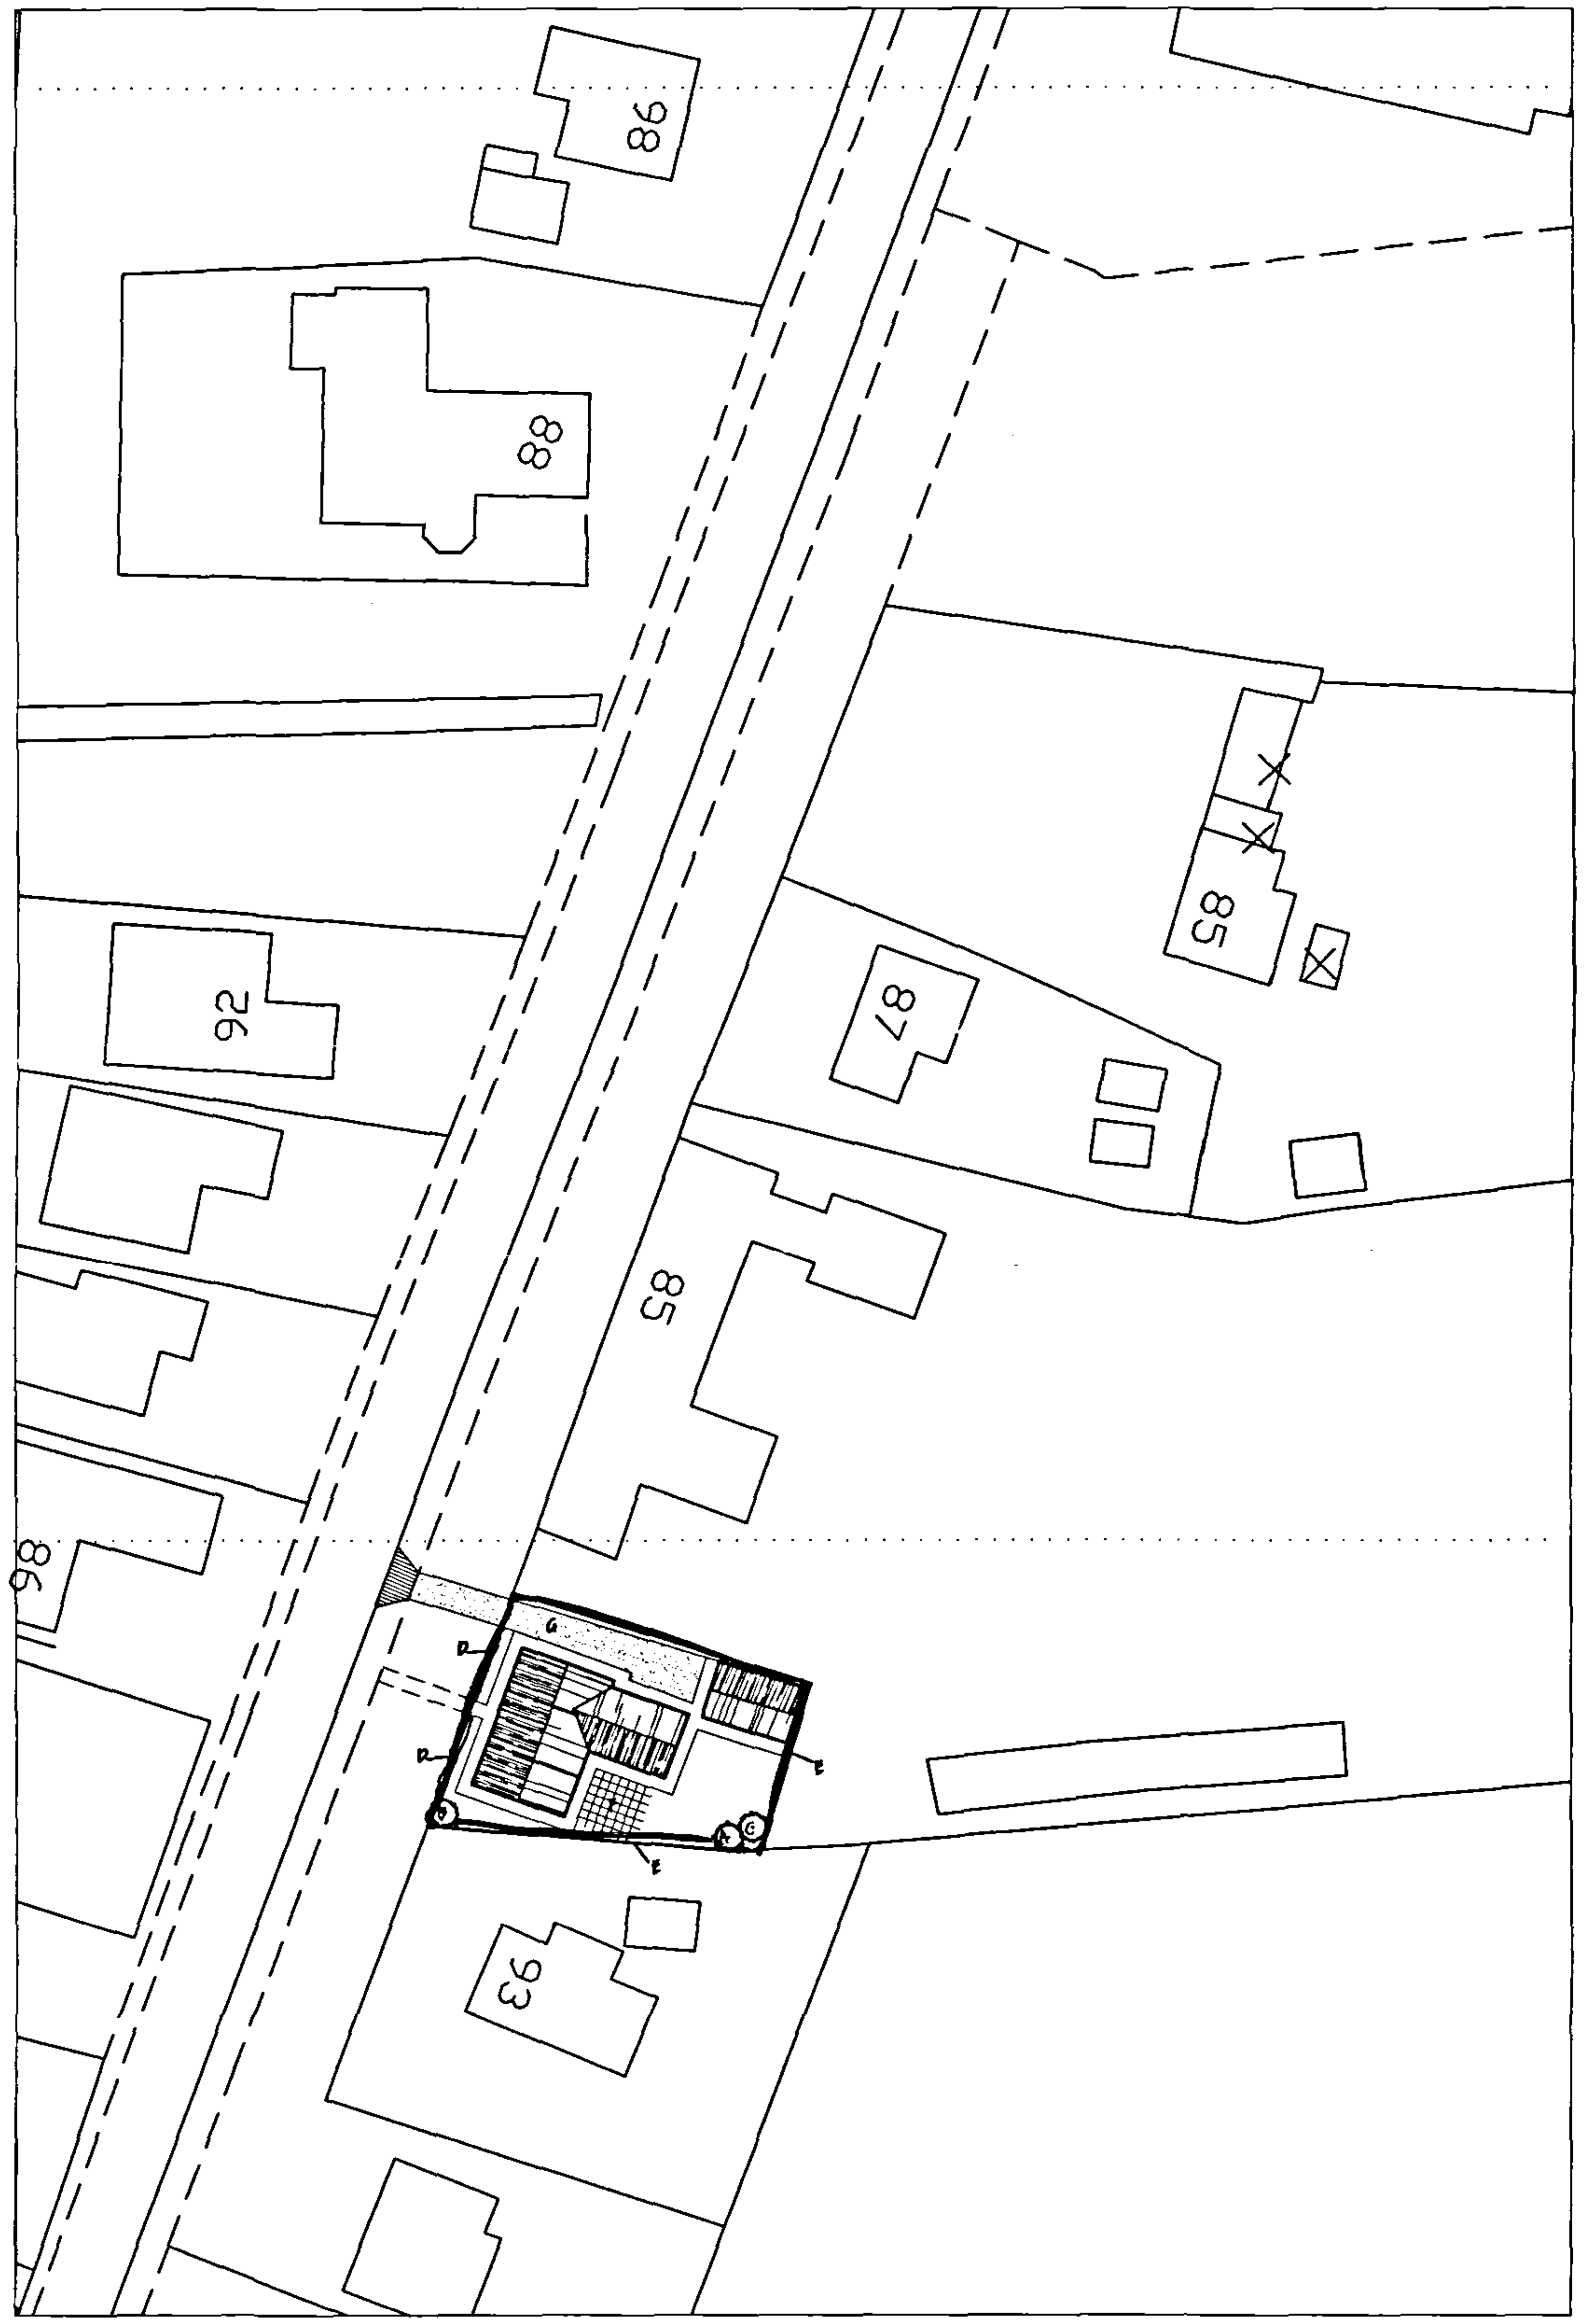

SITE LAYOUT.
1/ 500.

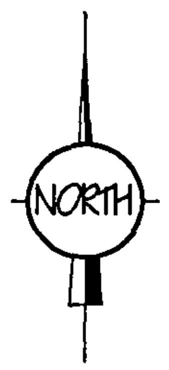

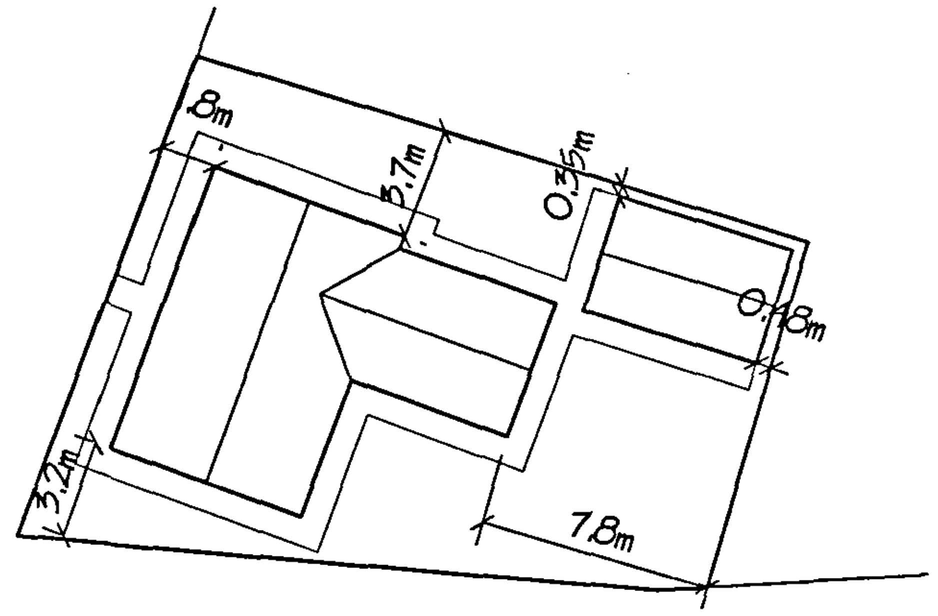

DIMENSION PLAN.
1/ 250.

LANDSCAPING & TREE PLANTING SCHEME

A- SILVER BIRCH (BETULA PENDULA) FEATHERED

B- HAWTHORN (CRATAEGUS LAEVIGATA) FEATHERED

C- WHITE BEAM (SORBUS ARIA) FEATHERED

D- MIXED HEDGE
- (a) Hawthorn (Crataegus Monogyna)
- (b) Elder (Sambucus Nigra)
- (c) Blackthorn (Prunus Spinosa)
- (d) Buckthorn (Rhamnos Cathartica)

Mixed hedging to be planted in double rows using 600mm high plants at 200mm spacings in a mix comprising 25% of each species.

E- 1.8 METRE HIGH CLOSE BOARDED FENCING

F- PATIO

G- TARMAC DRIVE

all planting to be in accordance with BS 4428: 1989 and ammendment no. 1 (1991)

~~all trees to be planted with minimum 600mm plastic mulch mat and to be staked, tied and tubed~~

i/3 to 1/2 bag of peat free and shrub planting compost to be incorporated into backfill for each tree hole

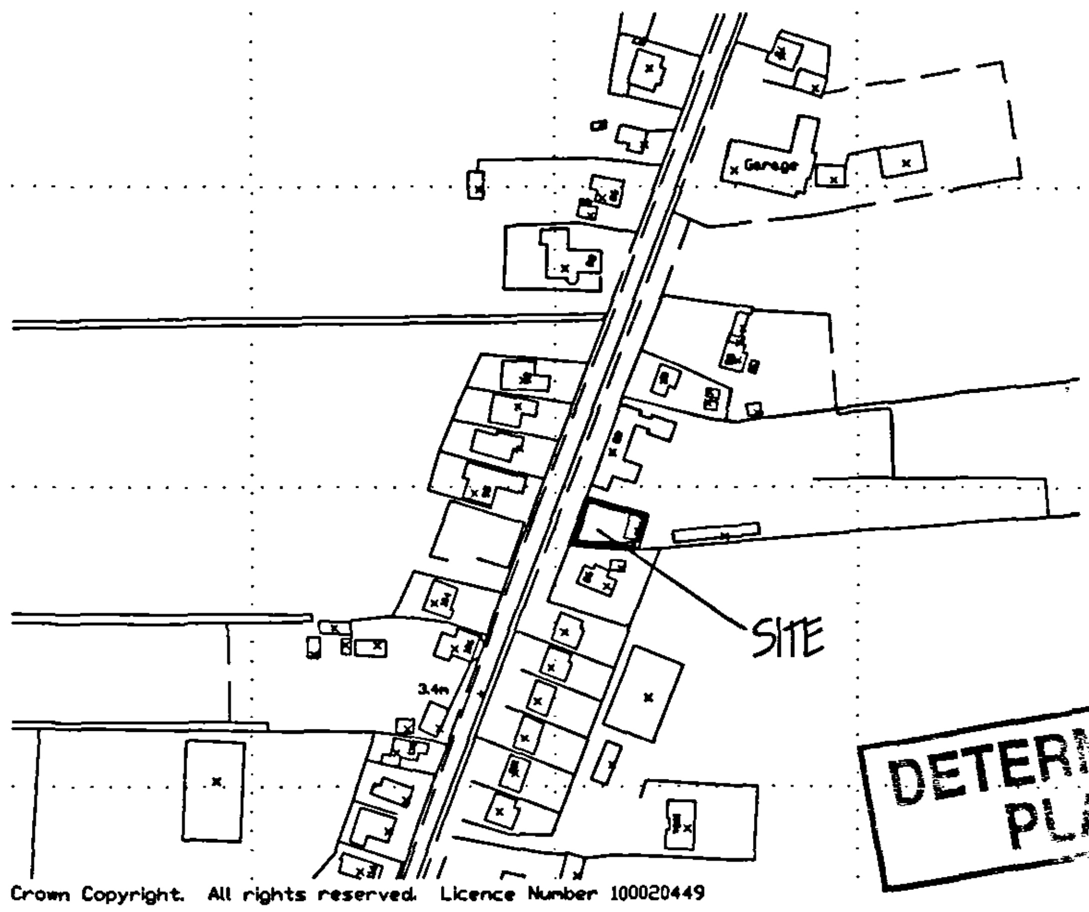

Crown Copyright. All rights reserved. Licence Number 100020449

LOCATION PLAN.
1/ 2500.

DETERMINED PLAN

SHDC
Planning & Development
- 1 SEP 2006
Ref: 1224/06

ref	revision	date

G. R. MERCHANT LTD.
I.ENG AMICE FIWO

ARCHITECTURAL, STRUCTURAL AND LAND DRAINAGE CONSULTANTS

4 Wrights Mews
12A Park Road, Holbeach,
Spalding, Lincs. PE12 7EE
Tel: 01406 490800
Fax: 01406 425744
E-Mail: gr.merchant@btconnect.com

Project
PROPOSED HOUSE & GARAGE.
Adj' THE BOTTLE & GLASS.
BROADGATE.
WHAPLODE DROVE.

Client
MR. & MRS. T. GLOWCZYK.

Drawing
LOCATION & SITE PLANS.

Job Ref.	Drawing No.
1450-06.	01.

Date	Drawn
JULY '06.	GRM.

Scales
AS INDICATED.

DO NOT SCALE FROM THIS DRAWING

This drawing is copyright and may not be altered, traced, photographed or used for any other purpose other than that for which it is issued. The General Contractor is to check all dimensions on site and report any discrepancies to the Architect. [illegible]