
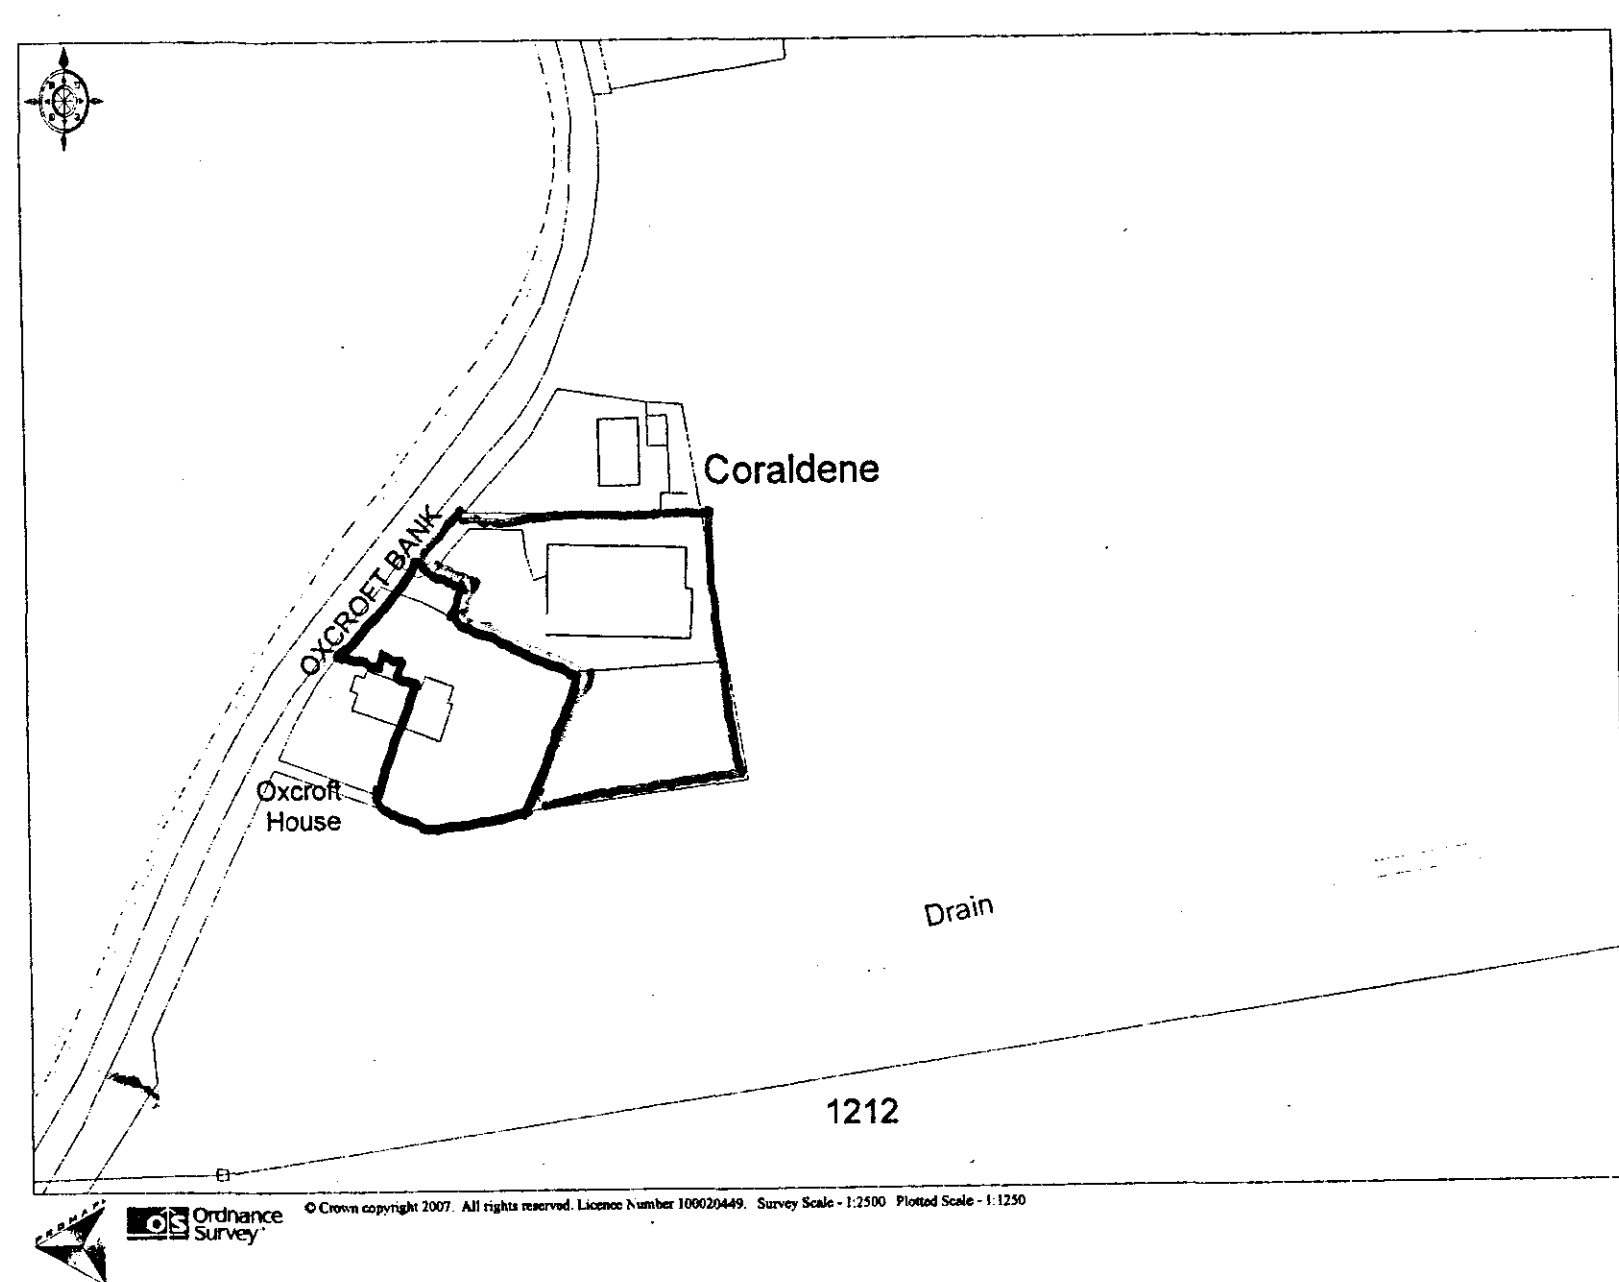
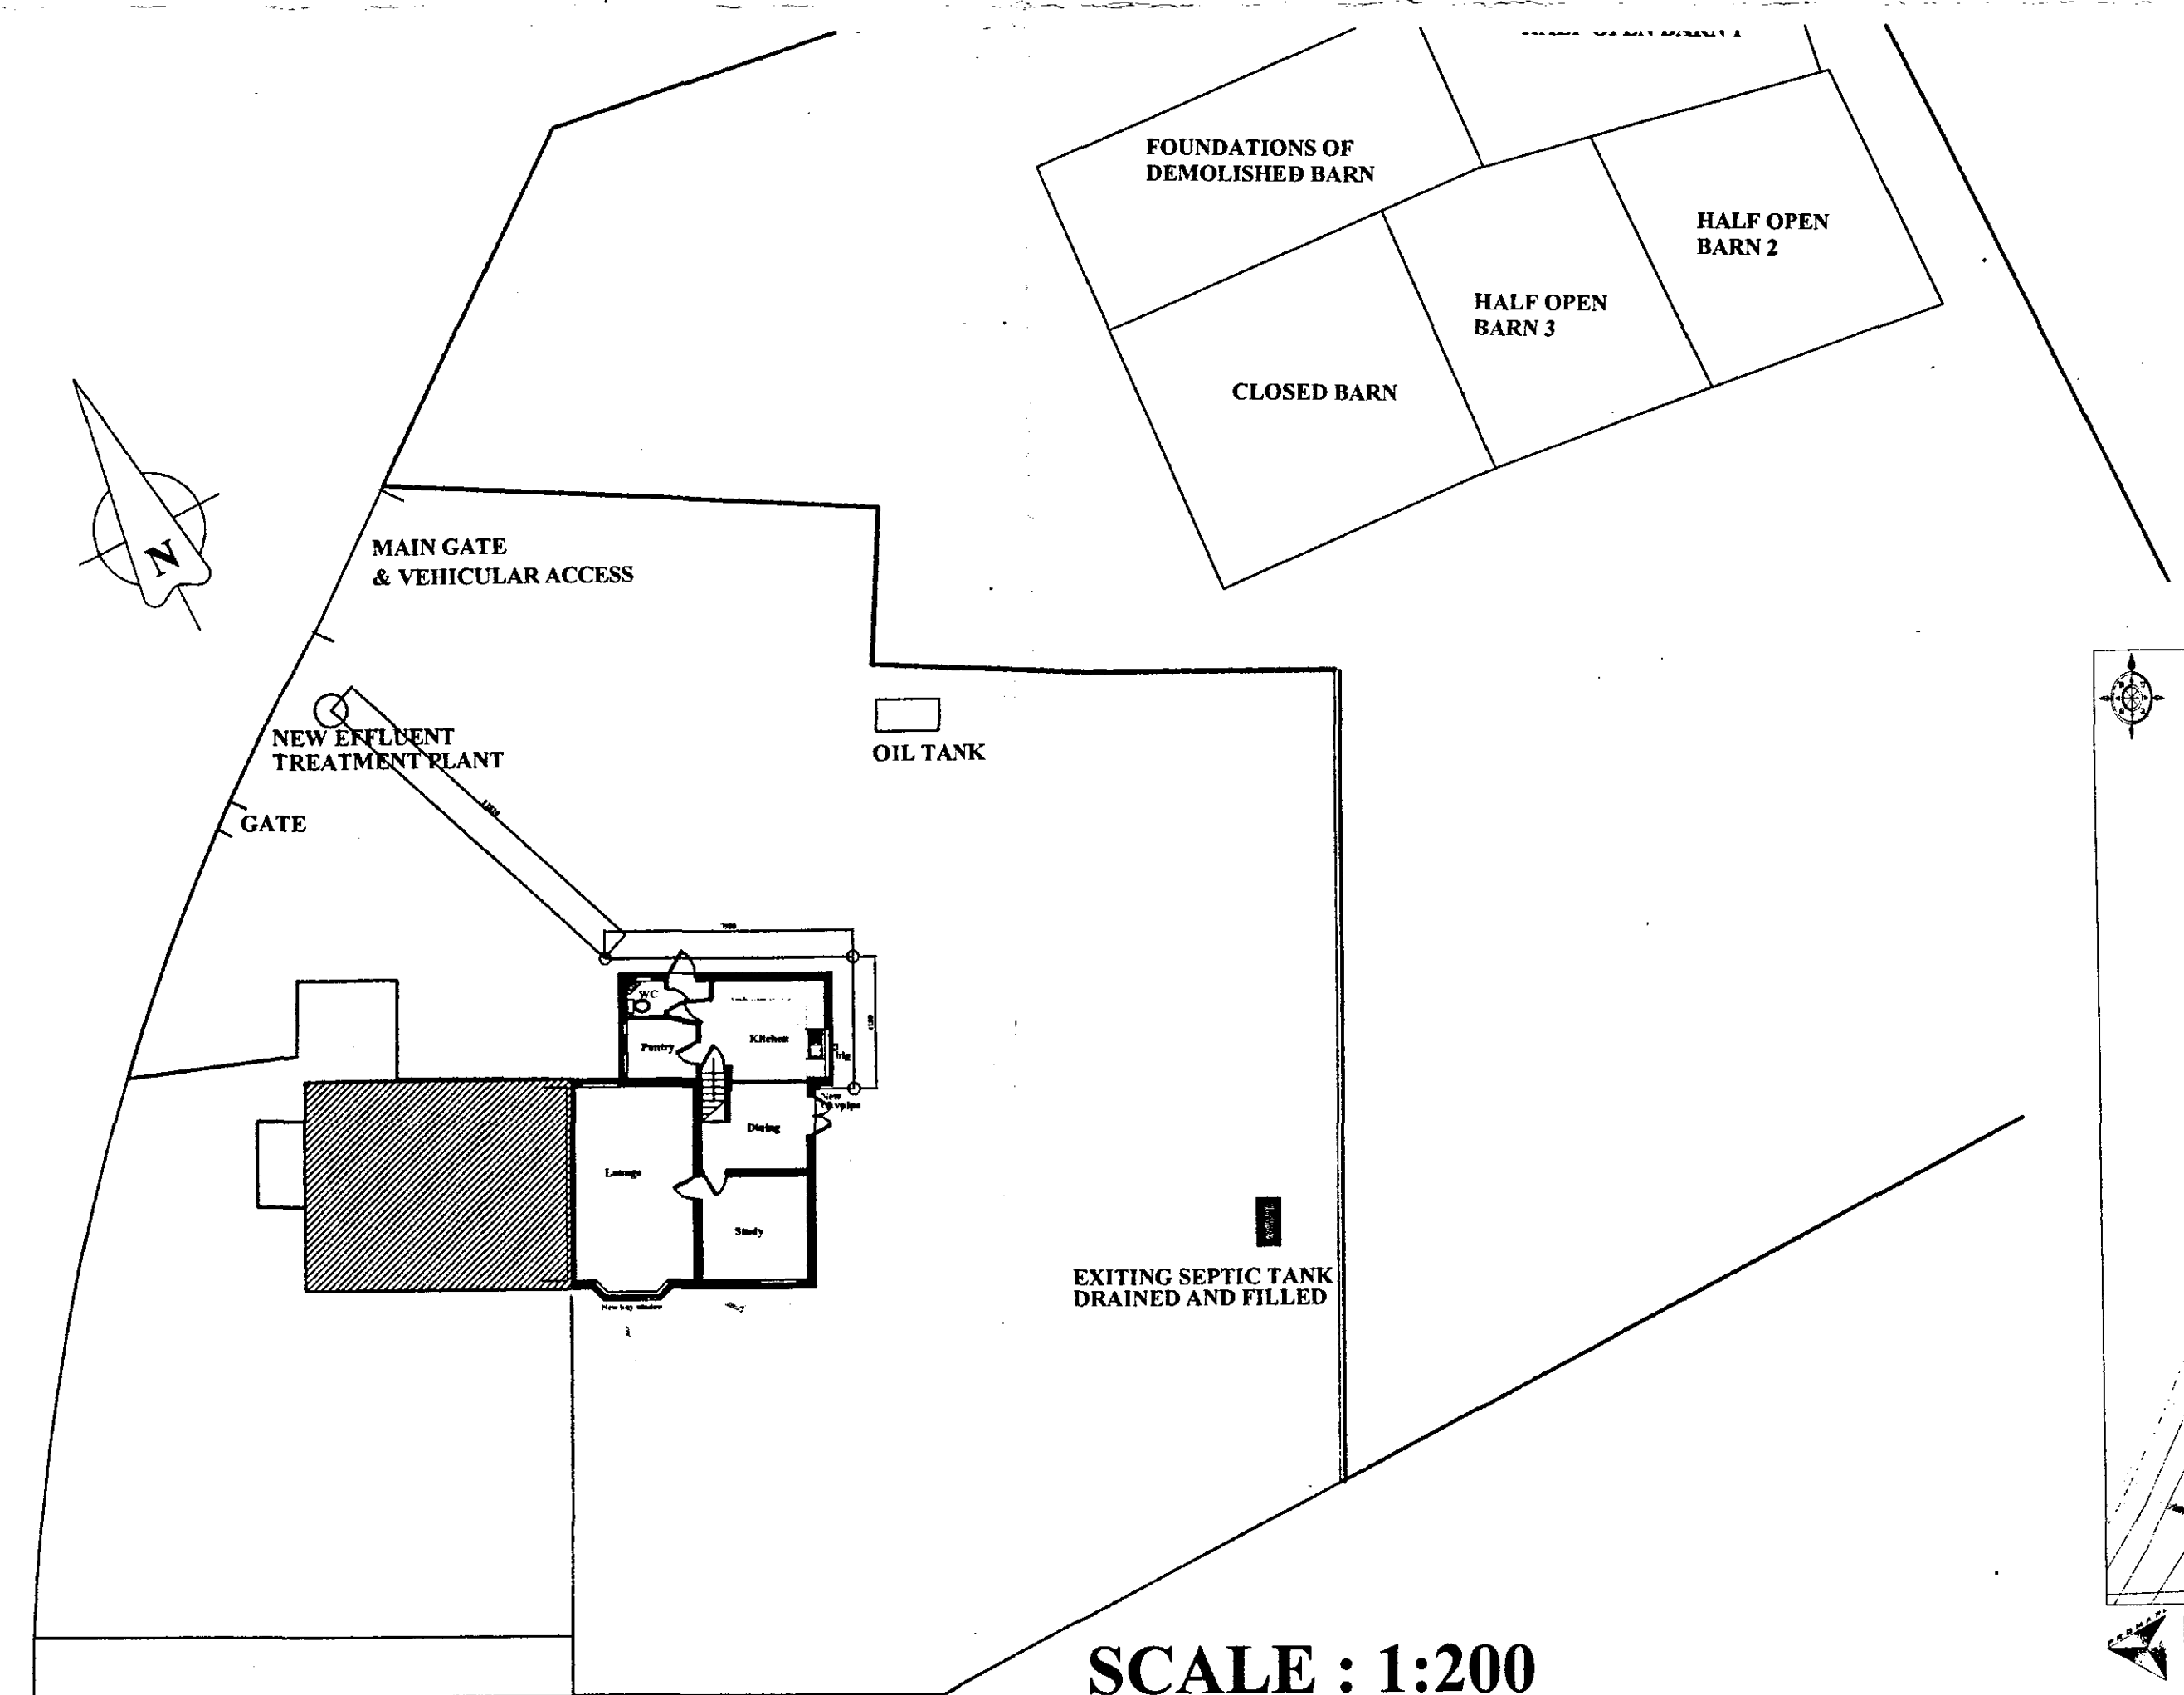
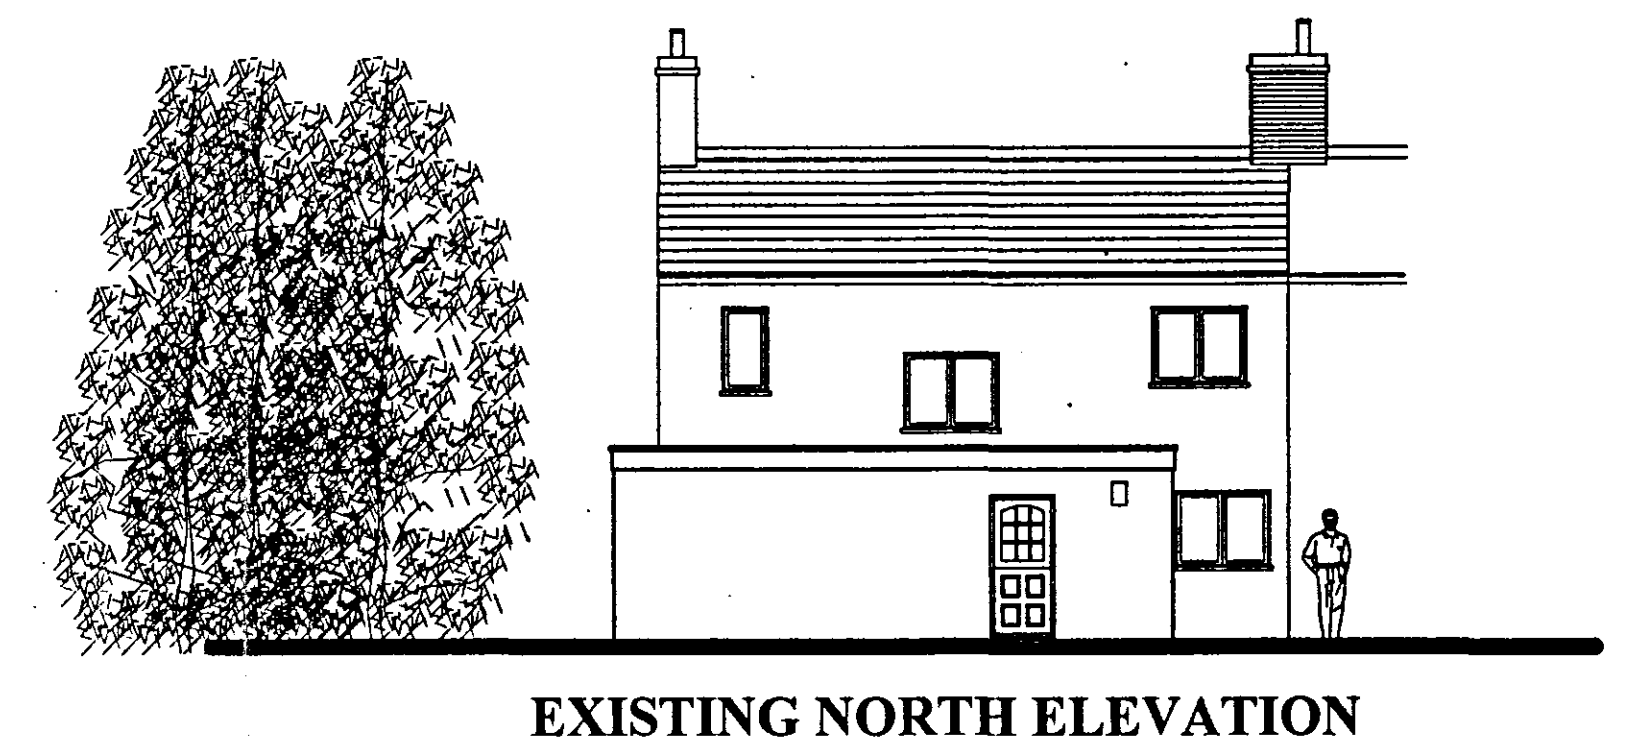
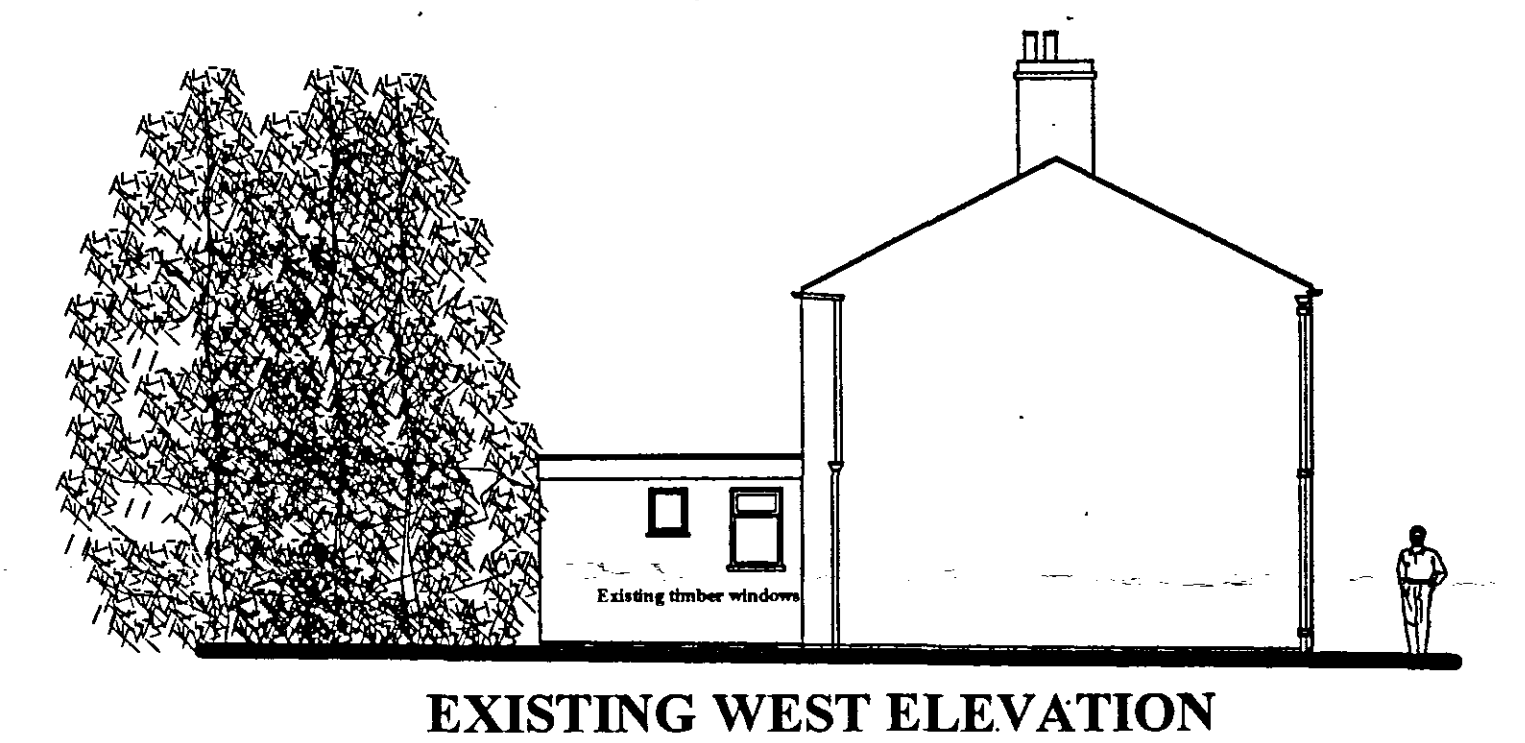
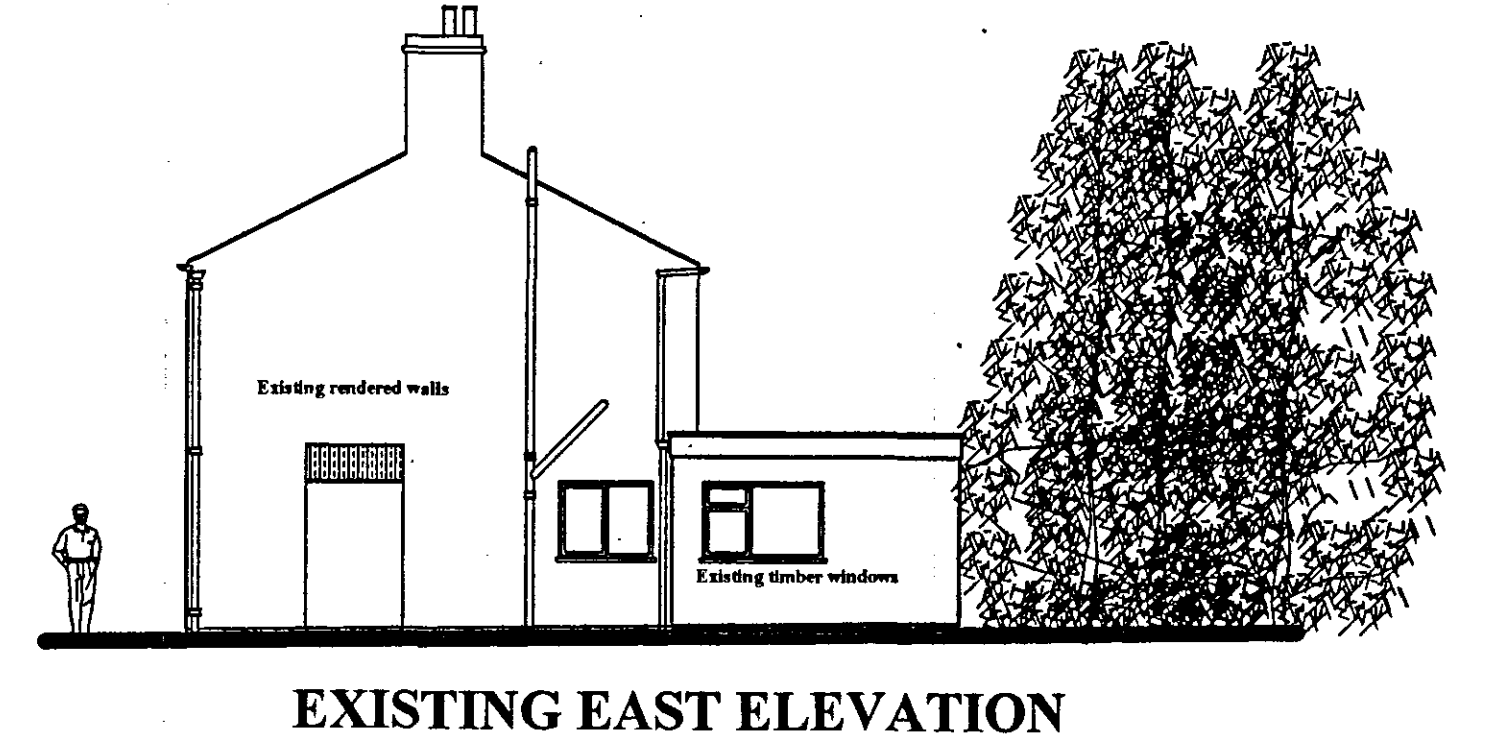
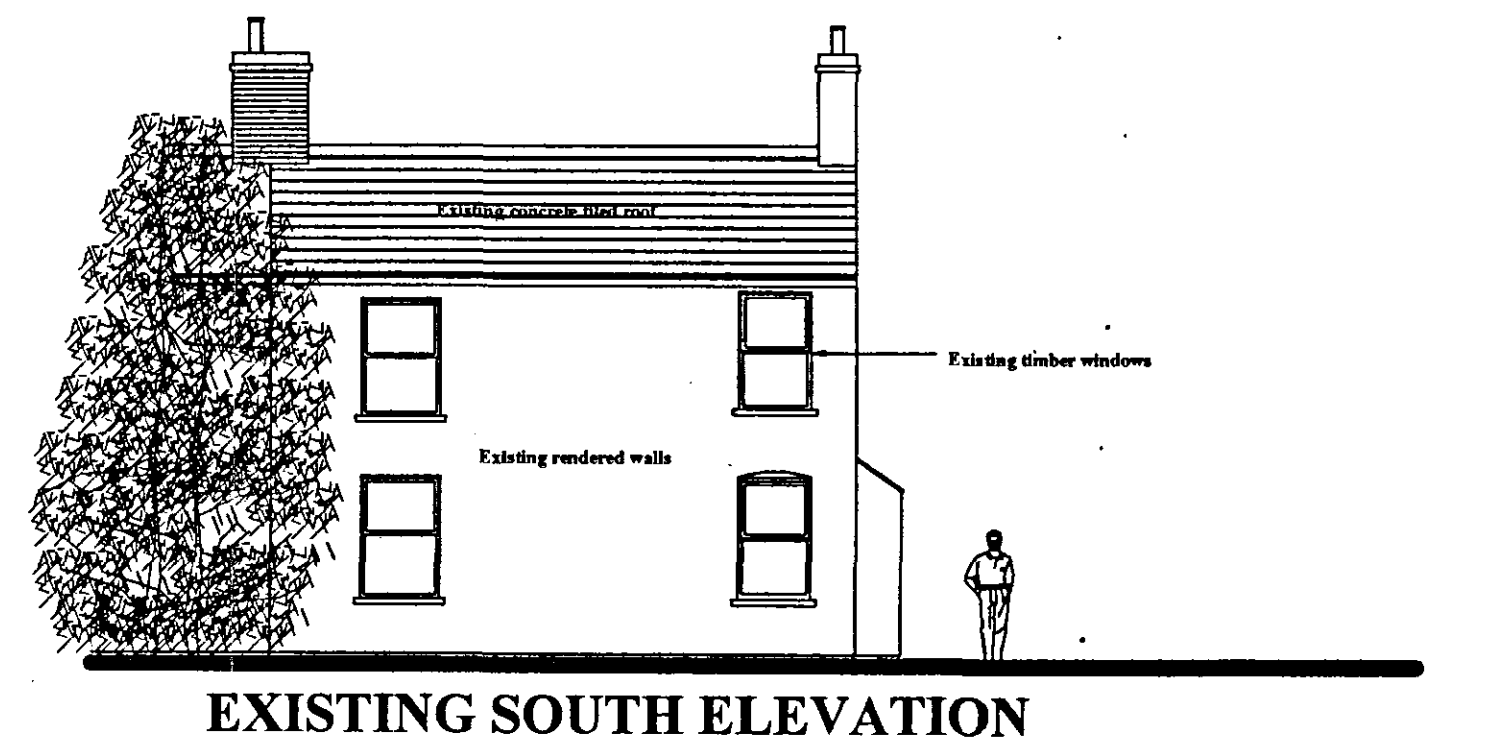
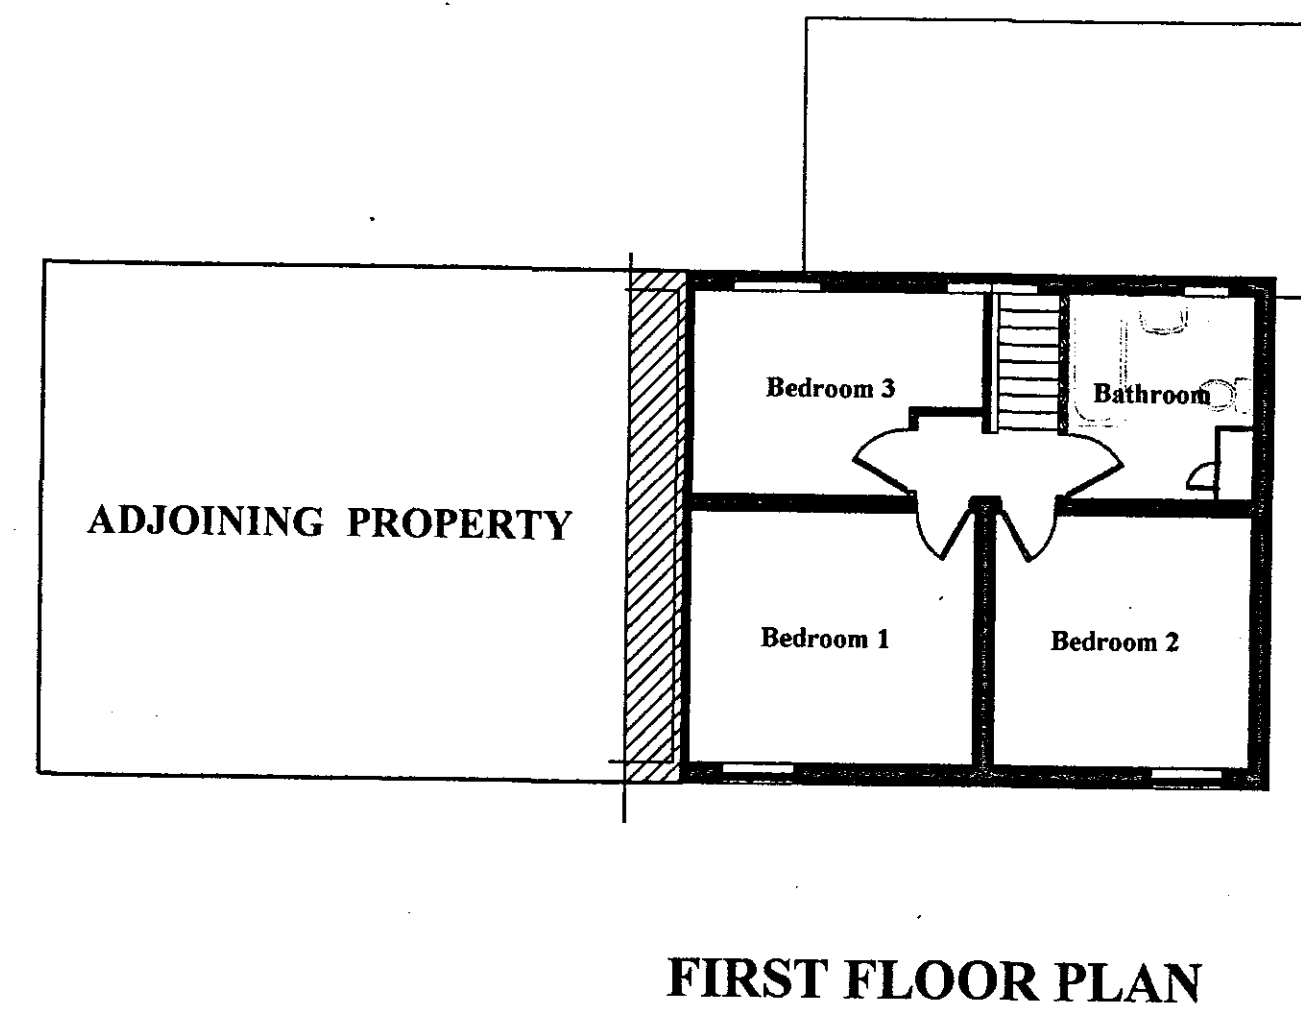


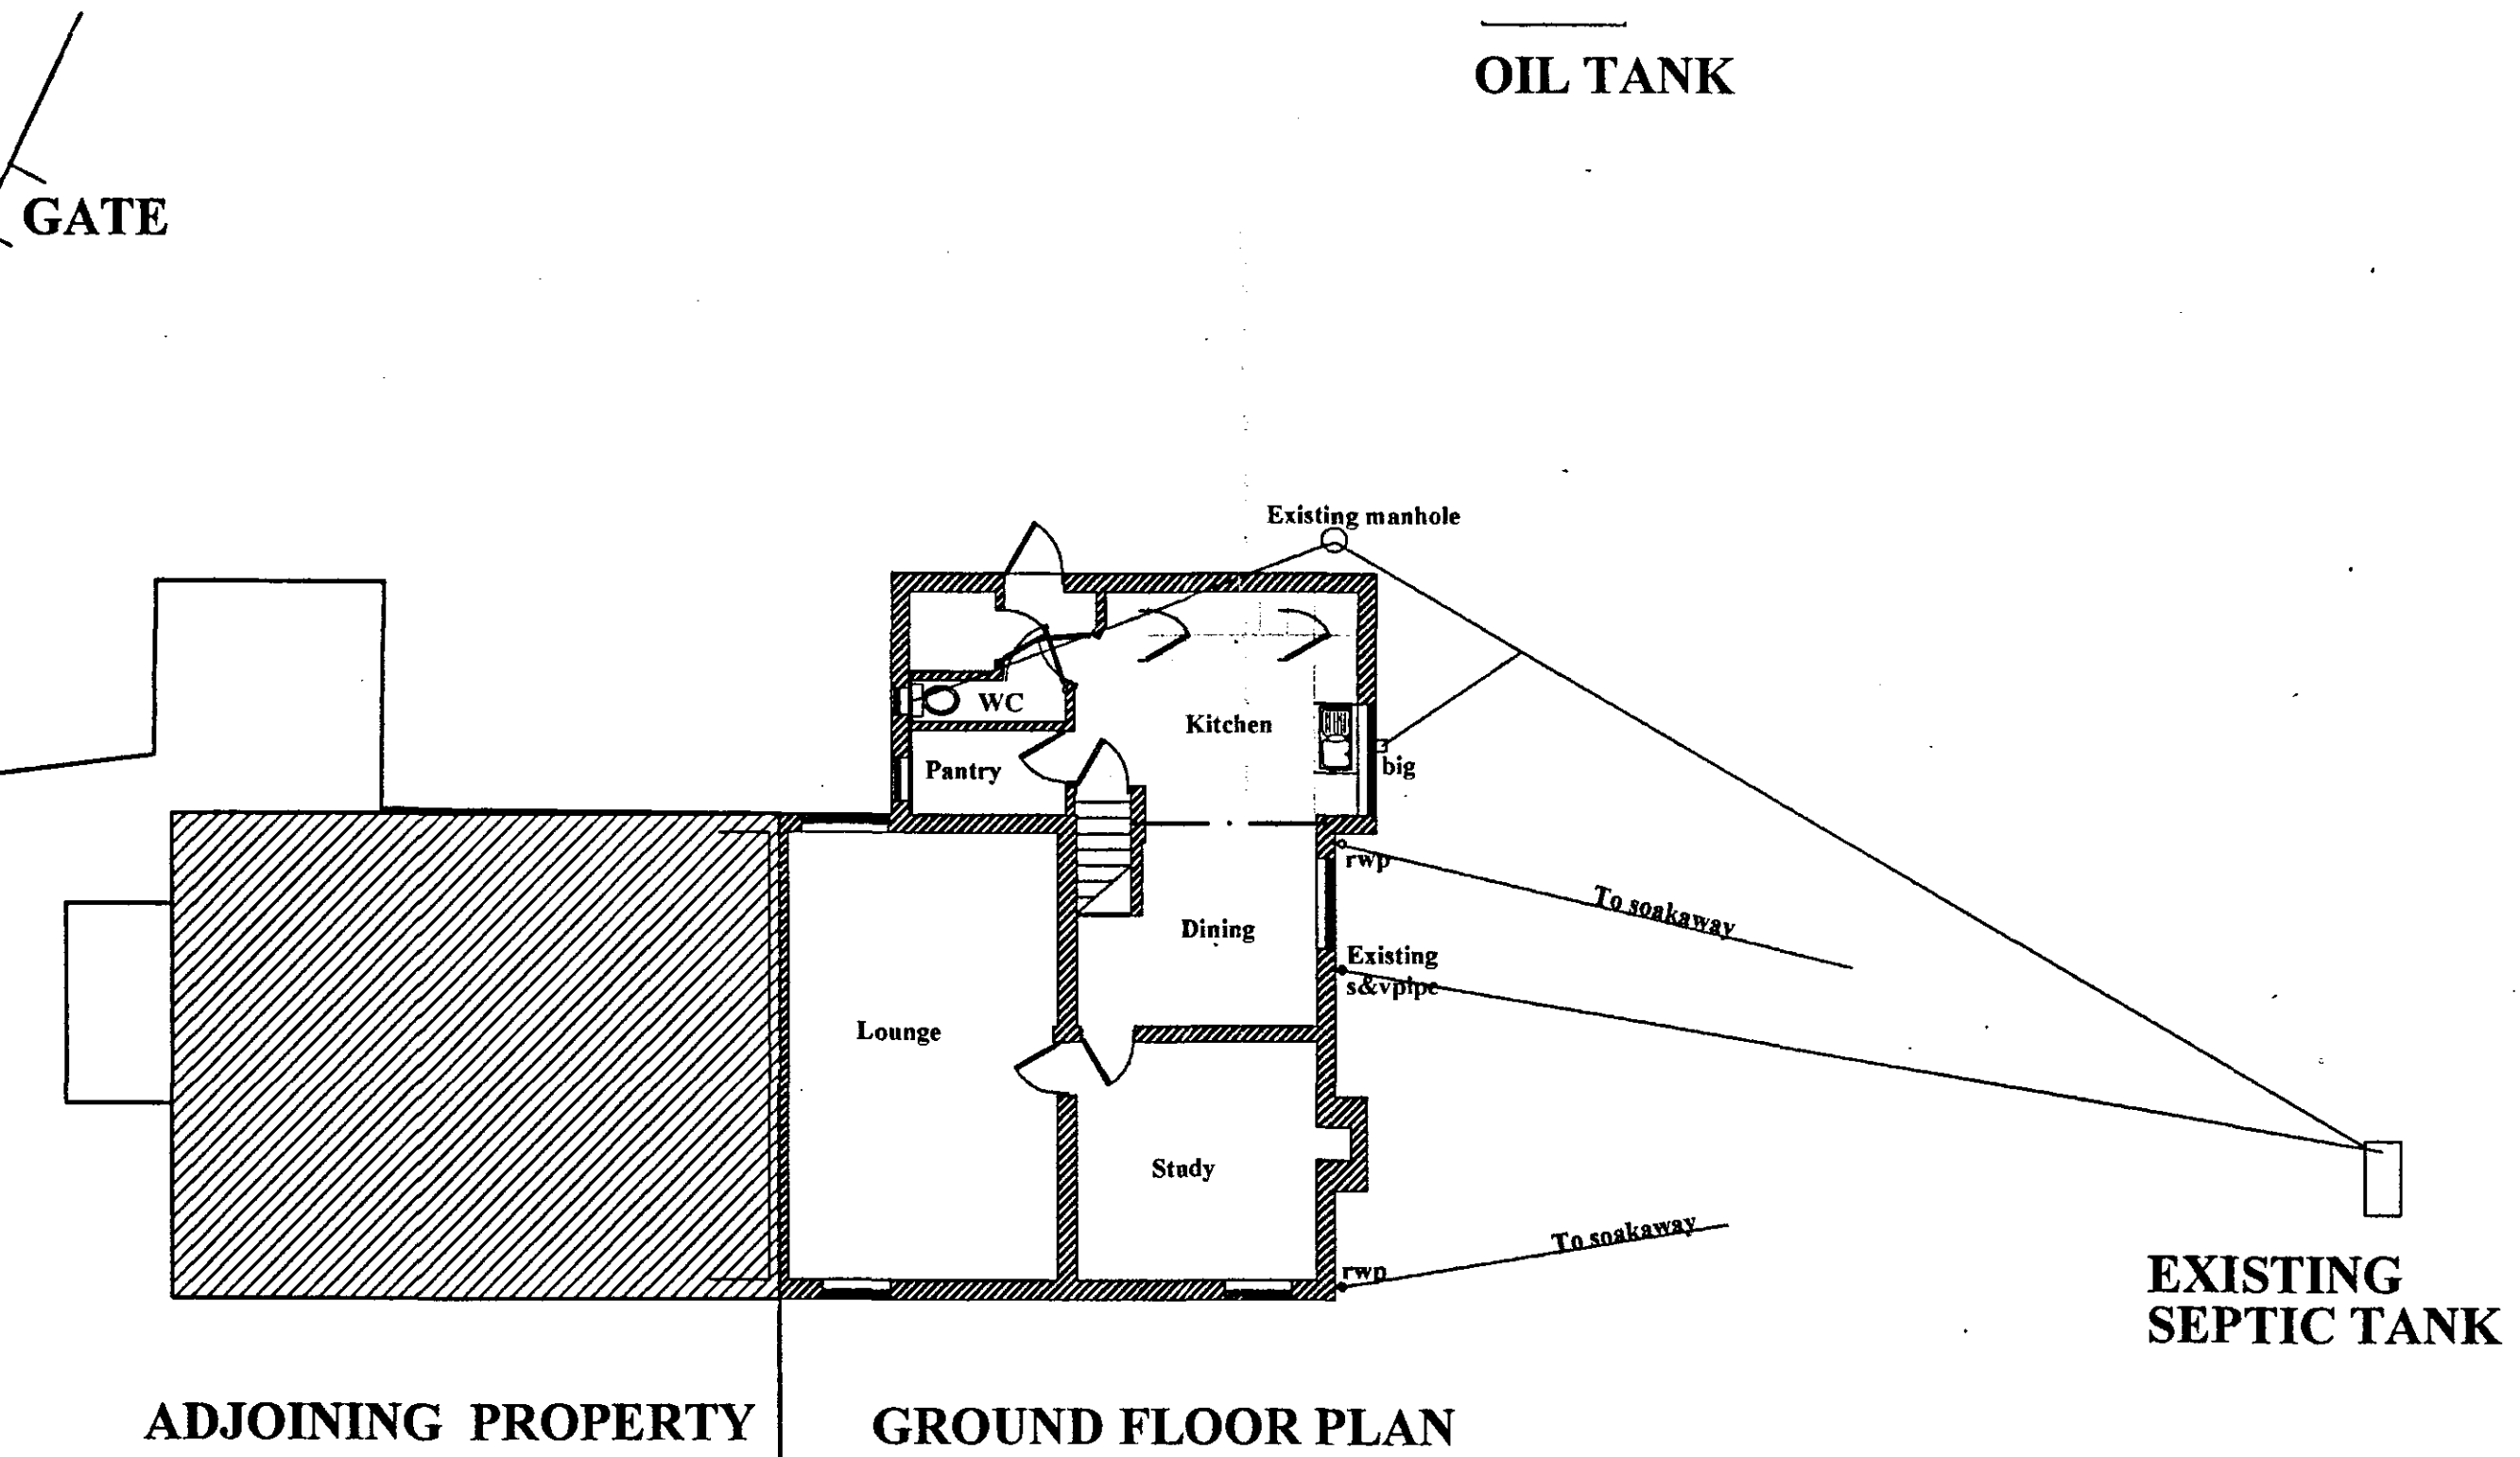

SHDC
PLANNING & DEVELOPMENT
12 SEP 2007
Ref. 1228107

JOHN D LYNCH partnership CHARTERED ARCHITECTS	
Client	Mr Cyril Claessens
Project	Alterations & extensions to Darradup, Oxcroft Bank
Drawing	Existing Elevations & Plans
Date	July 2007
Job No.	1667
Scale	1:100, 1:200, 1:2500
Drawn	Jdl
Drawing No.	AL/1
Revision	