LANDSCAPING & TREE PLANTING SCHEME

ALL PLANTING TO BE ON THE OUTSIDE OF EARTHBUND

TREE PLANTING

SILVER BIRCH (BETULA PENDULA) FEATHERED
HAWTHORN (CRATEAGUS LAEVIGATA) FEATHERED
TURKISH HAZEL (CORYLUS COLURNA) FEATHERED
BEECH (FAGUS SYLVATICA) FEATHERED
WHITE BEAM (SORBUS ARIA) FEATHERED

HEDGING

FIELD MAPLE (ACER CAMPESTRE)
HAWTHORN (CRATAEGUS MONOGYNA)
BEECH (FAGUS SYLVATICA)
BLACKTHORN (PRUNUS SPINOSA)
BUCKTHORN (RHAMNOS CATHARTICA)


SHRUB PLANTING (BETWEEN TREES)

BERBERIS VERRUCULOSA @ 900MM CENTRES
BERBERIS THUNBERGII 'RED CHIEF' @ 900MM CENTRES
COTONEASTER 'GNOM' @ 900MM CENTRES


All planting to be in accordance with BS 4428: 1989 and amendments No. 1 (1991)

All trees to be planted with minimum 0.6m plastic mulch mat and to be staked, tied and tubed.


1/3 to ½ bag of peat free tree and shrub planting compost to be incorporated into backfill for each tree hole.

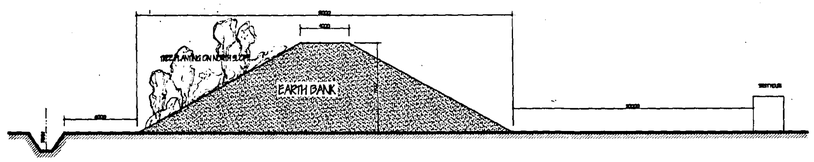

EARTH BANK SECTION

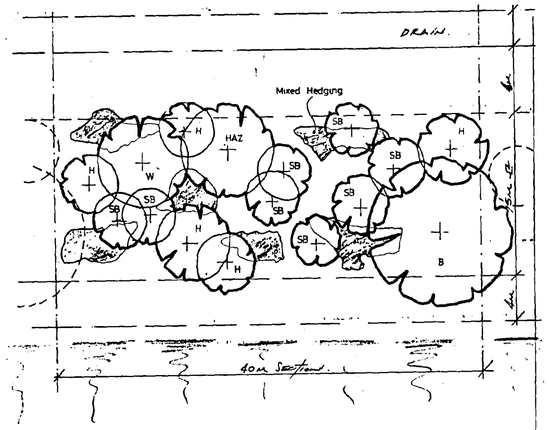

TREE & SHRUB PLANTING DETAIL

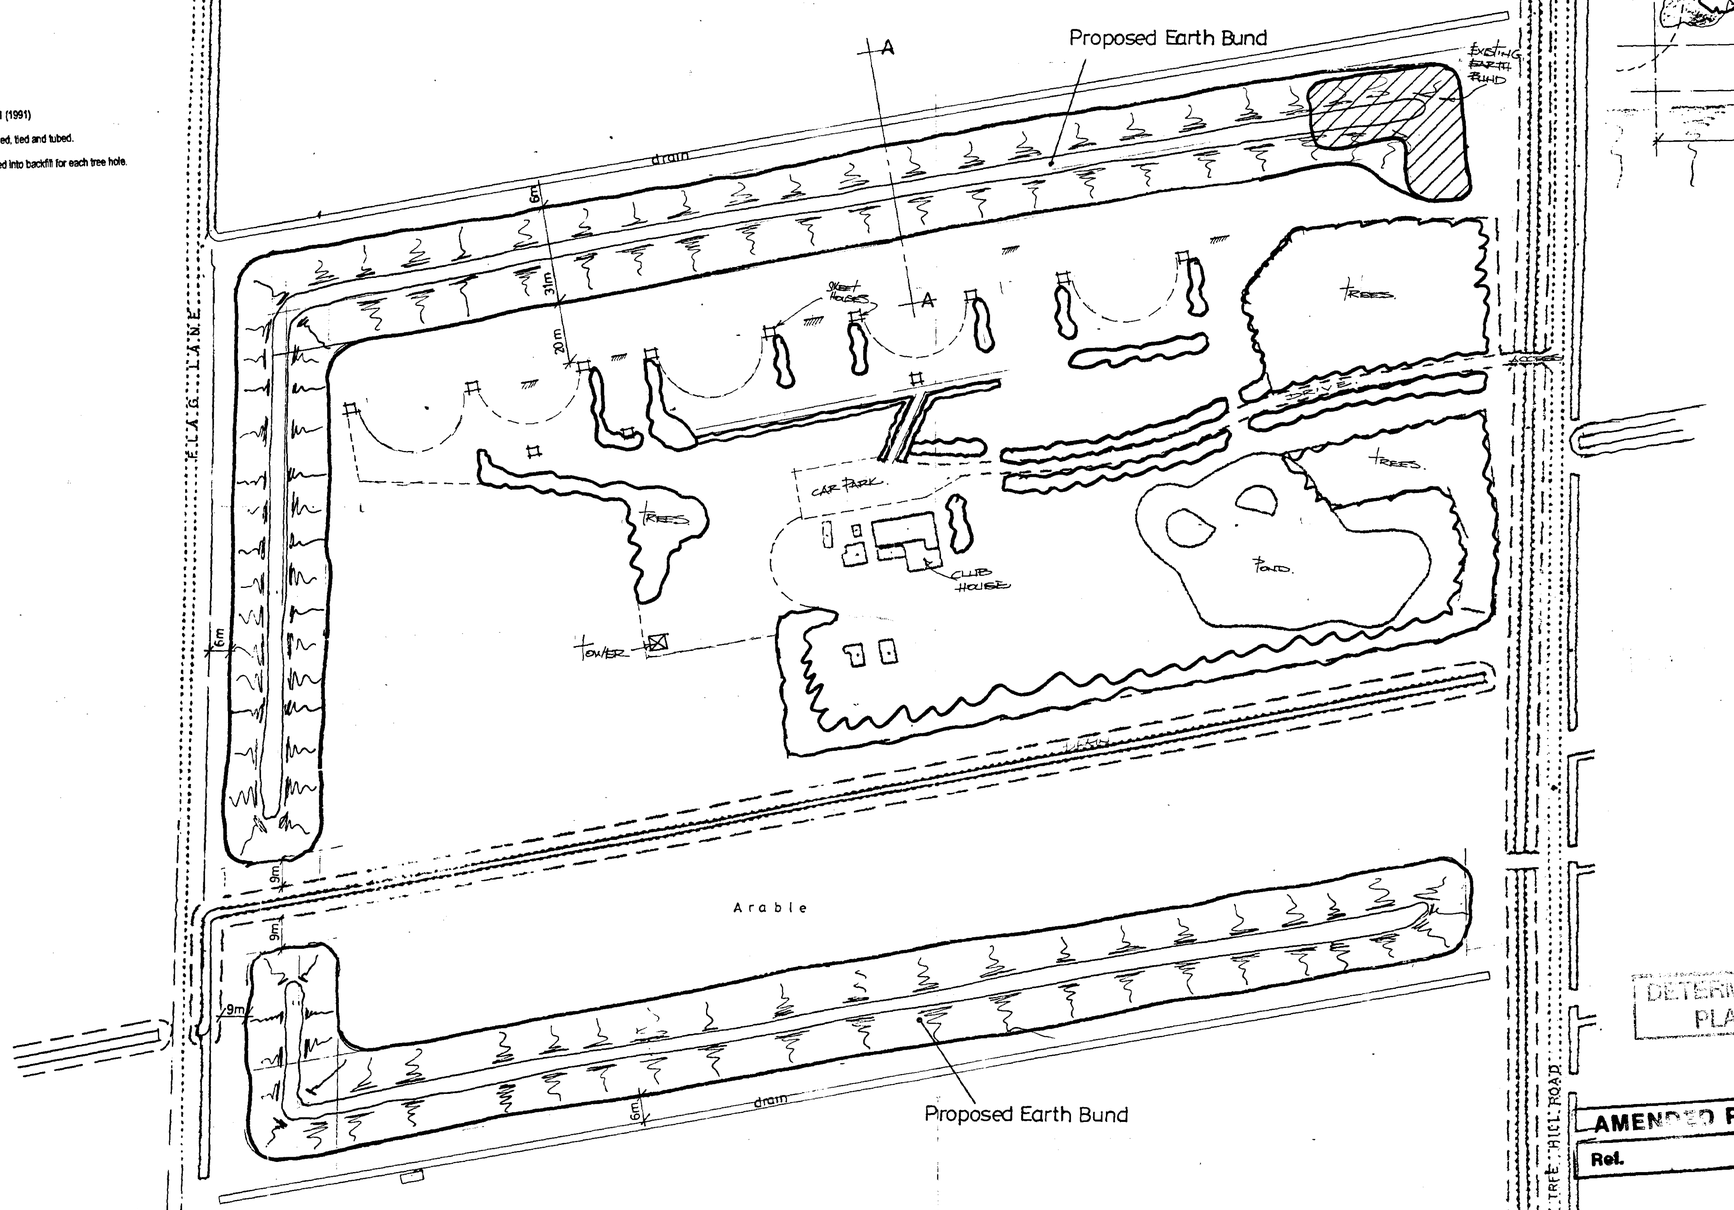

DETERMINED PLAN

AMENDED PLAN
Ref.

SLDC
Planning & Development
13 DEC 2002
Ref 1229/02

B.	LANDSCAPING DETAILING	DEC' 02
A.	LANDSCAPING SCHEME	AUG' 02
ref.	revision	date

G. R. MERCHANT (GRM)
I.ENG AMICE FIWO

ARCHITECTURAL, STRUCTURAL AND LAND DRAINAGE CONSULTANTS

Unit 4, Wrights Mews
12A Park Road, Holbeach,
Spalding, Lincs. PE12 7EE
Tel: 01406 490600
Fax: 01406 425744
E-Mail: G. R. Merchant @ Merchant. FS. Co. UK

Project
EARTH BUND TO
PEAR TREE HILL ROAD
WHAPLODE DROVE
SPALDING LINCS

Client
SINCLAIR SHOOTING RANGE

Drawing
DETAILS AND LOCATION PLAN

Job Ref.	Drawing No.
511/02	01B
Date	Drawn
JUNE 2002	JPW

Scales
1/1000

DO NOT SCALE FROM THIS DRAWING

This drawing is copyright and may not be altered, traced, photographed or used for any other purpose other than that for which it is issued. The General Contractor is to check all dimensions on site and report any discrepancies to the Architect. All details shown on this drawing including foundations are based upon typical site conditions relative to the area. No responsibility can be accepted for abnormal conditions which may be discovered during construction unless reported to the Architect so that design ammendments may be considered. Site soil surveys are recommended in rel...ect of foundations to establish specific site conditions before foundation work is undertaken. This ...wing is limited in the amount of information contained and does not purport to contain a full spe...fication of the works. It is solely for the purpose of obtaining Planning / Building Regulation approval. This drawing must not be used as a contract document alone. The works will not be supervised or inspected on site by G R Merchant or any representative thereof. It is the client or their accredited agents responsibility to control workmanship, selection of materials, adherance to specification, variations to contract etc.

All materials to be new unless otherwise stated and all components and materials etc. to be used fitted and installed etc. in strict accordance with manufacturers instruction and relevant code of practice. Materias shall conform to appropriate British standard specification or BBA certificate or European code equivalent. The Employer / Client shall ensure that the assected contractor is competent with and advise all measures necessary to achieve compliance with Health and Safety legislation for Building sites and Work places. The Employer / Client is advised that should the works need to comply with the Construction Design and Management Regulations an Independent Planning Supervisor will be required. The works shall comprise of all that is shown on the drawing and details. Work that may not specifically shown but may be reasonably inferred as necessary to carry out the works shall be deemed to be included.