




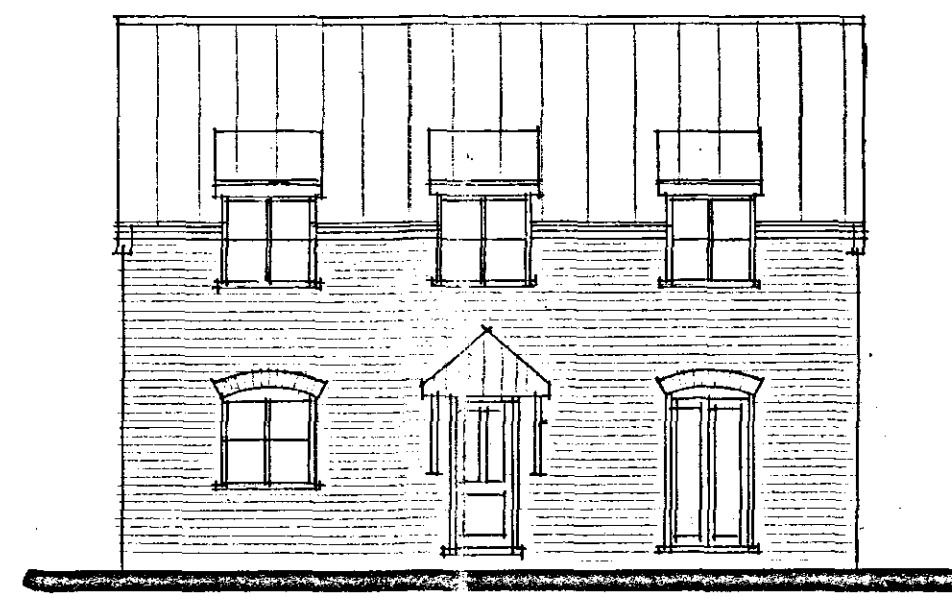


FRONT

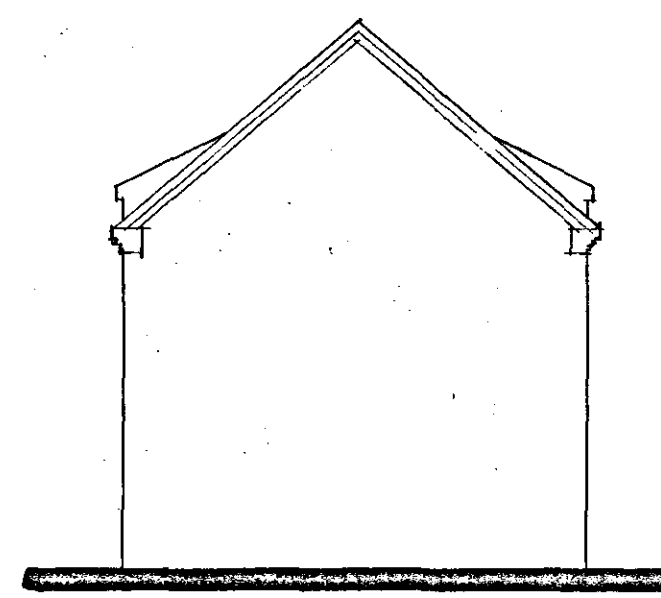


SIDE

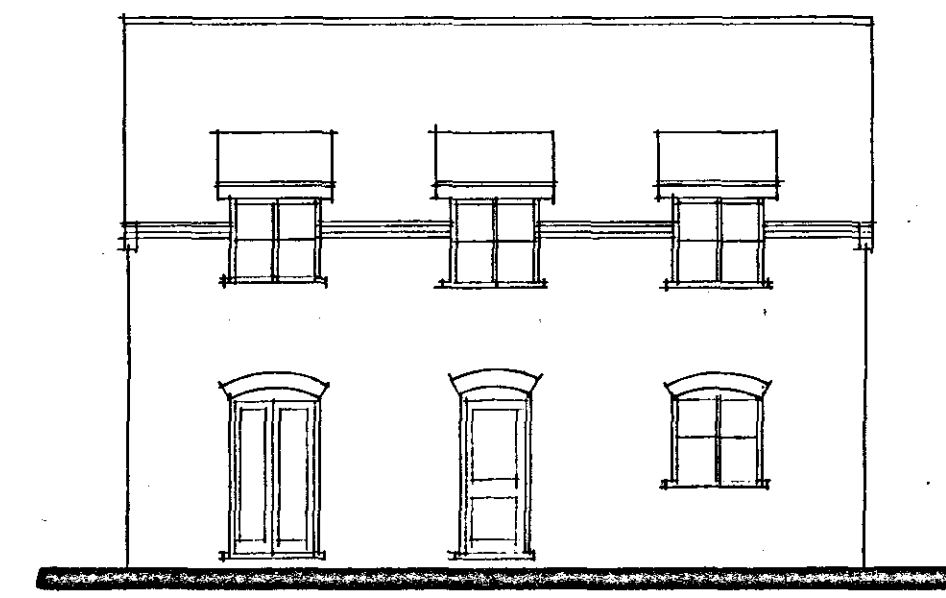


REAR

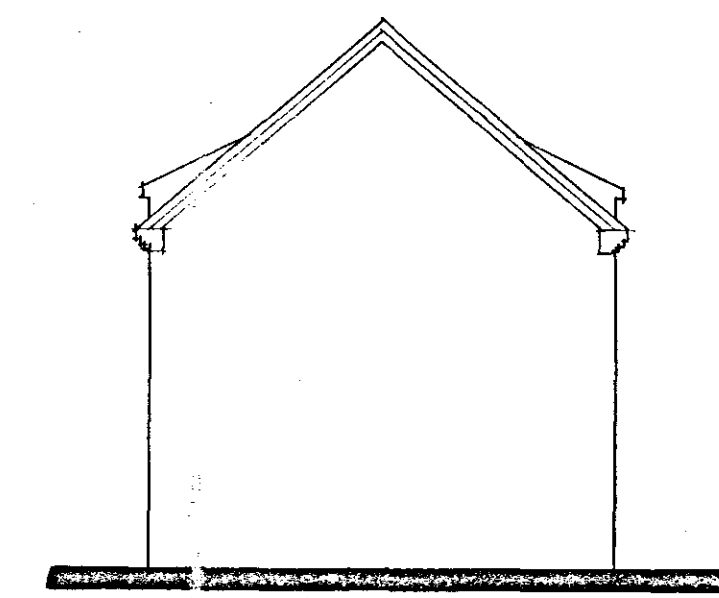

SIDE

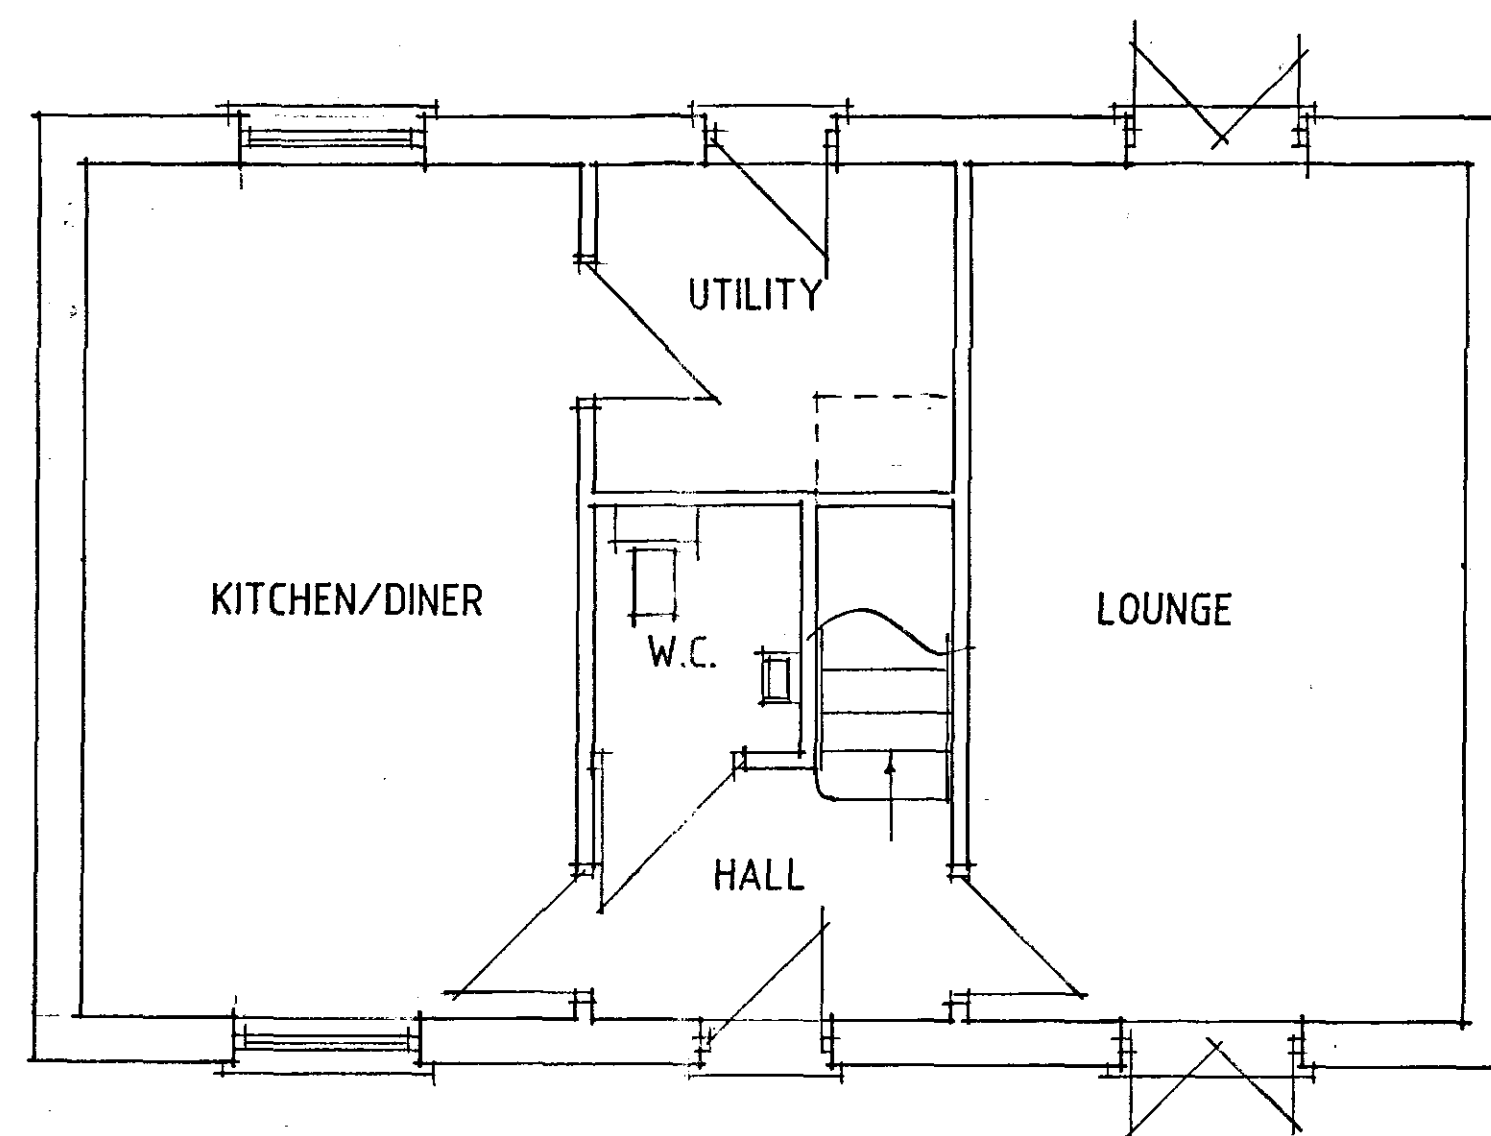

GROUND FLOOR PLAN

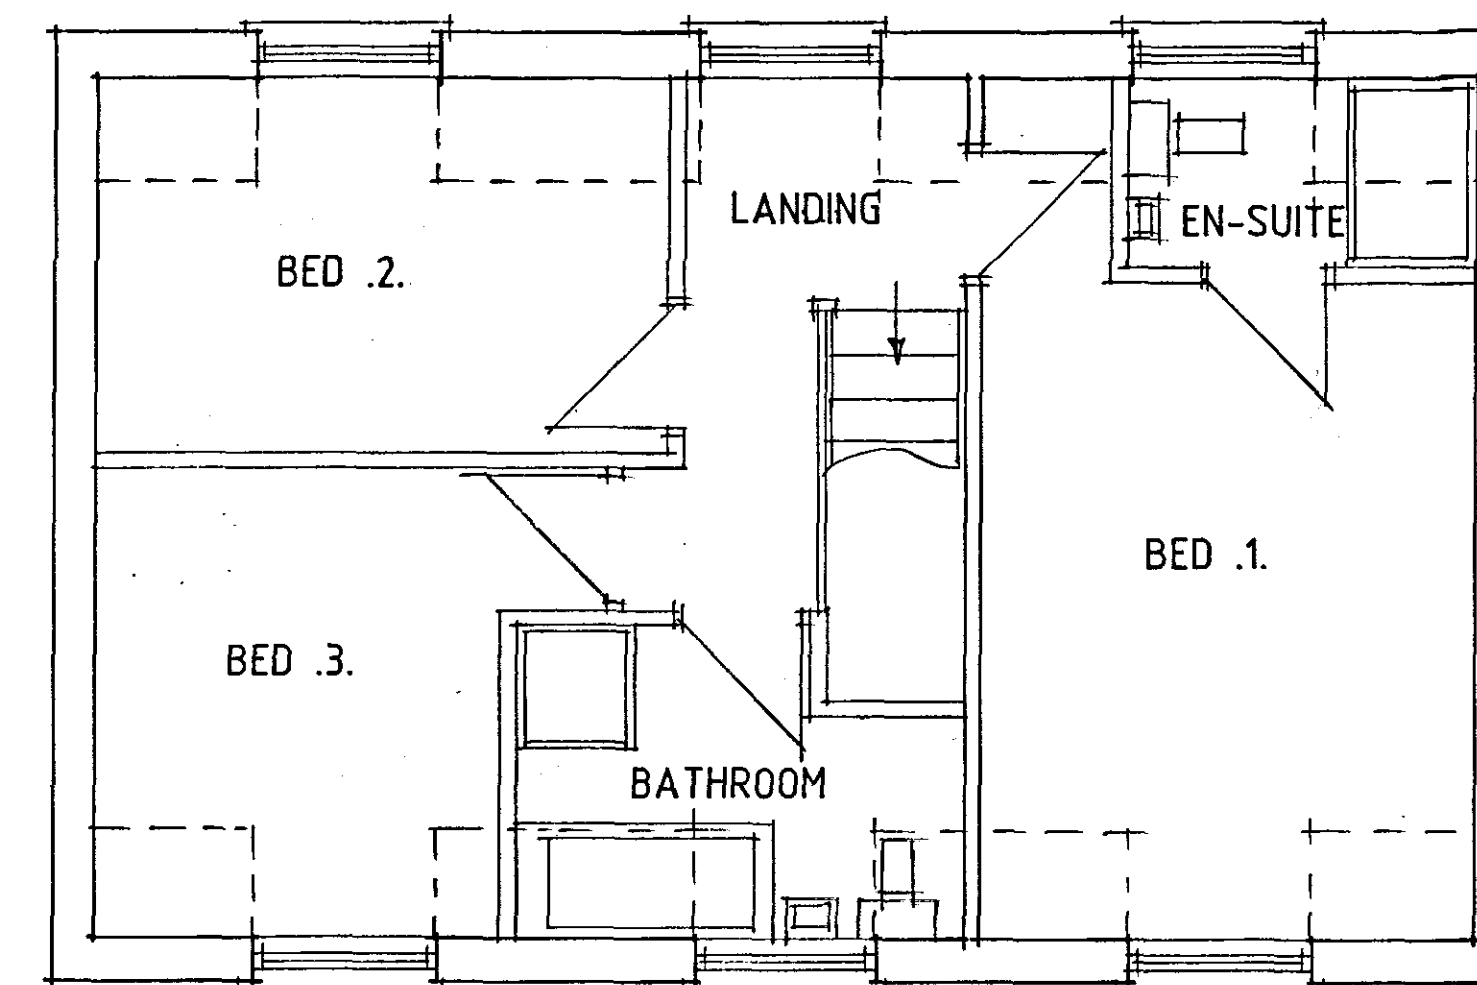

FIRST FLOOR PLAN

**DETERMINED  
PLAN**

SHDC  
PLANNING & DEVELOPMENT  
12 SEP 2007  
Ref. 1234/07

A - IMF. ADDED - 7.9.07

**Status**  
DESIGN  
CONSULTANTS IN ARCHITECTURE & PLANNING

**CONDOR**

**FENBANK BUILDERS**

1:50 1:100

AUG-07

B.GILHAM