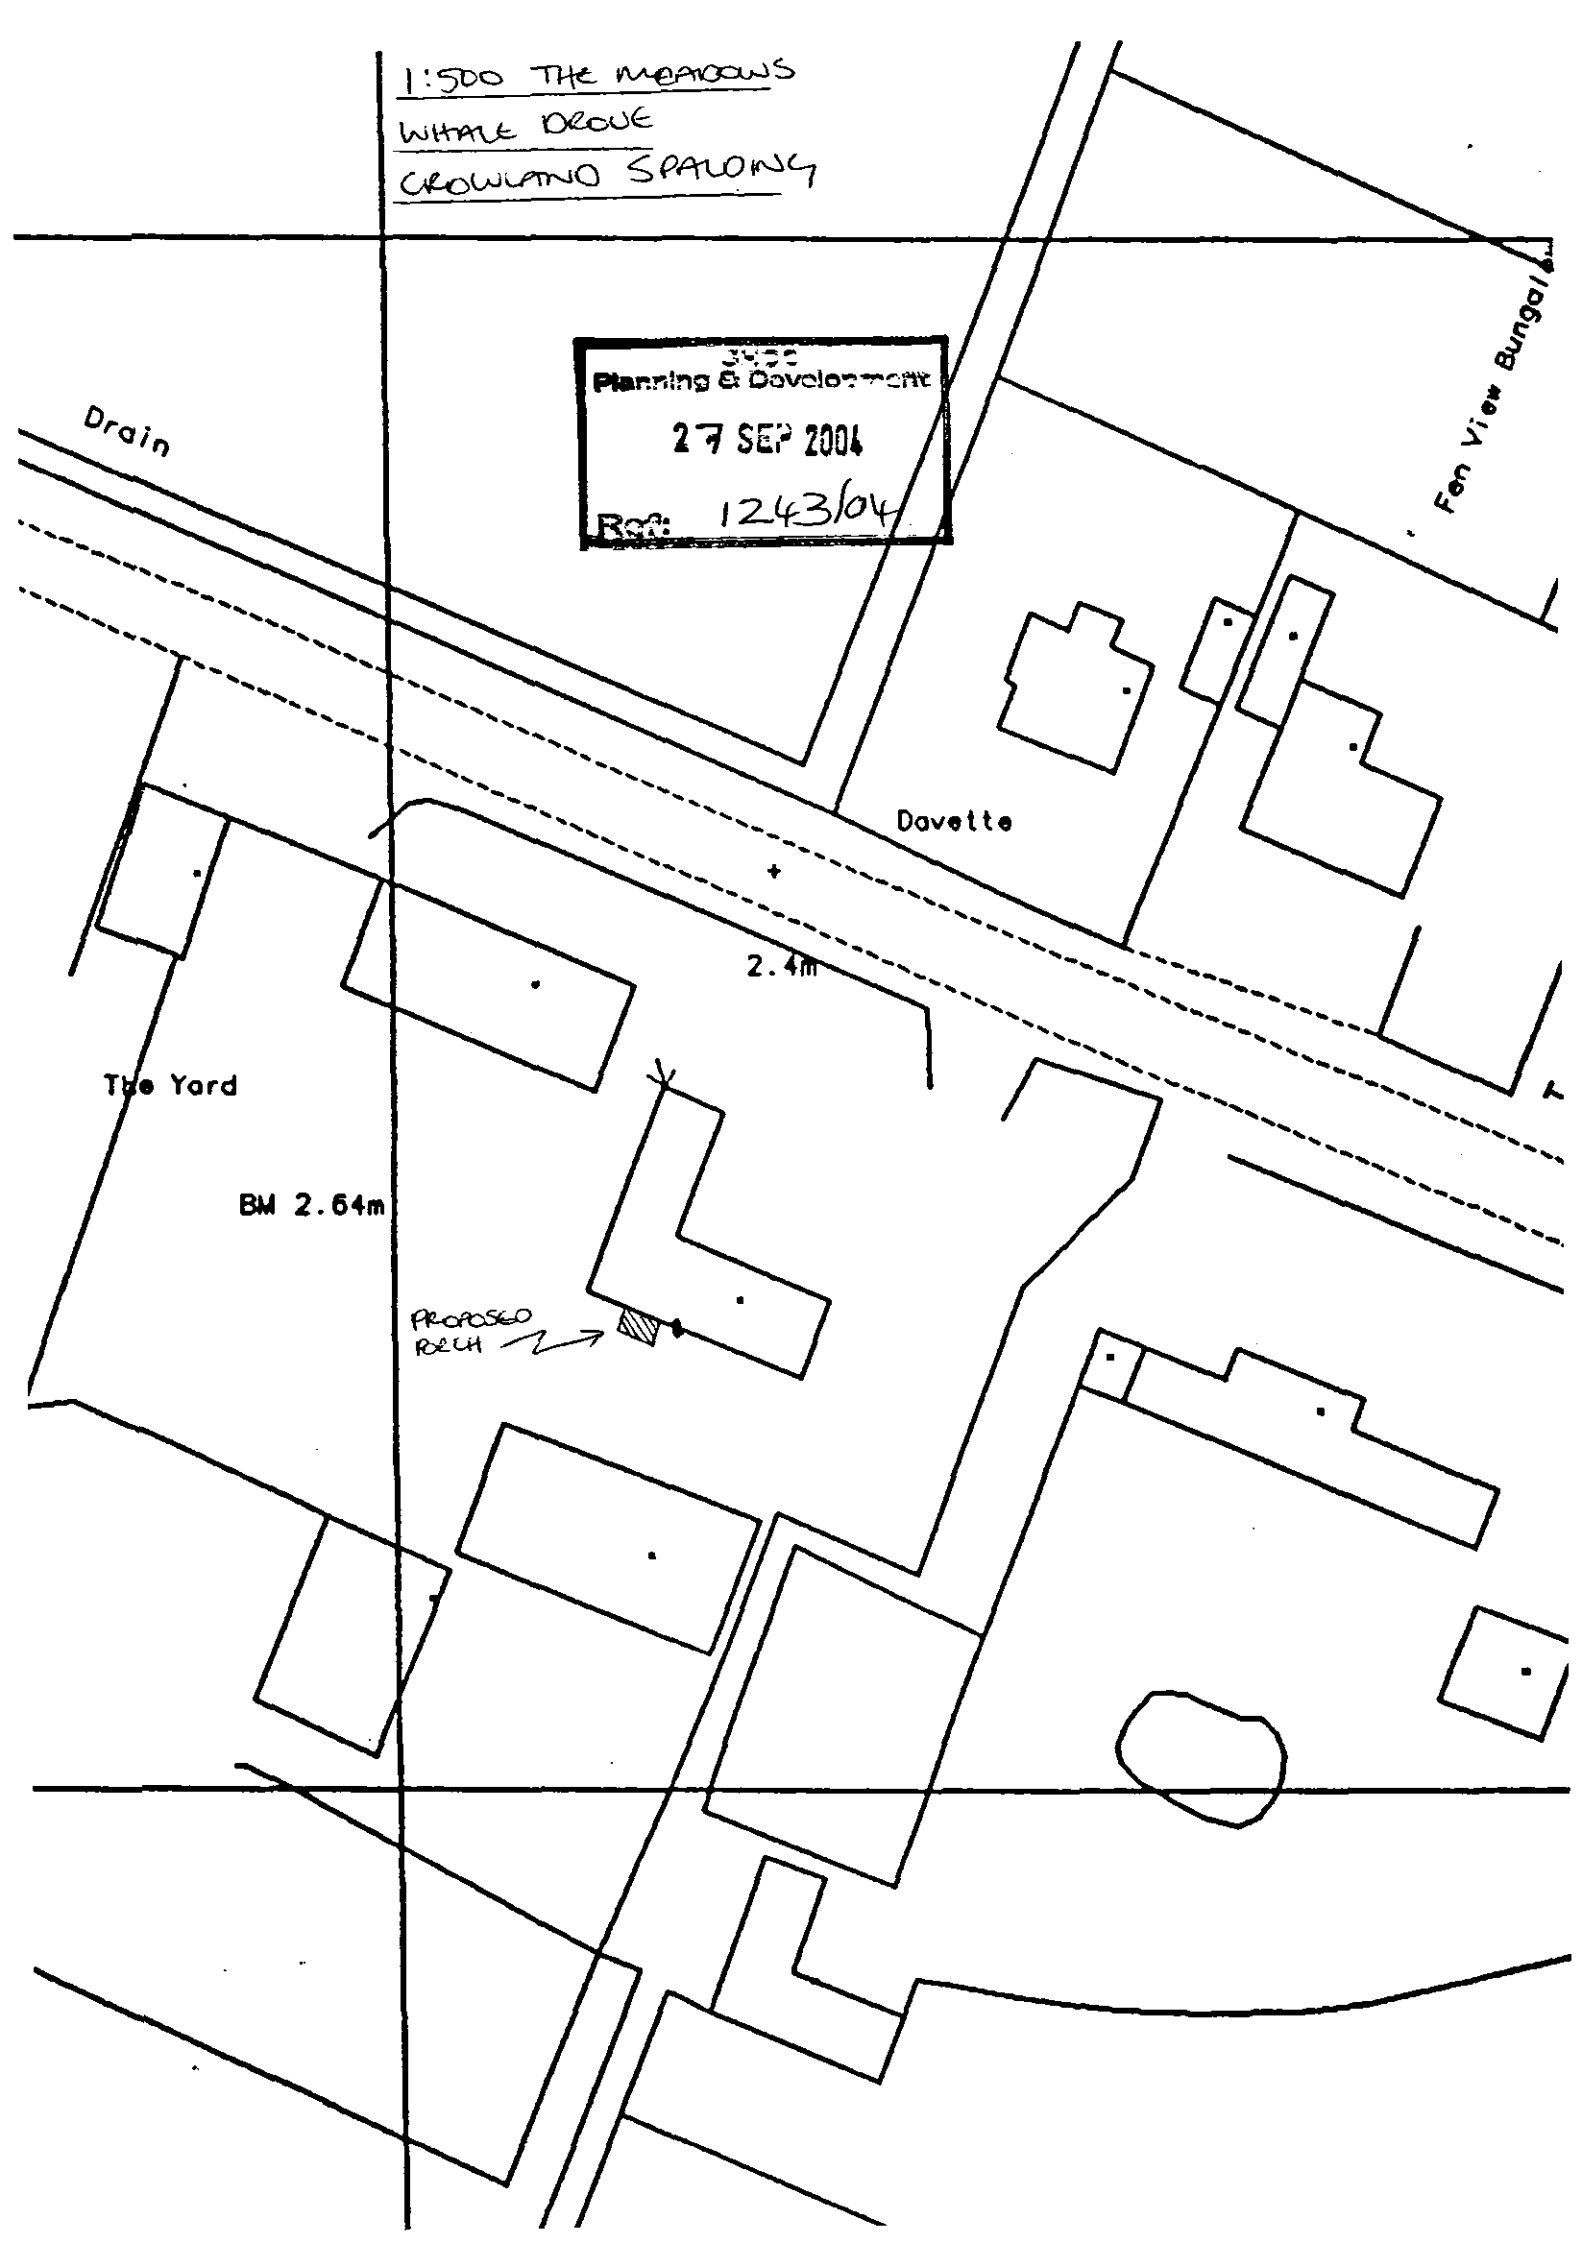
1:500 THE MEADOWS
WITHALE DROVE
CROWLAND SPALDING
Planning & Development
27 SEP 2004
Ref: 1243/04
Drain
Fen View Bungalow
Davette
2.4m
The Yard
BM 2.64m
PROPOSED
BARN