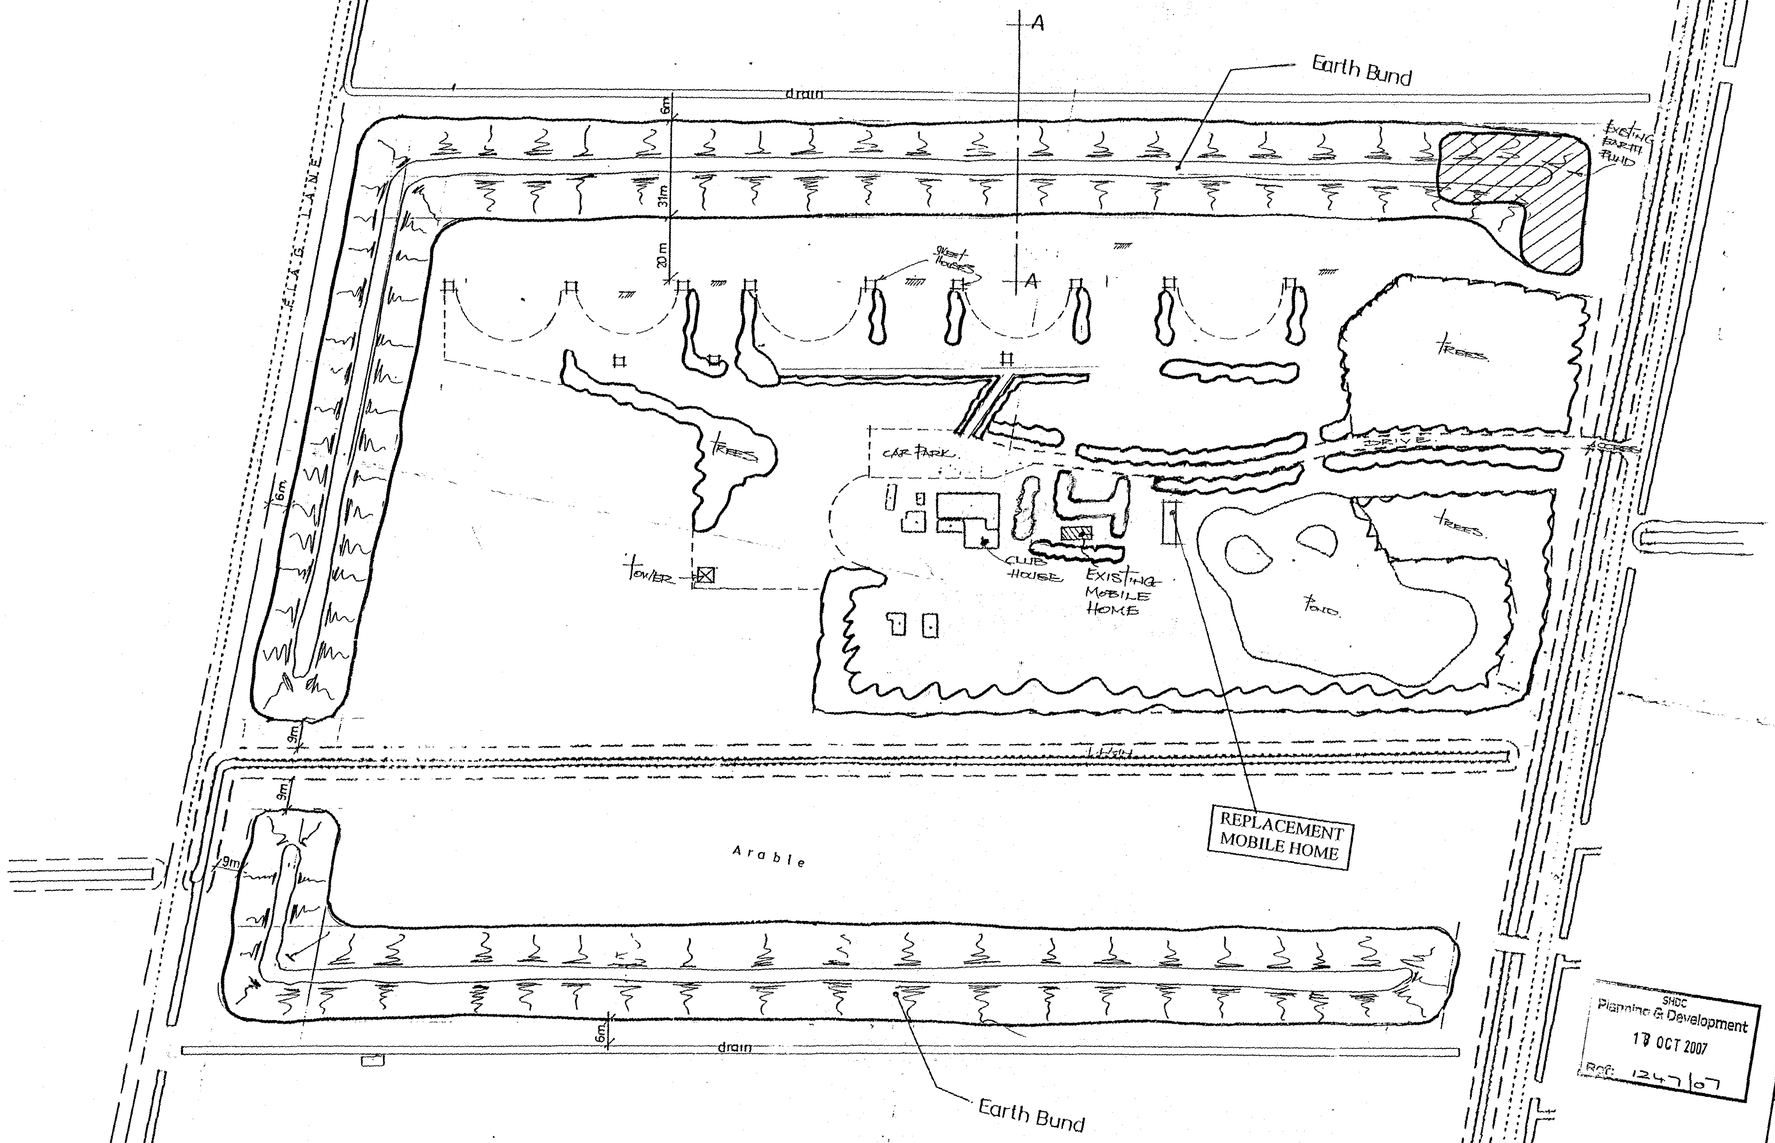


SHDC
Planning & Development
17 OCT 2007
Ref: 1247/07

DETERMINED PLAN

A | Re-Position Mobile Home | OCT '07
ref. | revision | date

G. R. MERCHANT LTD.
I.ENG AMICE FIWO
ARCHITECTURAL, STRUCTURAL AND LAND DRAINAGE CONSULTANTS

4 Wrights Mews
12A Park Road, Holbeach,
Spalding, Lincs. PE12 7EE
Tel: 01406 490900
Fax: 01406 425744
E-Mail: gr.merchant@btconnect.com

Project
REPLACEMENT MOBILE HOME
PEAR TREE HILL ROAD
WHAPLODE DROVE.
SPALDING. LINC'S.

Client
SINCLAIR SHOOTING GROUND

Drawing
SITE LAYOUT PLAN

AMENDED PLAN
Ref. A1

Job Ref.	Drawing No.
1655-07	01A
Date: SEPT 2007	Drawn: GRM
Scales: 1/1000.	

DO NOT SCALE FROM THIS DRAWING

This drawing is copyright and may not be altered, traced, photographed or used for any other purposes other than that for which it is issued. The General Contractor is to check all dimensions on site and report any discrepancies to the Architect. All details shown on this drawing including foundations are based upon typical site conditions related to the area. No responsibility can be accepted for conditions which may be discovered varying from those assumed. Any construction which may be discovered during construction on site and design amendments may be considered. No responsibility can be accepted for amendments to establish specific site conditions.