

GENERAL NOTES :
Copies of drawing 161/1/2006 must not be taken, traced or altered for any purpose other than that for which they are issued without written permission of MW Architectural - Detailing Services & D.A.Green & Sons Ltd. The drawing is produced only for the purpose of obtaining Planning Permission & does not contain a full specification for the proposed works. The drawing is not to be used for steelwork fabrication purposes etc alone & all dims. given are to be checked & confirmed prior to the steelwork fabrication. All works & materials to be fitted & installed to the manf. instructions & comply with the manuals, technical requirements, codes of practice & British Standards. All measurements on this drawing are not to be scaled for construction / ordering purposes. All dims & set out of the works as shown on the drawing to be checked by the Builder / Contractor prior to the commencement of work & any discrepancies reported immediately.

All existing service pipes, cables etc. are not shown on this drawing, their positions etc. are to be confirmed prior to commencement of the proposed work to ensure they do not affect the building design etc.

HEALTH & SAFETY :
The client is to ensure that the appointed contractor is familiar with & complies with Health & Safety for Building Sites & Work Places.


NEW BICYCLE / MOTORCYCLE SHELTER :

VERTICAL CLADDING :
Open on all elevations except for curved roof eaves @ btm. of mono pitched roof slope

ROOF CLADDING :
Single skin pcs colour : Merlin Grey BS 18B25

RAINWATER GOODS :
None

STEELWORK :
Exposed steelwork colour : Grey

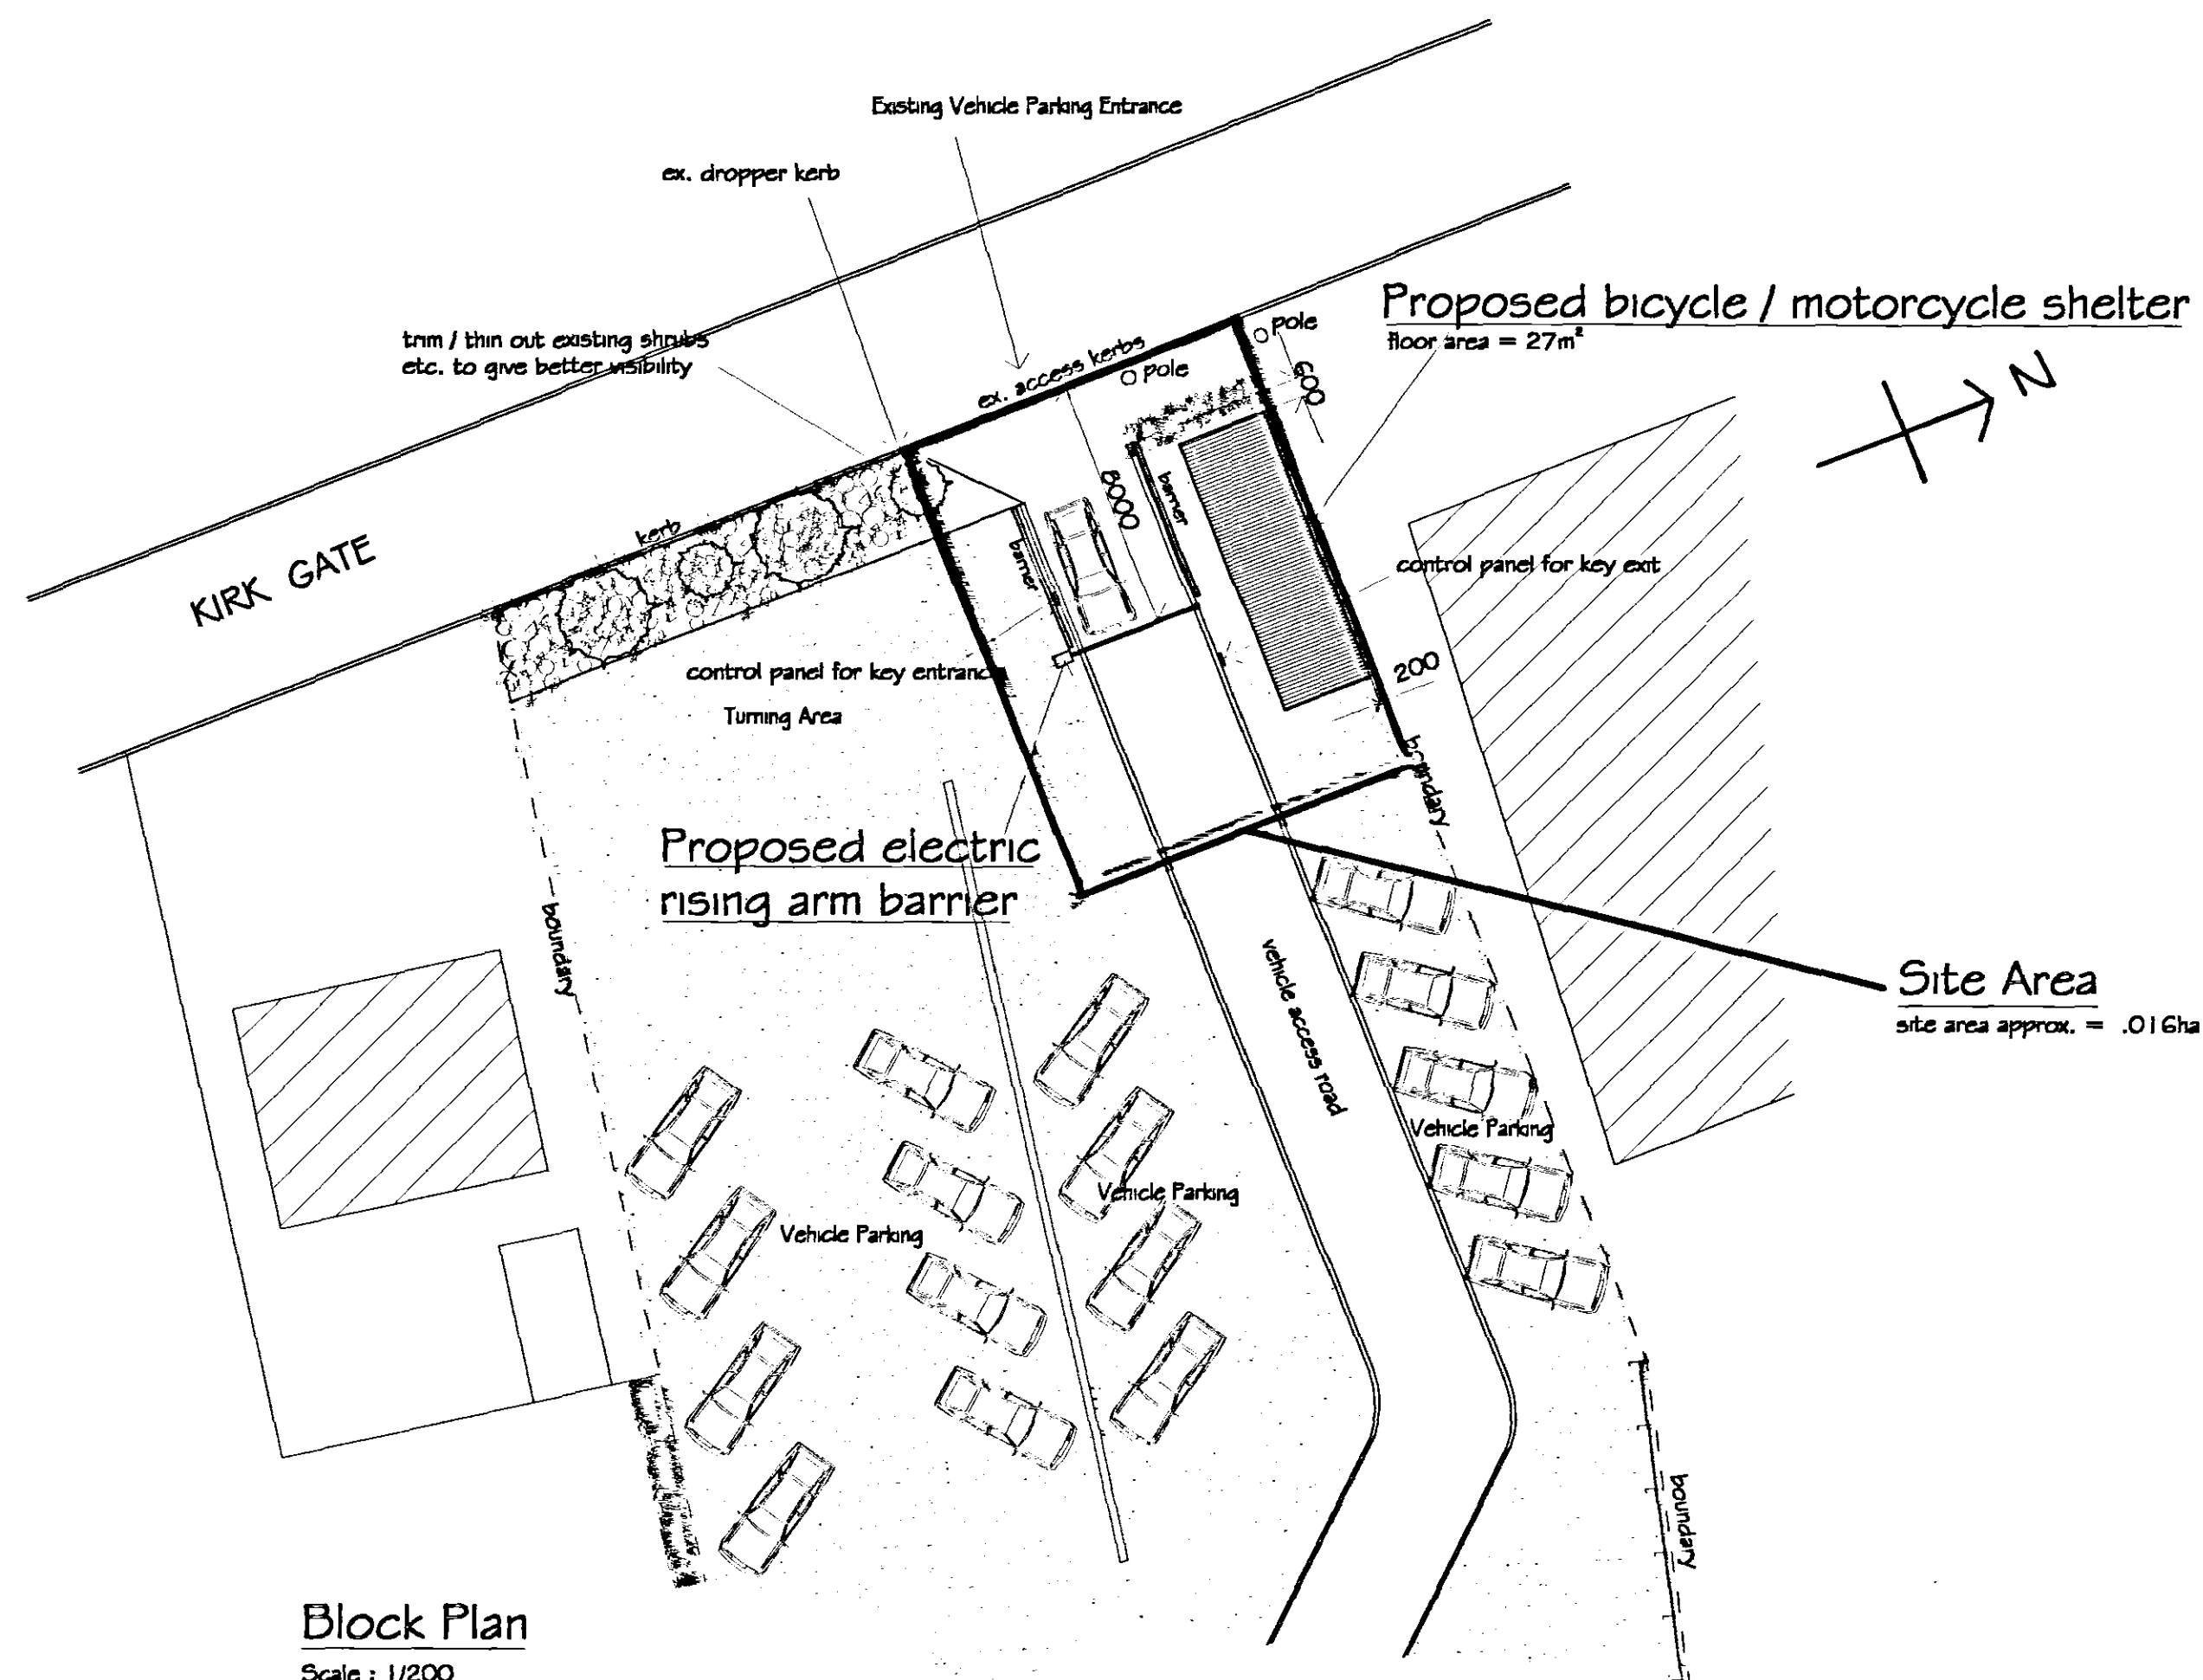

Block Plan
Scale : 1/200

DETERMINED PLAN

SHDC
PLANNING & DEVELOPMENT
- 5 SEP 2006
Ref. 1248/06

A			Revised to suit clients comments		mjw		16/8/06		
REVISIONS						BY		DATE	
DRAWN		MJW		DATE		21/6/06			
SCALE		1/100 1/200		CHECKED					
CLIENT		D. A. Green & Sons Ltd High Road Whaplode Spalding Lincs PE12 6TL							
PROJECT		Proposed bicycle / motorcycle sheiter & electric rising arm barrier to existing employees vehicle parking area							
DETAILS		Block Plan & Proposed Elevations / Floor Plan							
		Malcolm Watson architectural - detailing services Residential - Commercial - Industrial - Agricultural Planning & Building Regulations Submissions							
13 Wimberley Way, Pritchbeck, Spalding, Lincs. PE11 3RY. Tel / Fax : 01775 767650 email : mjw.13@btinternet.com		 Local Authority BUILDING CONTROL Partner							
DRWG No.161/1/2006 ^A									