
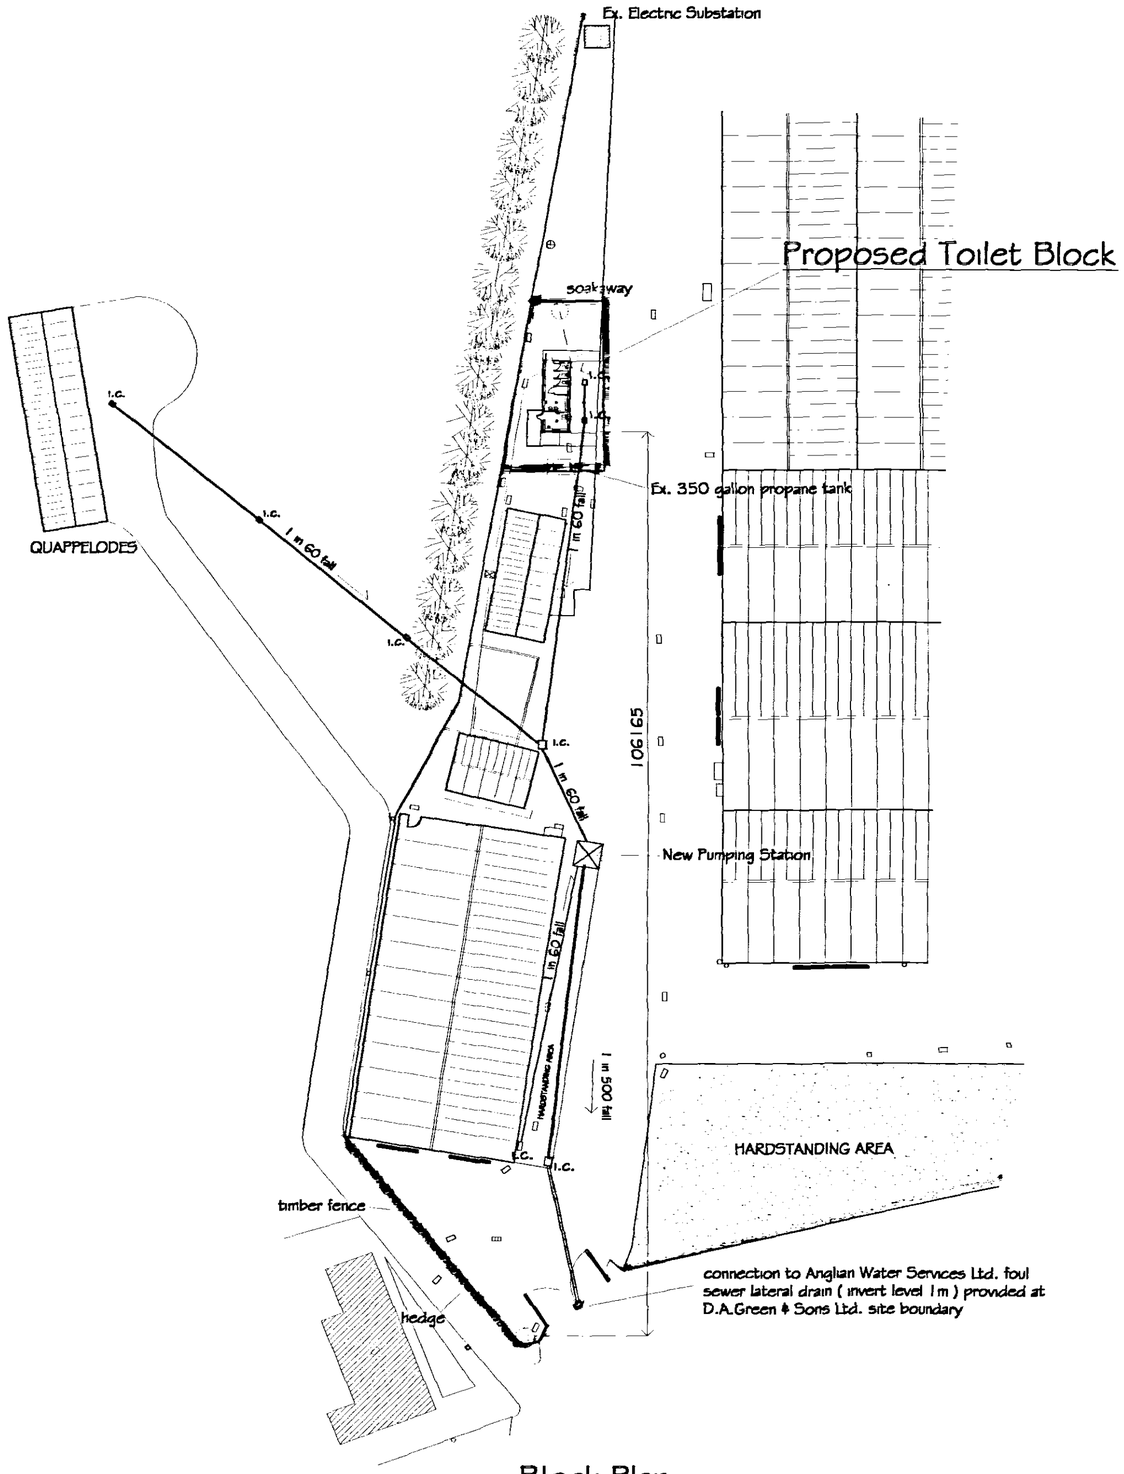


Block Plan

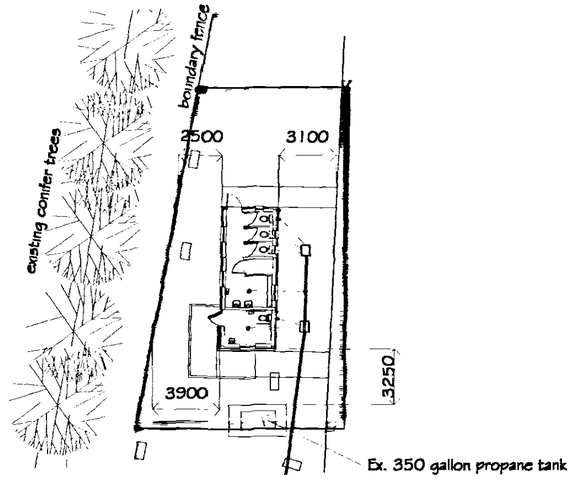

Site Plan

site area approx. = .021 ha

DETERMINED PLAN

SHDC
PLANNING & DEVELOPMENT
- 5 SEP 2006
Ref. 1249/06

REVISIONS		BY	DATE
DRAWN	MJW	DATE	18/6/06
SCALE	1/500	CHECKED	

CLIENT
D. A. Green & Sons Ltd
High Road
Whaplode
Spalding
Lincs
PE12 6TL

PROJECT

Proposed toilet block & new underground foul pipework for connection to Anglian Water Services Ltd. foul sewer

DETAILS

Block Plan

Malcolm Watson
architectural - detailing services
Residential - Commercial - Industrial - Agricultural
Planning & Building Regulations Submissions
13 Wimberley Way, Pinchbeck, Spalding, Lincs. PE11 3RY.
Tel / Fax : 01775 767650
email : mjw.13@btinternet.com
Local Authority BUILDING CONTROL Partner

DRWG No. 160/2/2006