




REAR (SOUTH EAST)

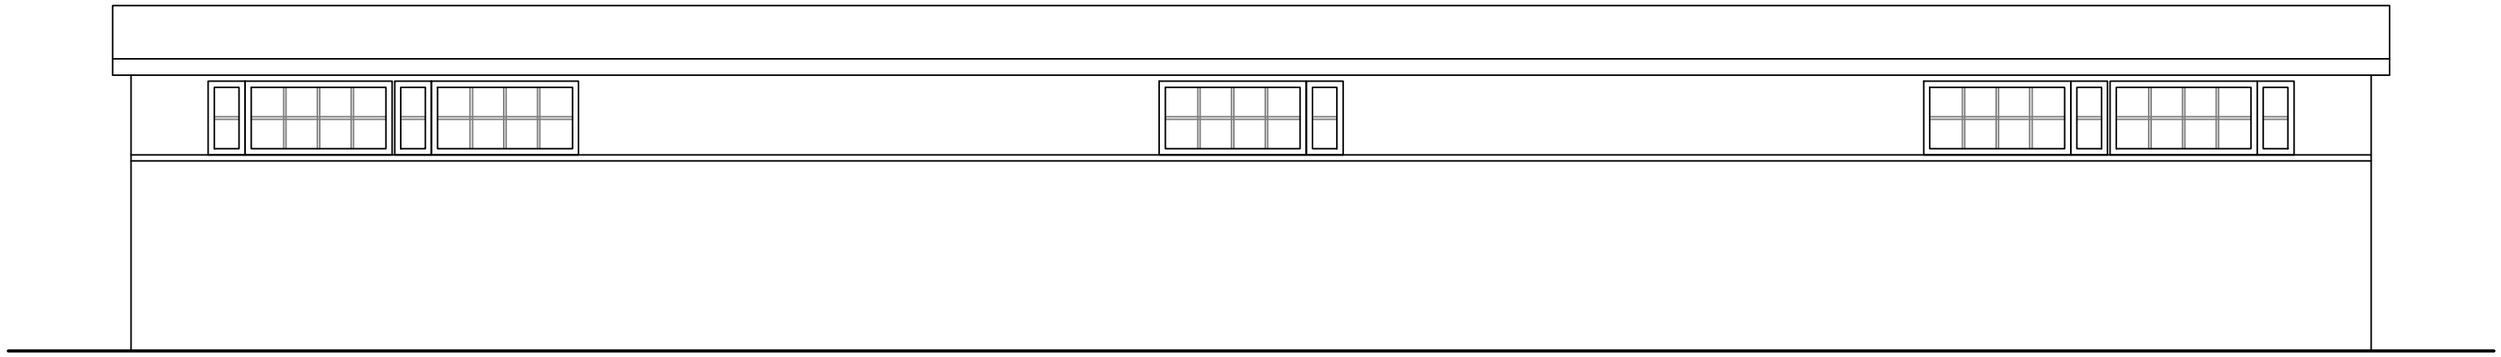

FRONT (NORTH WEST)

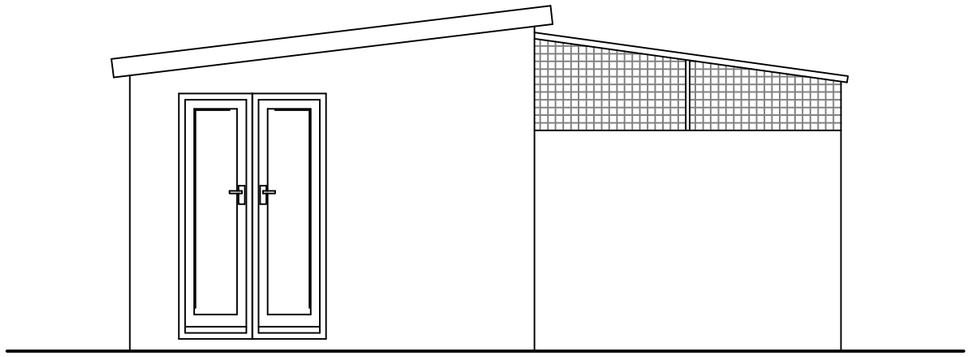

SIDE (NORTH EAST)

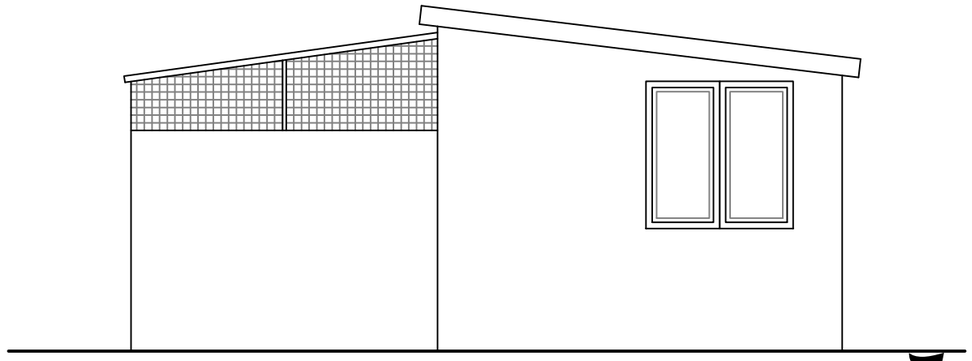

SIDE (SOUTH WEST)

REVISIONS

brand associates architects
2A Dartford Road
March PE15 8AB
tel [01354] 653 818
fax [01354] 651 951
mail@brand-associates.net

KENNELS
THE MELROSE
DOWSDALE BANK
SHEPEAU STOW
PE12 0TZ

MUNDICAO KENNELS

KENNELS 2 ELEVATIONS

1:50 : NEM : NOV.18

MUN.18 : 3.1 :