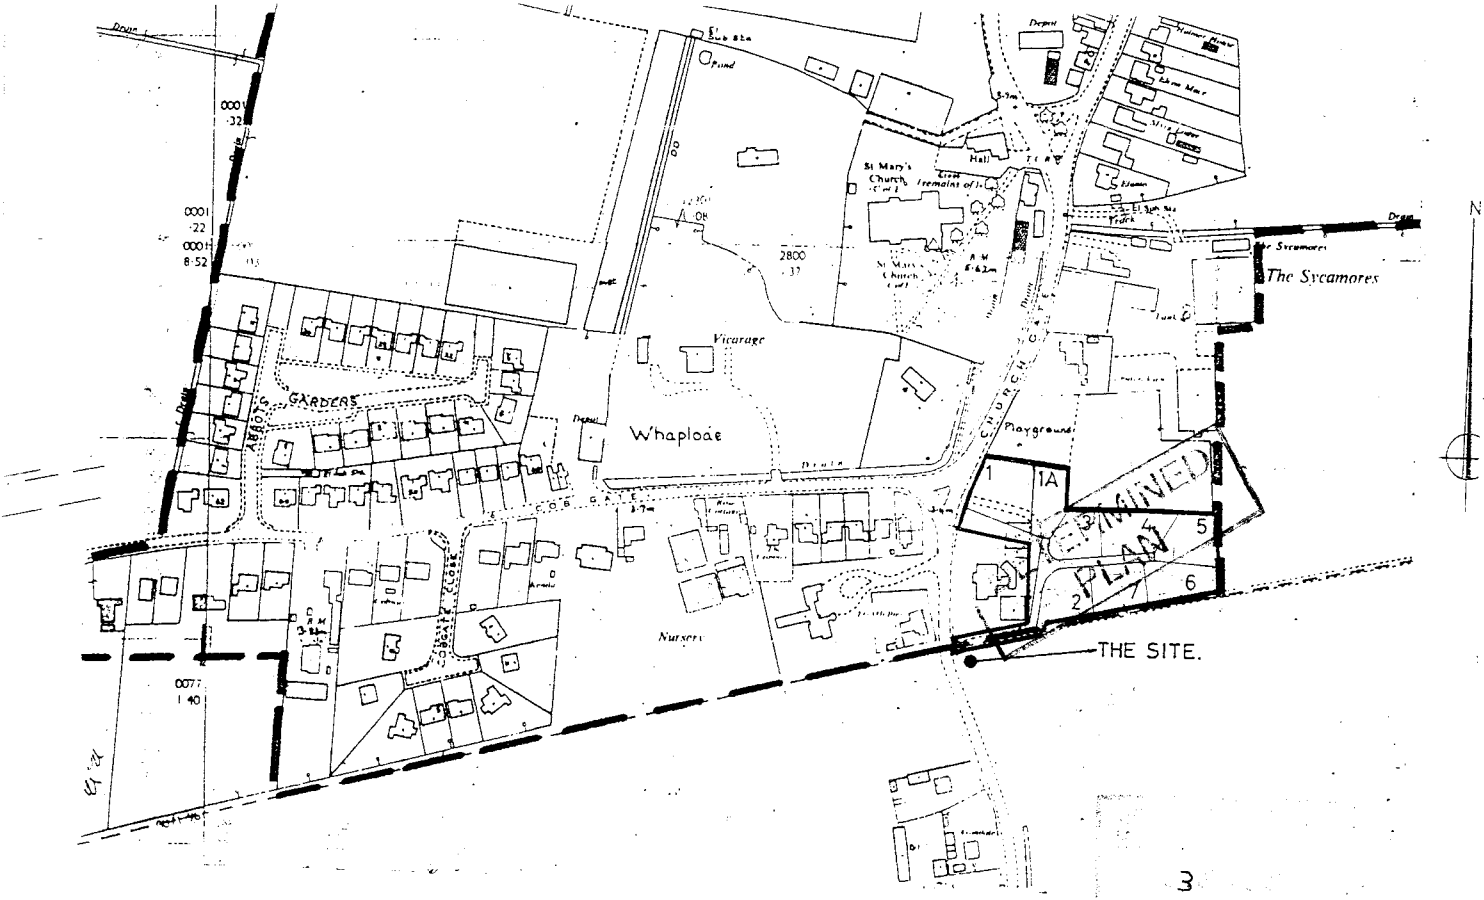
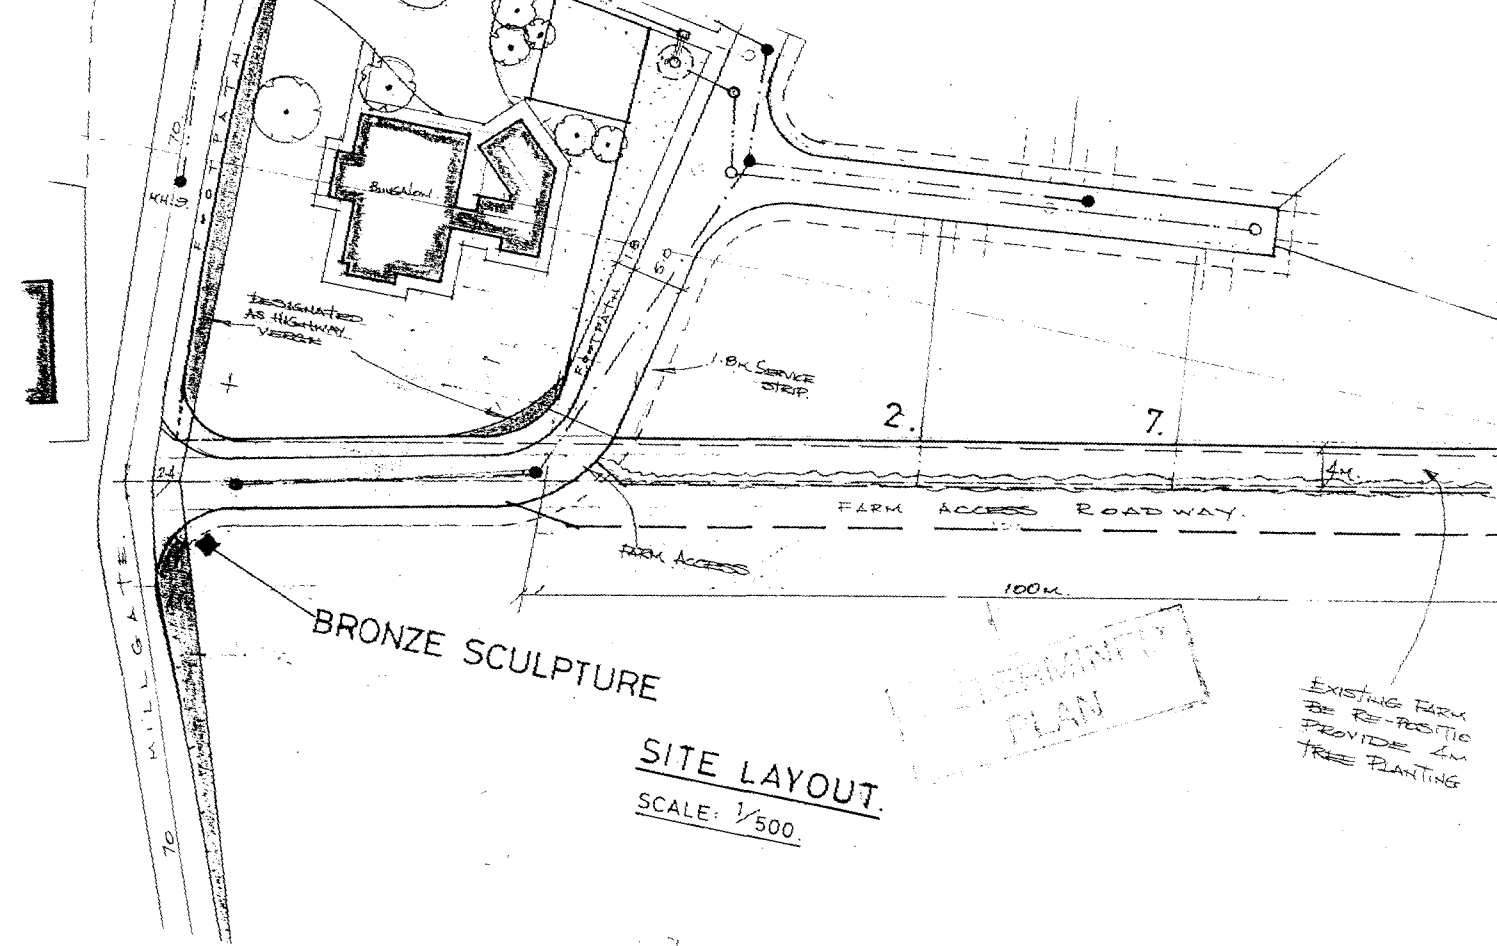


3

1267/97

LOCATION PLAN.

SCALE: 1/2500


BRONZE SCULPTURE
SITE LAYOUT.
SCALE: 1/500.
HILL GATE.
70
BUNGALOW
DESIGNATED AS HIGHWAY VERGE
1.8M SERVICE STRIP
2.
7.
4M.
FARM ACCESS ROADWAY.
FARM ACCESS
100M.
EXISTING FARM TO BE RE-POSITIONED PROVIDE 4M TREE PLANTING
PLAN