


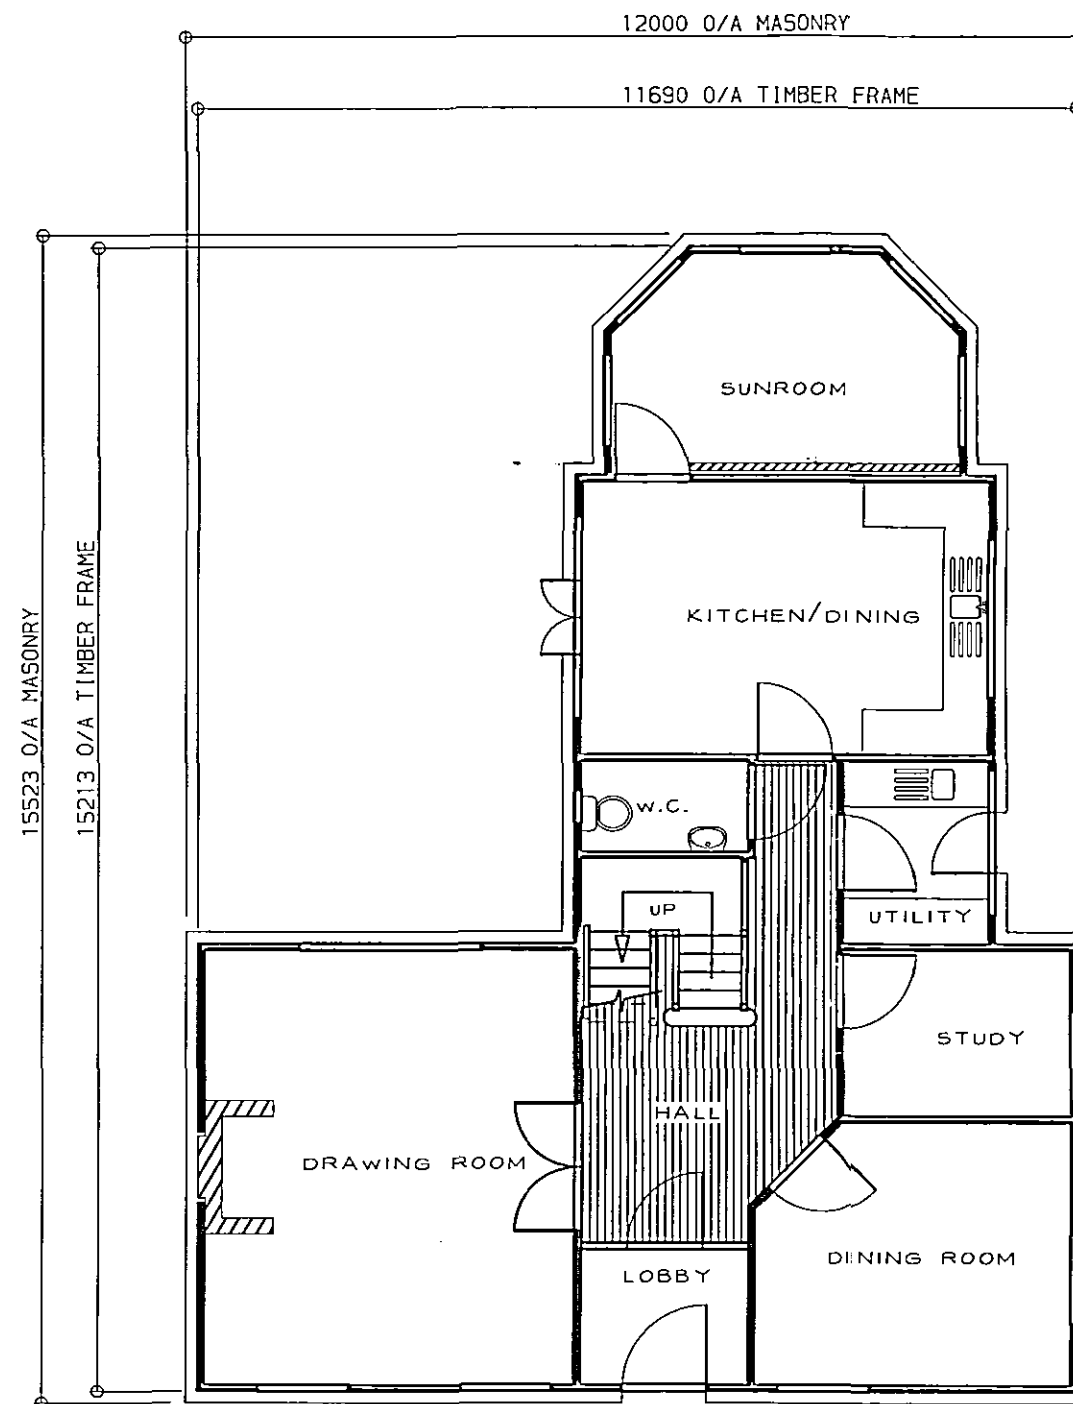

GROUND FLOOR

① FIRE ESCAPE JOINERY

BOILER INFORMATION (TO BE FINALIZED BEFORE BUILDING)
REGULATION STAGE BY CLIENT
FUEL TYPE - GAS/OIL/LPG/ELECTRIC
BOILER TYPE - CONDENSING/COMBINATION/TRADITIONAL/SYSTEM ETC
SEOBUR EFFICIENCY MIN. - 78% GAS / 80% LPG / 85% OIL (T.B.C BY POTTON BASED ON ABOVE)

SHDC
Planning & Development
27 SEP 2004
Ref: 1269/04

DETERMINED
PLAN

Revisions:		
22 JUNE 2004. -SW- (REV B) AMENDMENTS AS REQUESTED.		
02 SEPTEMBER 2004 -MLD- (REV C) AMENDMENTS AS REQUESTED.		
Checked by:	Date checked:	
***	****	
Title:		
BRANDHAM B ***		
HERITAGE		
Hanging:		
LOUNGE LEFT		
Client Name:		
MR & MRS F ALLEN LINCS		
Drawn By:	Date:	
SW	24-MAY-2004	
Scale:	Size:	
1:100	A1	
Job No:	Type:	Rev:
04-167	P	C
Drawing No:		
1		
This document is the copyright of Potton Ltd, and is made available on the express condition that it shall not be used in connection with the erection of any building or the production of any components for such a building unless the building to be erected or the components are supplied by Potton Ltd.		
© Potton Ltd. (Formerly Potton Timber Engineering Co.Ltd)		
Potton Limited Wuboston Lakes, Great North Road Beds MK44 3BA Tel No (01480) 401401 Fax No (01480) 401444 Web site: www.potton.co.uk		

