



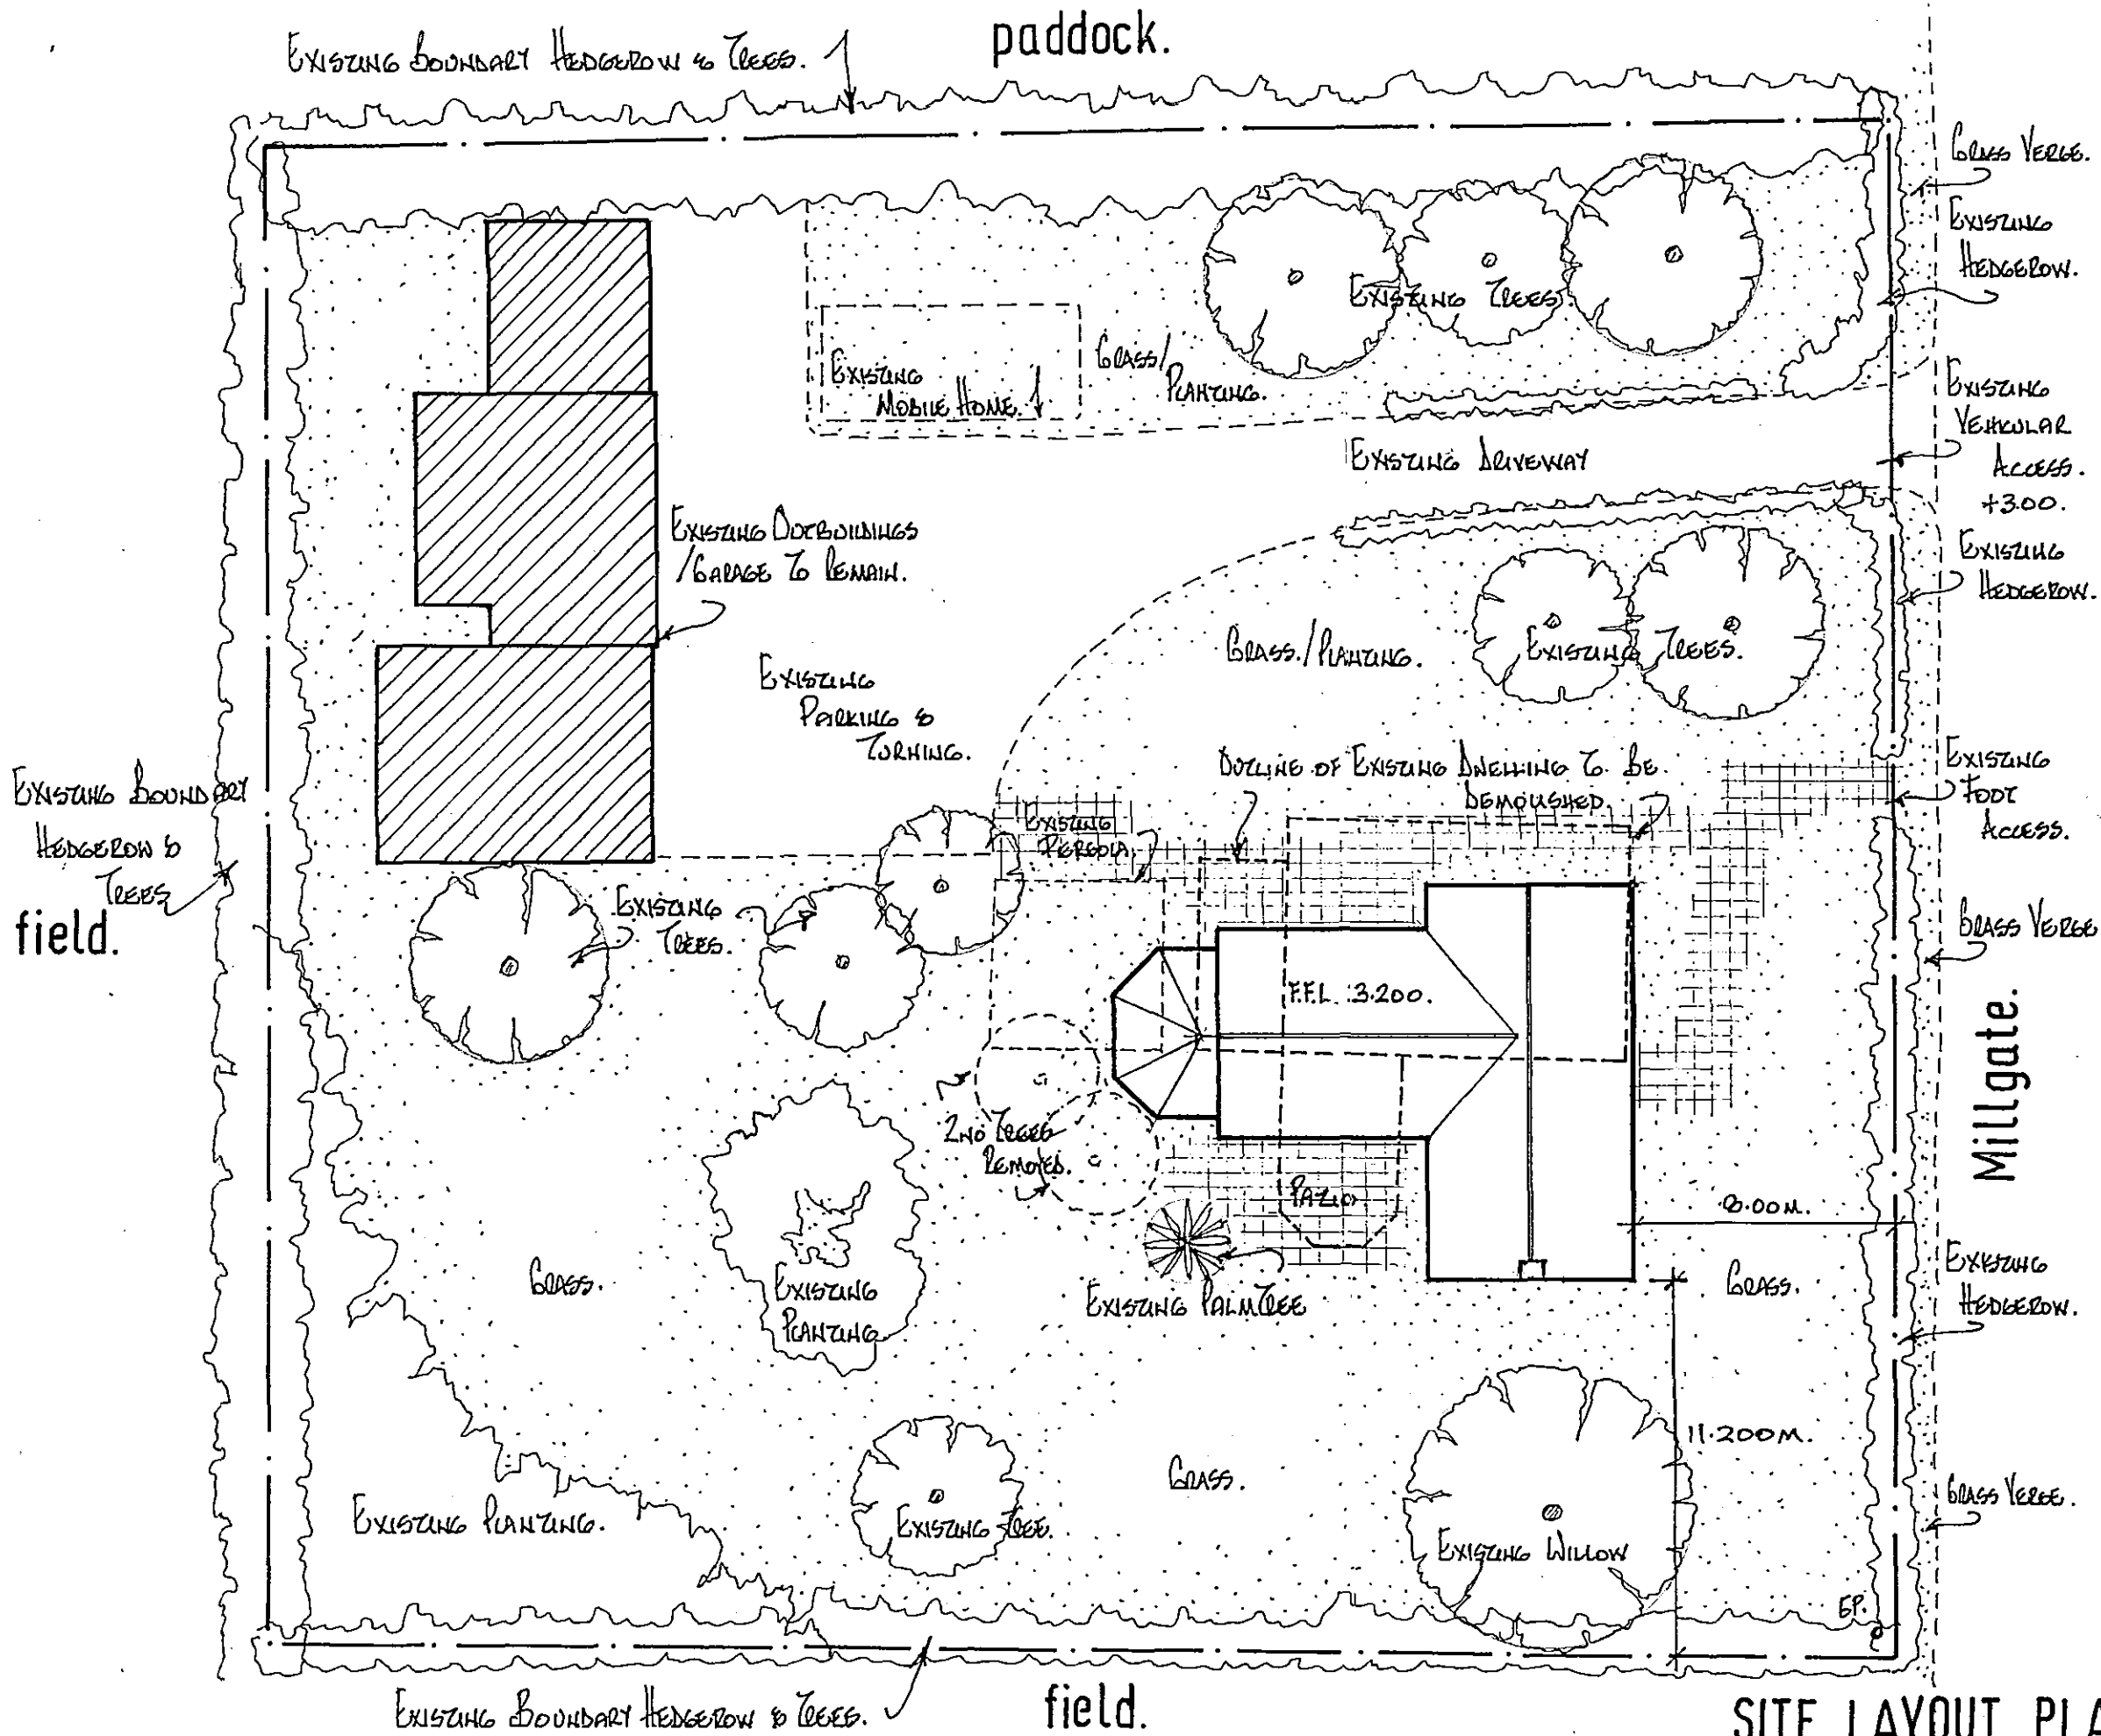

field.

SHDC
Planning & Development
27 SEP 2004
Ref: 1269/04

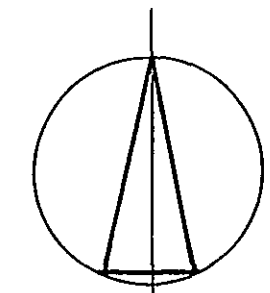

North.

**DETERMINED
PLAN**

SITE LAYOUT PLAN.

LEVELS TO ORDNANCE DATUM.

1:200.

Rev A. Sept'04.
1106.100. A.

Mr. and Mrs. F. ALLEN. Home Farm, Millgate, WHAPLODE, Lincolnshire.