


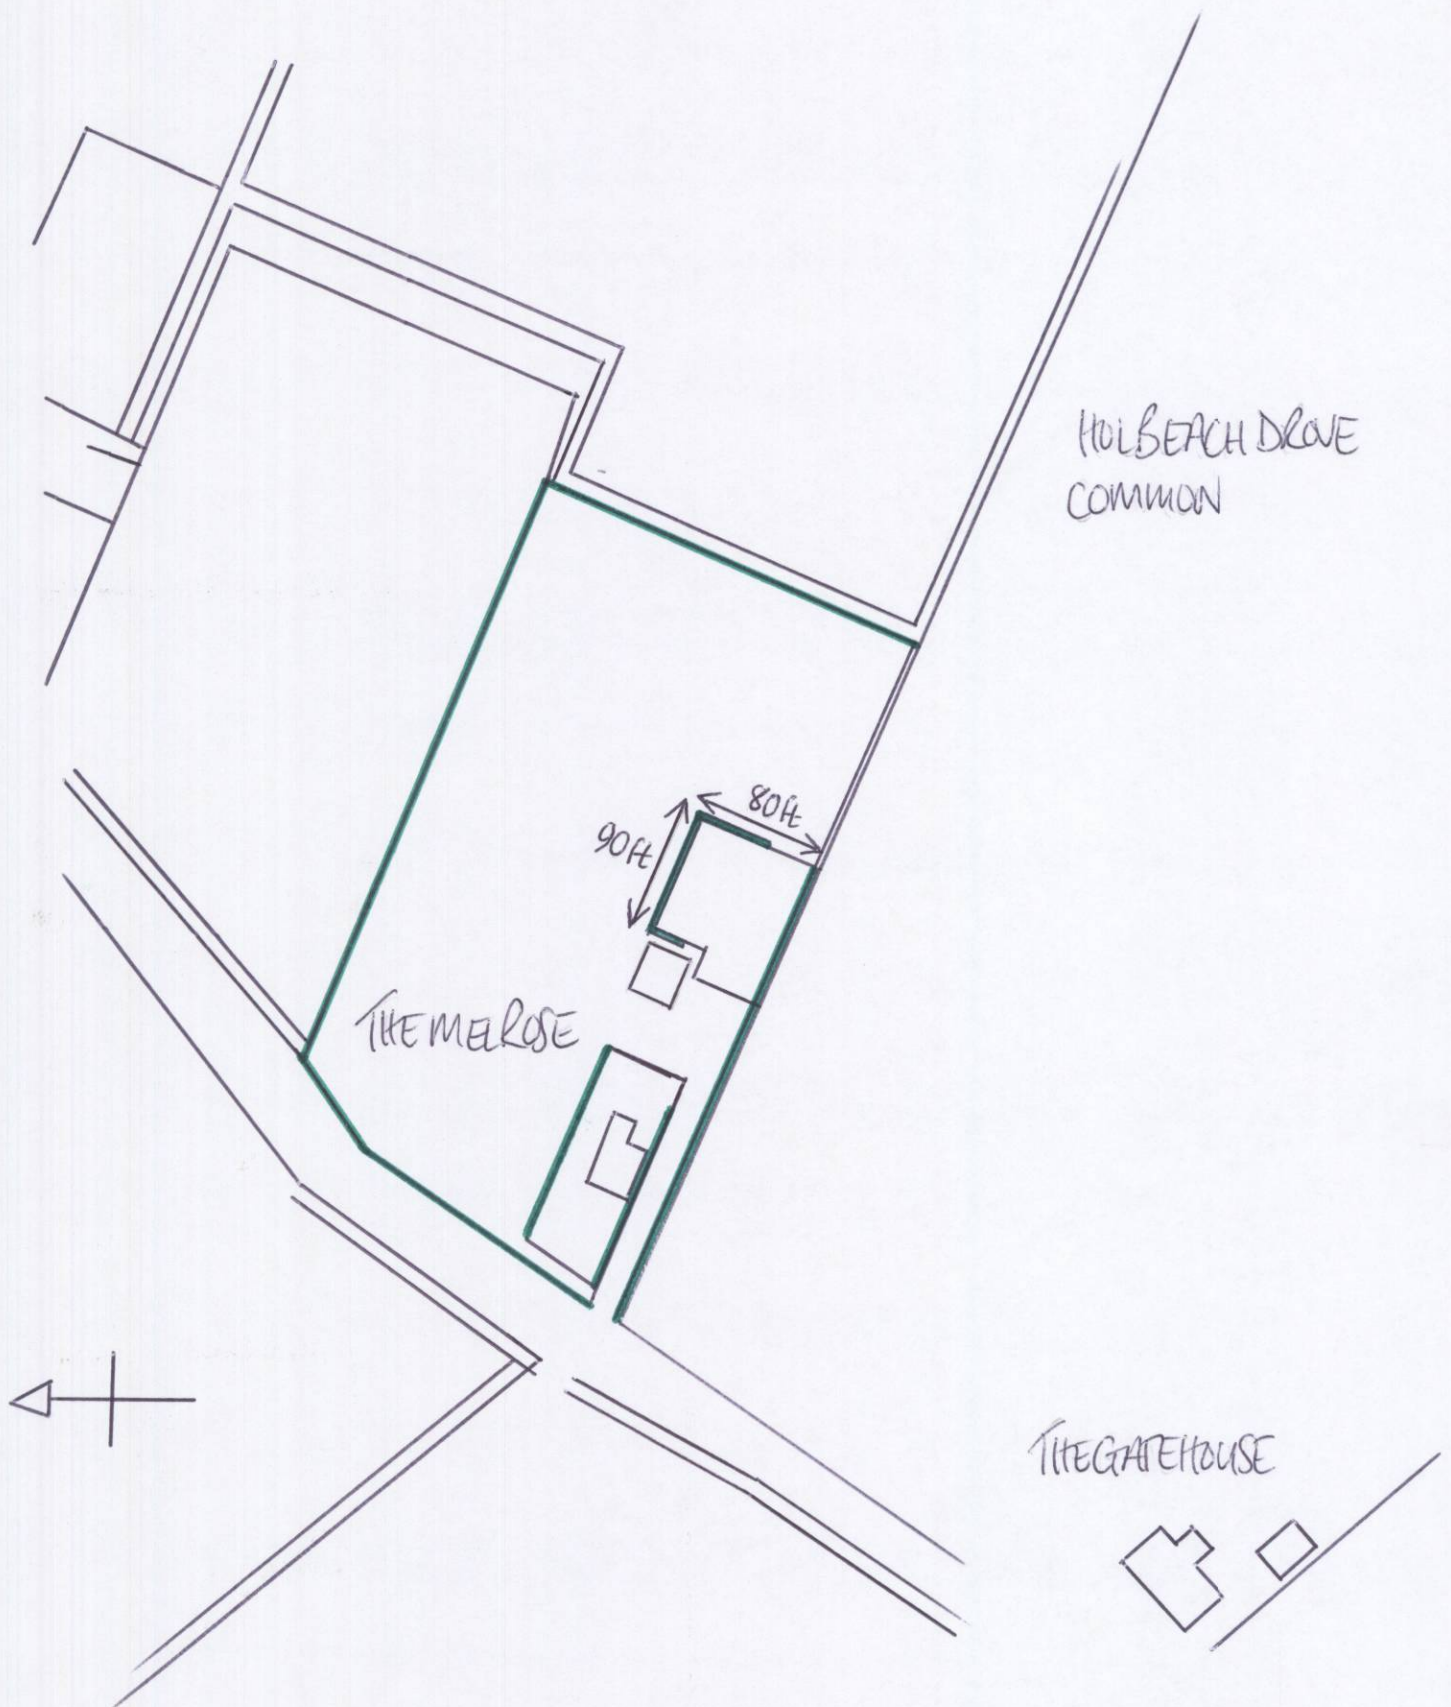

THE MELROSE, SHEPHERD STON  
CHANGE OF SURFACE  
SKETCH BLOCK PLAN 1:1250 @ A4

HEDGING 1.8m<sup>h</sup> ———

Drawing No 2