


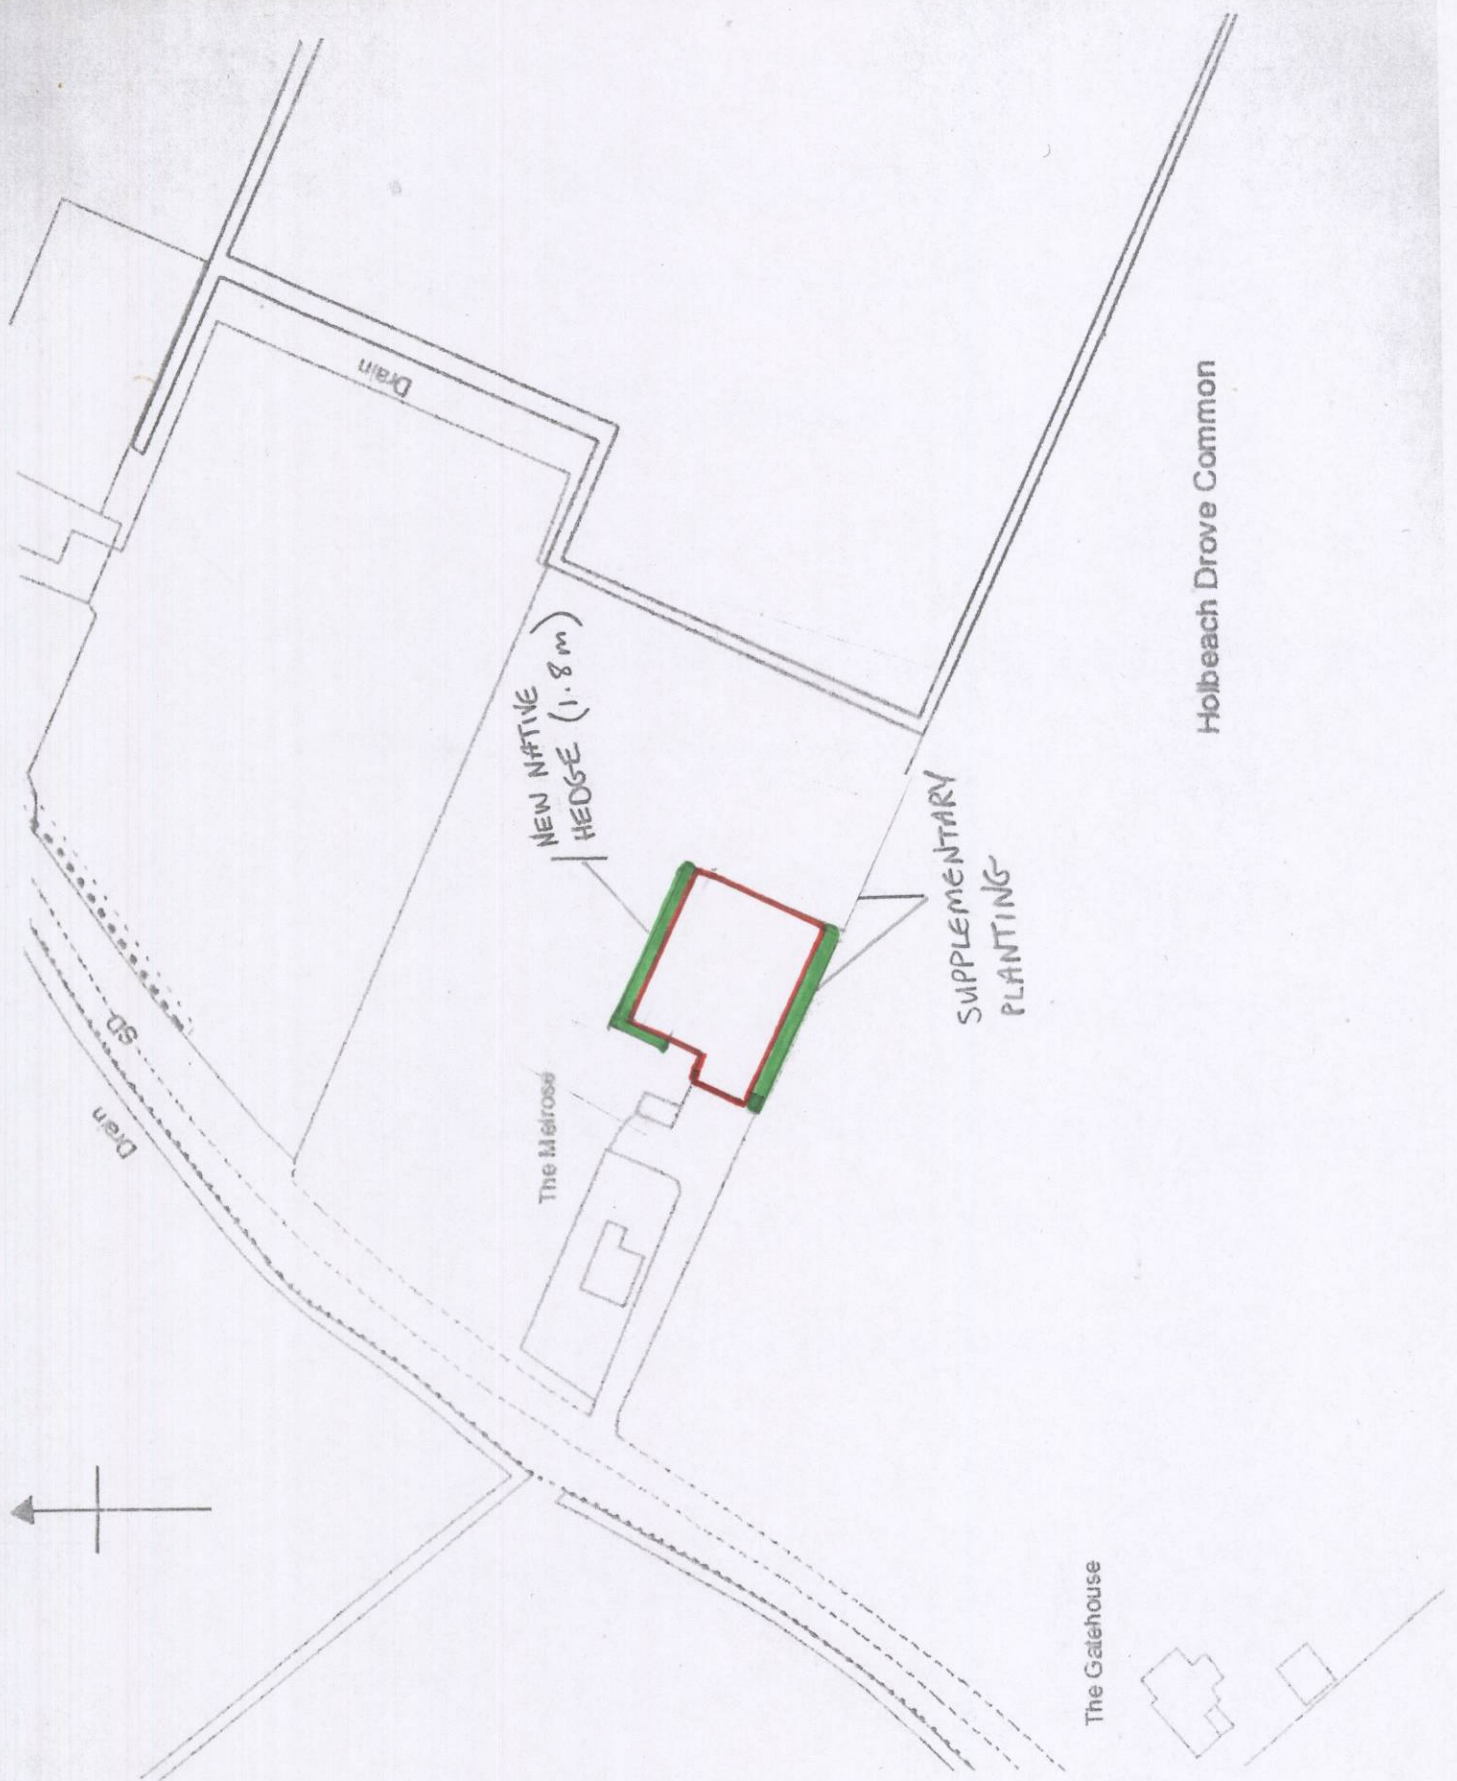

EGA/SK/01

THE MELROSE, SHEPEAU STOW
CHANGE OF USE

SKETCH BLOCK PLAN 1:1250 @ A4

Drawing No 3.
Rev. A.