
Site Plan

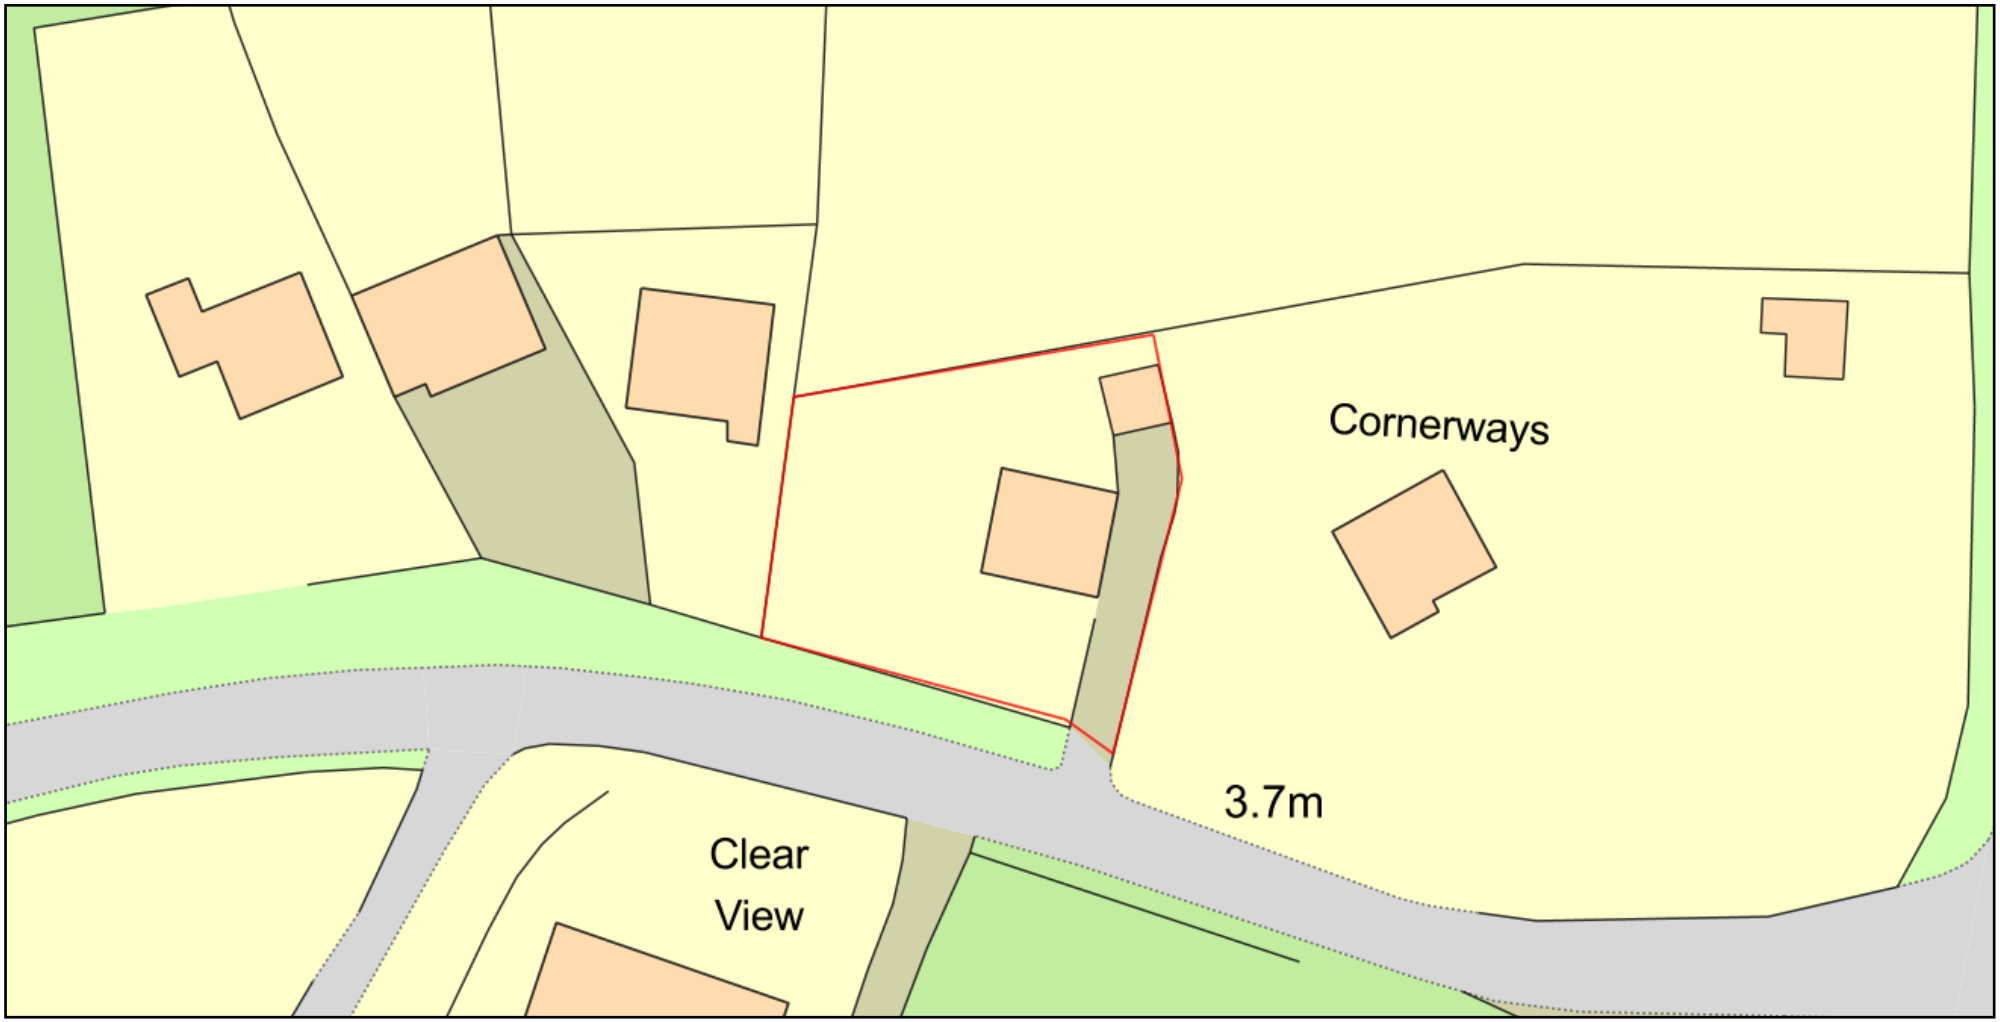

ReQuestaPlan

Plan Produced for:	Block Plan - SS
Date Produced:	03 Dec 2018
Plan Number/Project ID:	TQRQM18337123004232
Scale:	1:500 @ A4

© Crown copyright, All rights reserved. 2018 Licence number 0100042766