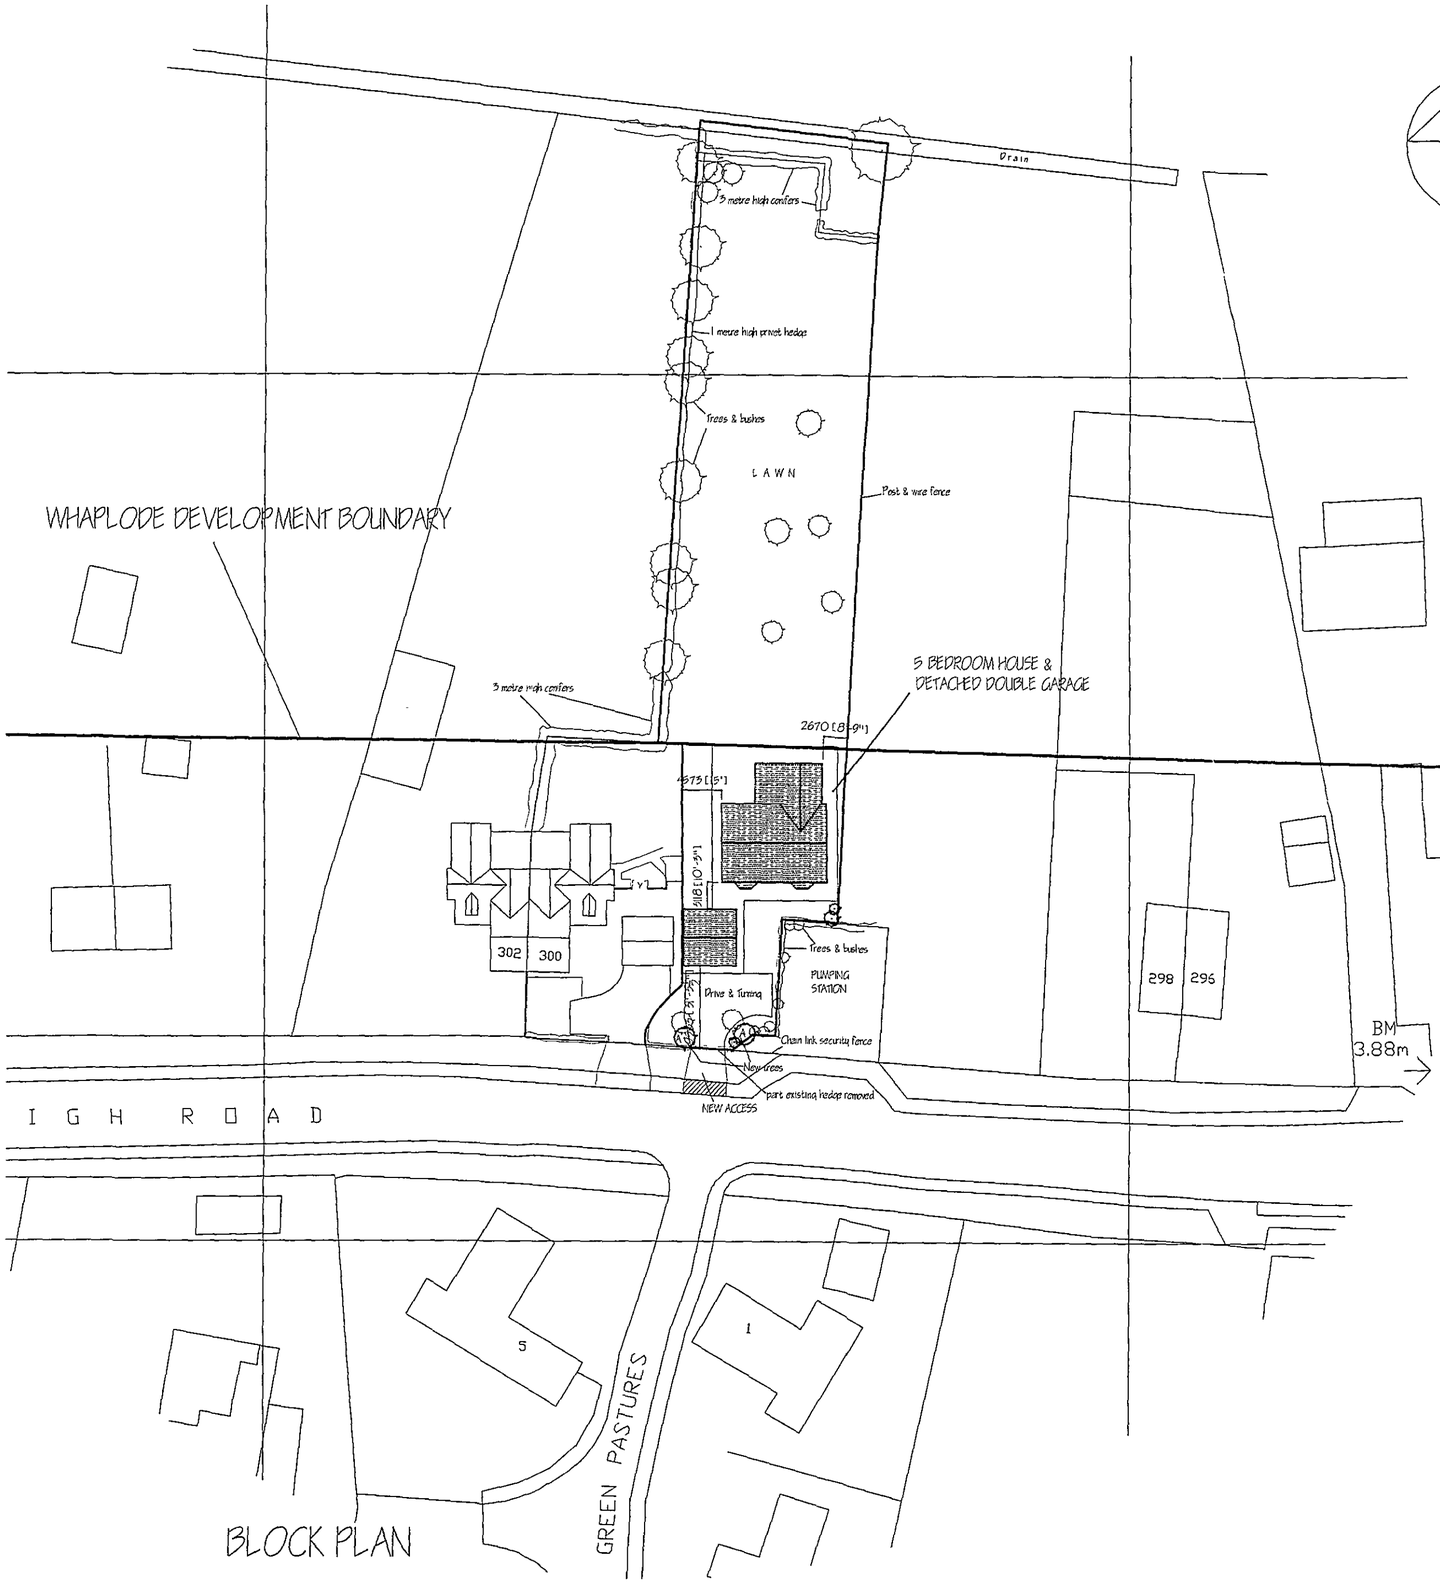
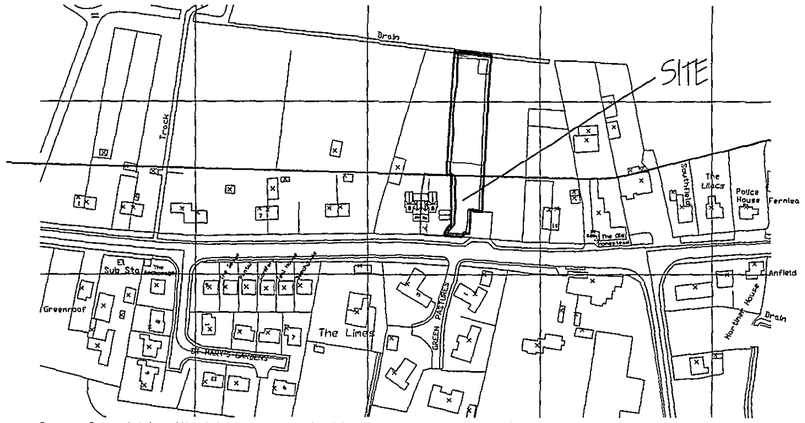



Crown Copyright. All rights reserved. Licence Number 100020449

LOCATION PLAN

DETERMINED PLAN

LANDSCAPING, TREE AND SHRUB PLANTING

A - SILVER BIRCH

B - CHERRY TREE

all planting to be in accordance with BS 4428: 1989 and ammendment no. 1 (1991)

all trees to be planted with minimum 600mm plastic mulch mat and to be staked, tied and tubed

1/3 to 1/2 bag of peat free and shrub planting compost to be incorporated into backfill for each tree hole

SOFT LANDSCAPING (SHRUBBERY) AREAS

PLANT NAME & SPECIFICATION (for planting season) Oct-Mar only

Berberis Thurbergii - Transplant 1+2 450-600mm high
Cotoneaster Franchetti - Transplant 1+1 450-600mm high
Hedera Helix 'Hibernica' - 300-450mm spread. 9cm.pot. minimum of 3 no. breaks
Ligustrum Ovalifolium 'Aureum - 300-450mm high. 3L.pot
Lonicera Pileata - 300-450mm spread. 3L.pot
Prunus Lusitanica - 450-600mm high. 3L.pot
Prunus 'Otto Luyken' - 300-450mm spread. 3L.pot
Pyracantha 'Soleil D'Or' - 450-600mm high. 3L. pot
Rosa Ruopsa 'Frau Dagmar Hastrup' - 300-450mm high. Bare root
Rubus Cockburnianus - 600-900mm high. 3L. pot
Rubus Tridel Benenden - 450-600mm high. 3L. pot

N B: AFTER PLANTING 65MM DEEP LAYER OF MEDIUM GRADE BARK MULCH TO BE APPLIED.

Planning Department
13 DEC 2008
Ref: 1280/08

| ref. | revision | date |
|---|---|---|
| A | CLIENTS ALTERATIONS | DEC 2008 |


**G. R. MERCHANT** I.ENG AMICE FIWO

**ARCHITECTURAL, STRUCTURAL AND LAND DRAINAGE CONSULTANTS**

Unit 4, Wrights Mews
12A Park Road, Holbeach,
Spalding, Lincs. PE12 7EE
Tel: 01406 490800
Fax: 01406 425744
E-Mail: G. R. Merchant @ Merchant. F9. Co. UK


Project

PROPOSED HOUSE & GARAGE
ADJ. 300 HIGH ROAD
WHAPLODE
SPALDING LINCS.

Client

MR D DOWIE

Drawing

BLOCK AND LOCATION PLANS

| Job Ref. | Drawing No. |
|---|---|
| 1860/08 | 06A |
| Date: NOV 2008 | Drawn: JPW |

Scales

1/500 1/2500

**DO NOT SCALE FROM THIS DRAWING**


This drawing is copyright and may not be altered, traced, photographed or used for any other purpose other than that for which it is issued. The General Contractor is to check all dimensions on site and report any discrepancies to the Architect. All details shown on this drawing including foundations are based upon typical site conditions related to the area. No responsibility can be accepted for abnormal conditions which may be discovered during construction unless reported to the Architect so that design amendments may be considered. Site soil surveys are recommended in respect of foundations to establish specific site conditions before foundation work is undertaken. This drawing is limited in the amount of information contained and does not purport to contain a full specification of the works. It is solely for the purpose of obtaining Planning / Building Regulation approval. This drawing must not be used as a contract document alone. The works will not be supervised or inspected on site by G R Merchant or any representative thereof. It is the client or their appointed agents responsibility to control workmanship, substitution of materials, adherance to specification, variations to contract etc. All materials to be new unless otherwise stated and all components and materials etc. to be used fitted and installed etc. in strict accordance with manufacturers instruction and relevant code of practice. Materials shall conform to appropriate British standard specification or BBA certificate or European code equivalent. The Employer / Client shall ensure that the selected contractor is conversant with and adopts all measures necessary to achieve compliance with Health and Safety legislation for building sites and Work places. The Employer / Client is advised that should the works need to comply with the Construction Design and Management Regulations an Independent Planning Supervisor will be required. The works shall comprise of all that is shown on the drawing and details. Work that may not specifically be shown but may be reasonably inferred as necessary to carry out the