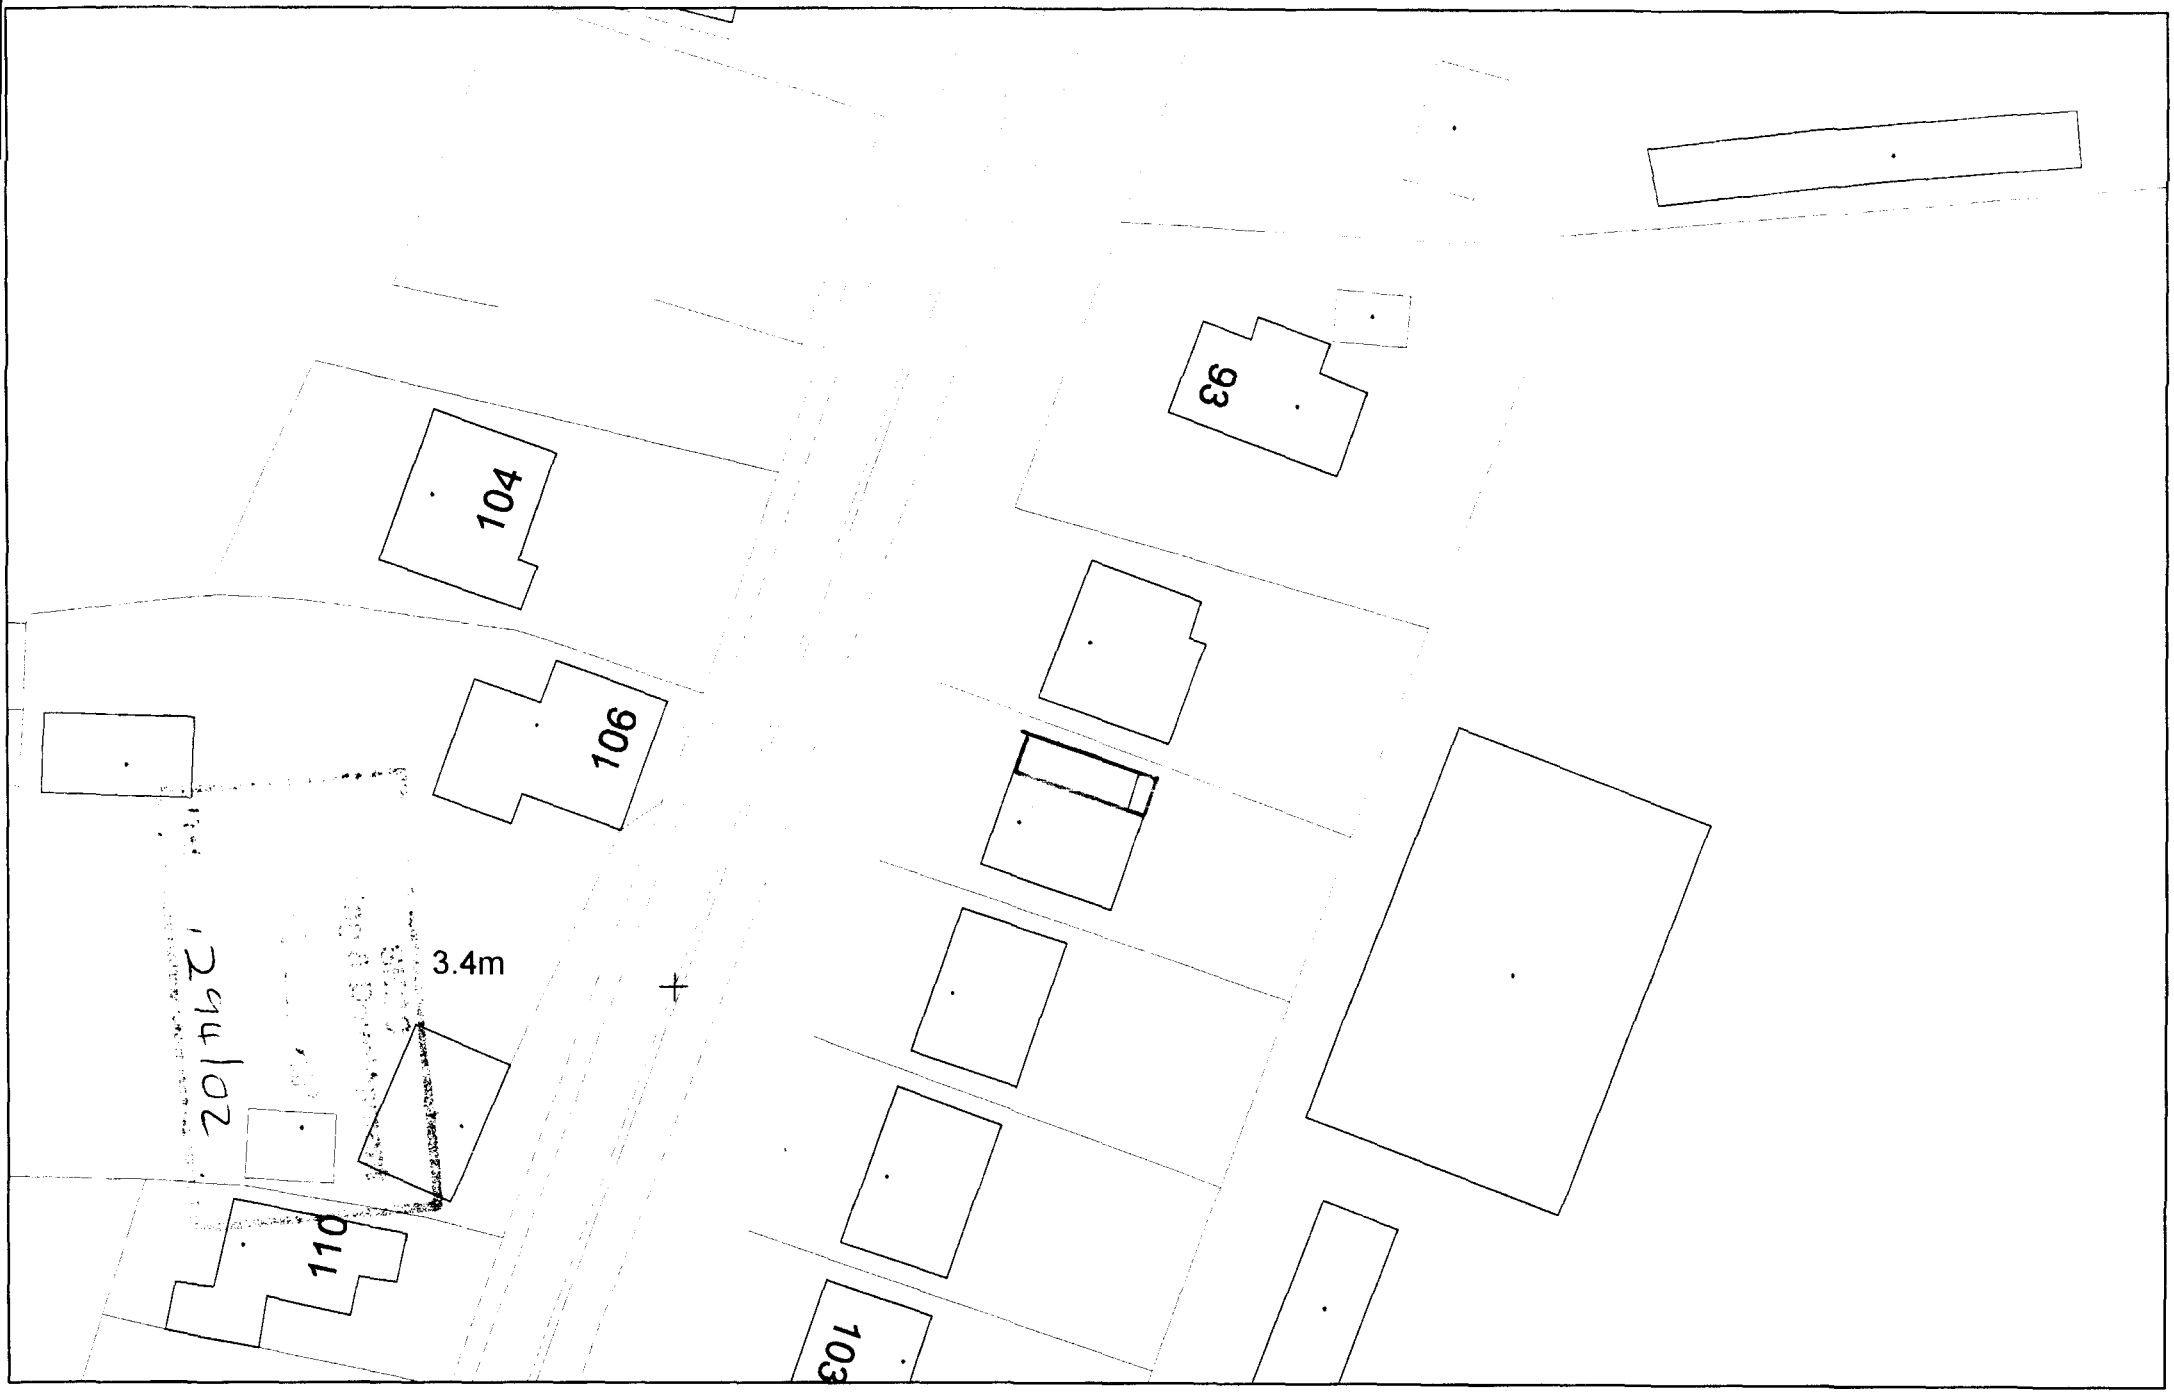



(C) Crown Copyright. South Holland District Council LA 079413

24/12/2002


TF3112NE

1:500


N

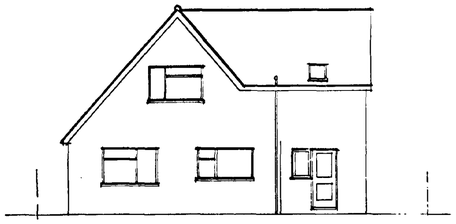

EXISTING REAR ELEVATION

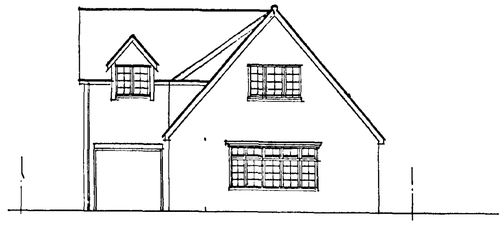

FRONT ELEVATION

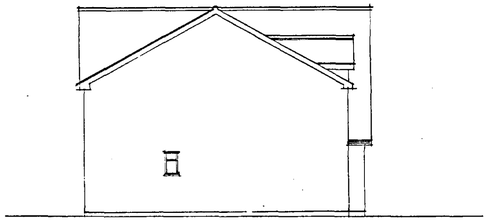


FLANK


N.B.
ALL DETAILS OTHER THAN THOSE INDICATED TO BE AS APPROVED DRAWING.




PROPOSED REAR ELEVATION

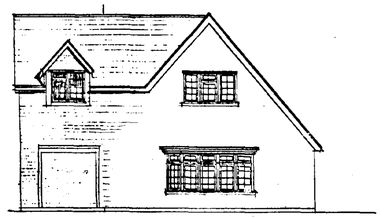


FRONT ELEVATION

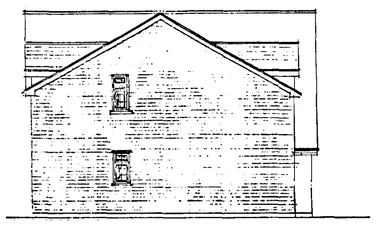

FLANK

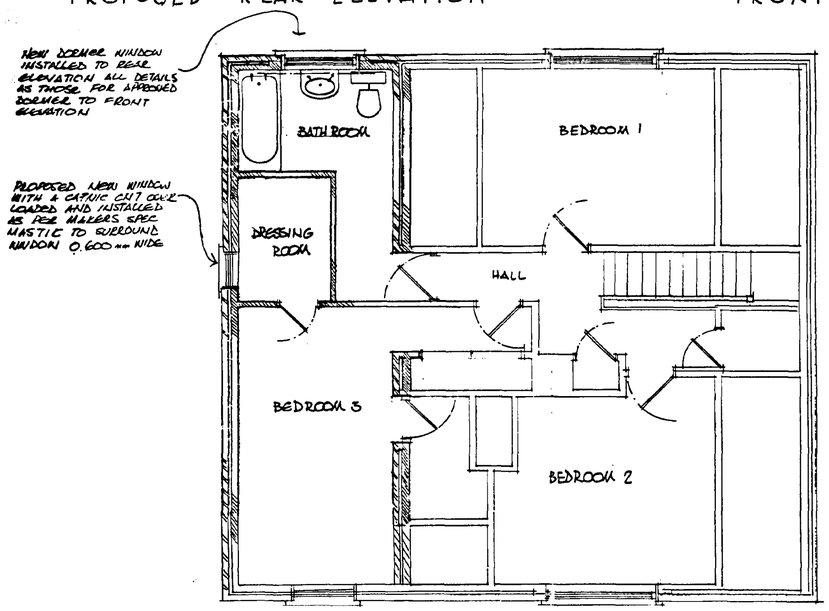

FIRST FLOOR PLAN

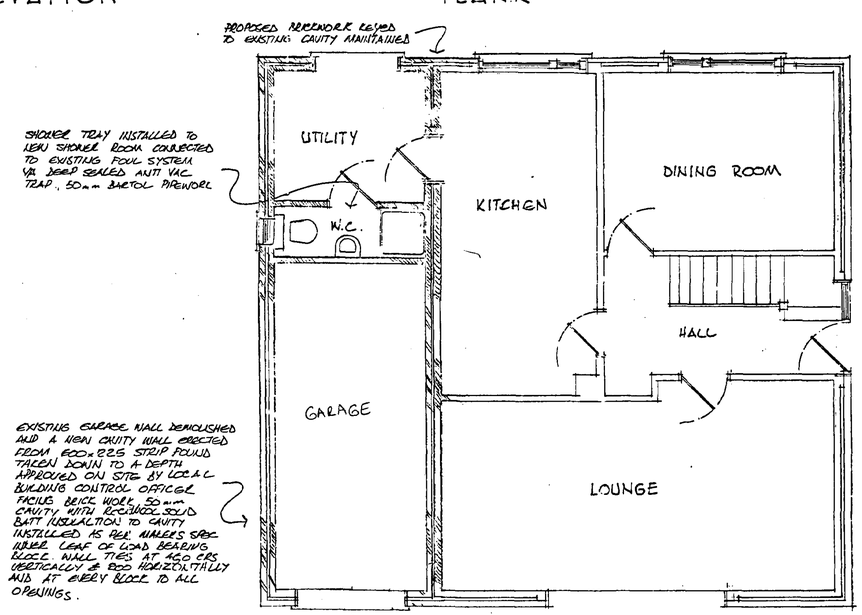

GROUND FLOOR PLAN

MR L PARKES
97 BROADGATE
WHAPLODE DROVE
SPALDING
LINCS
PE12 0TW

SCALES 1:100 1:50

PROPOSED AMENDMENTS TO 97 BROADGATE WHAPLODE DROVE SPALDING LINCS PE12 0TW

DATE . NOVEMBER 2002

Planning [illegible]
27 NOV 2002
Ref 1294/02

DETERMINED PLAN