
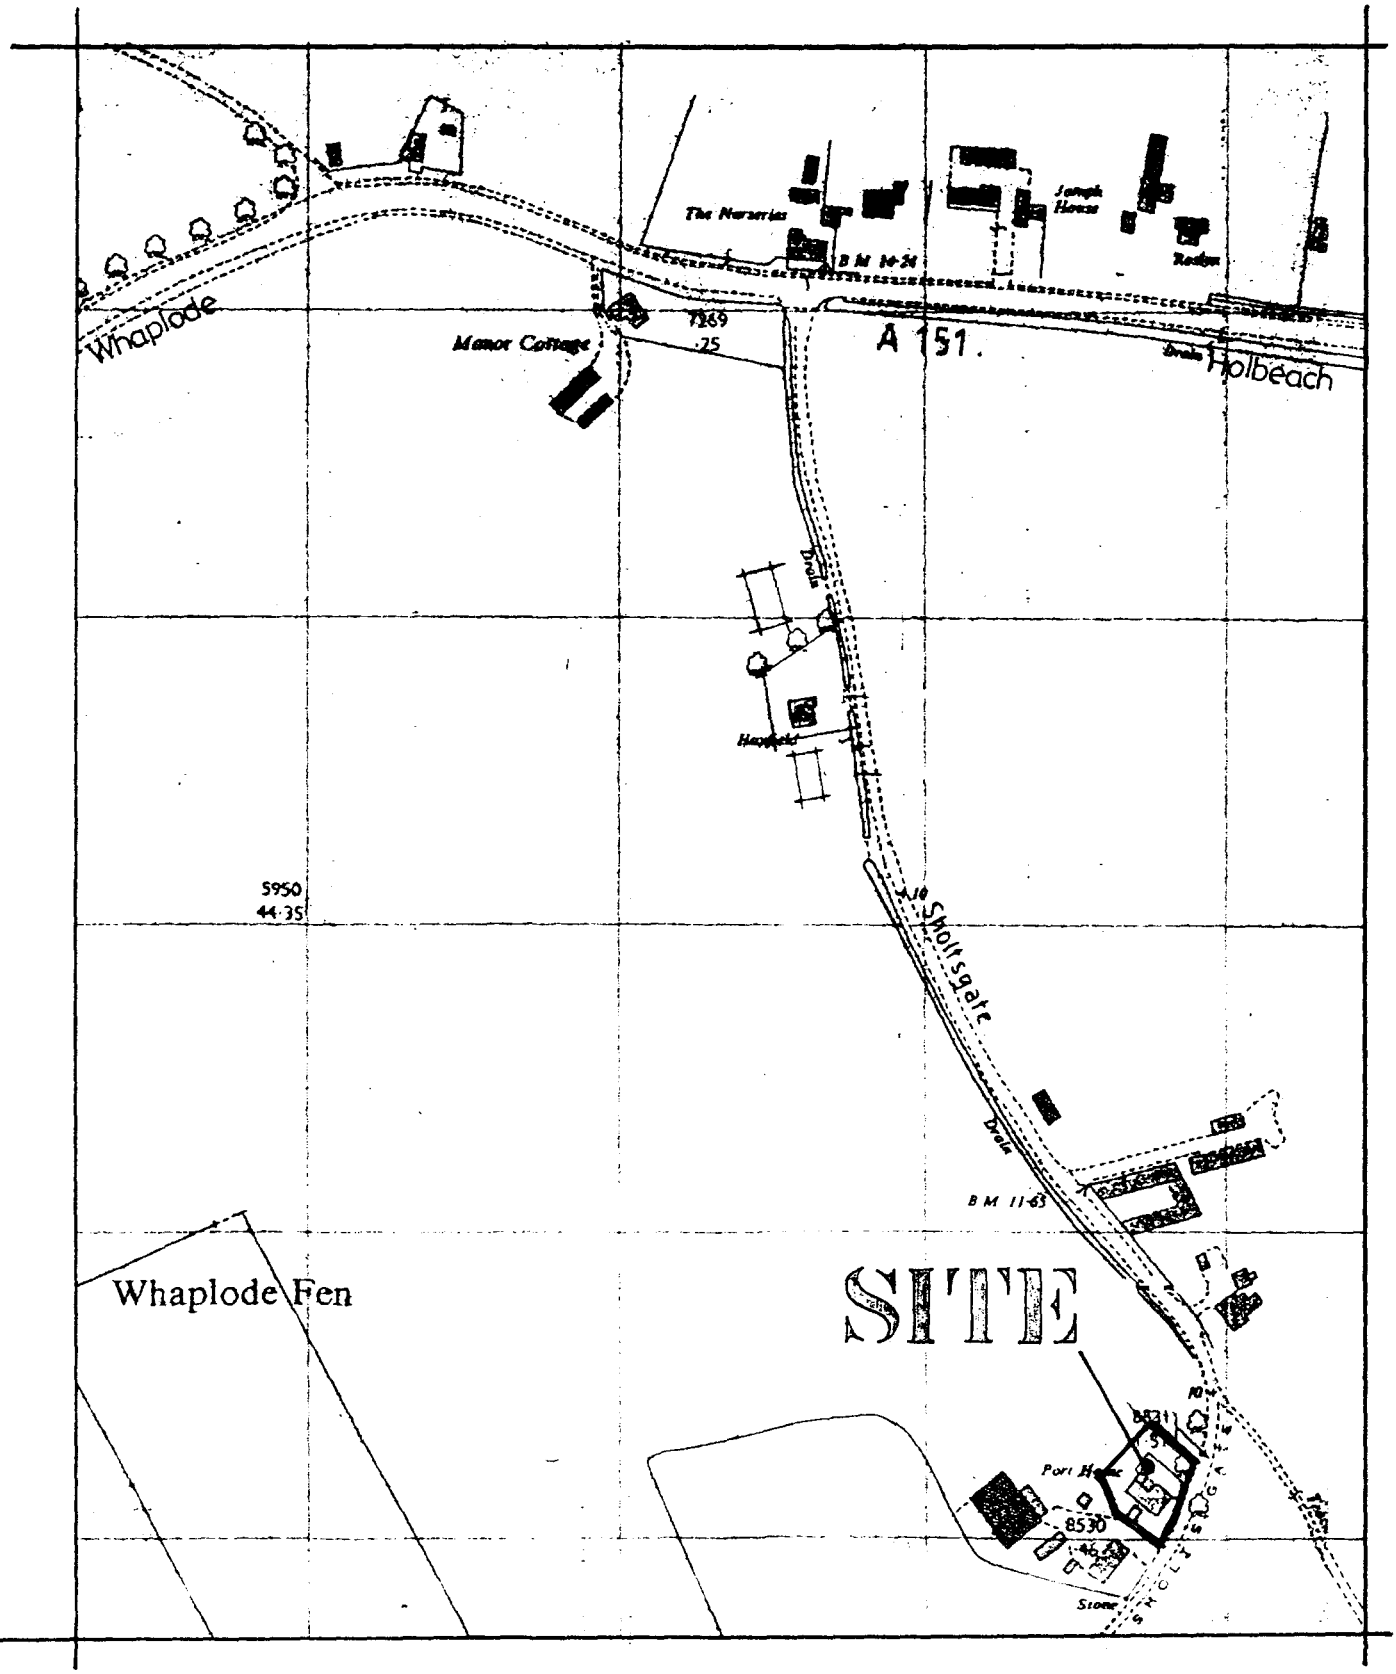


LOCATION PLAN.
1:2500

SHDC
Planning & Development
02 DEC 2002
Ref 1305/02

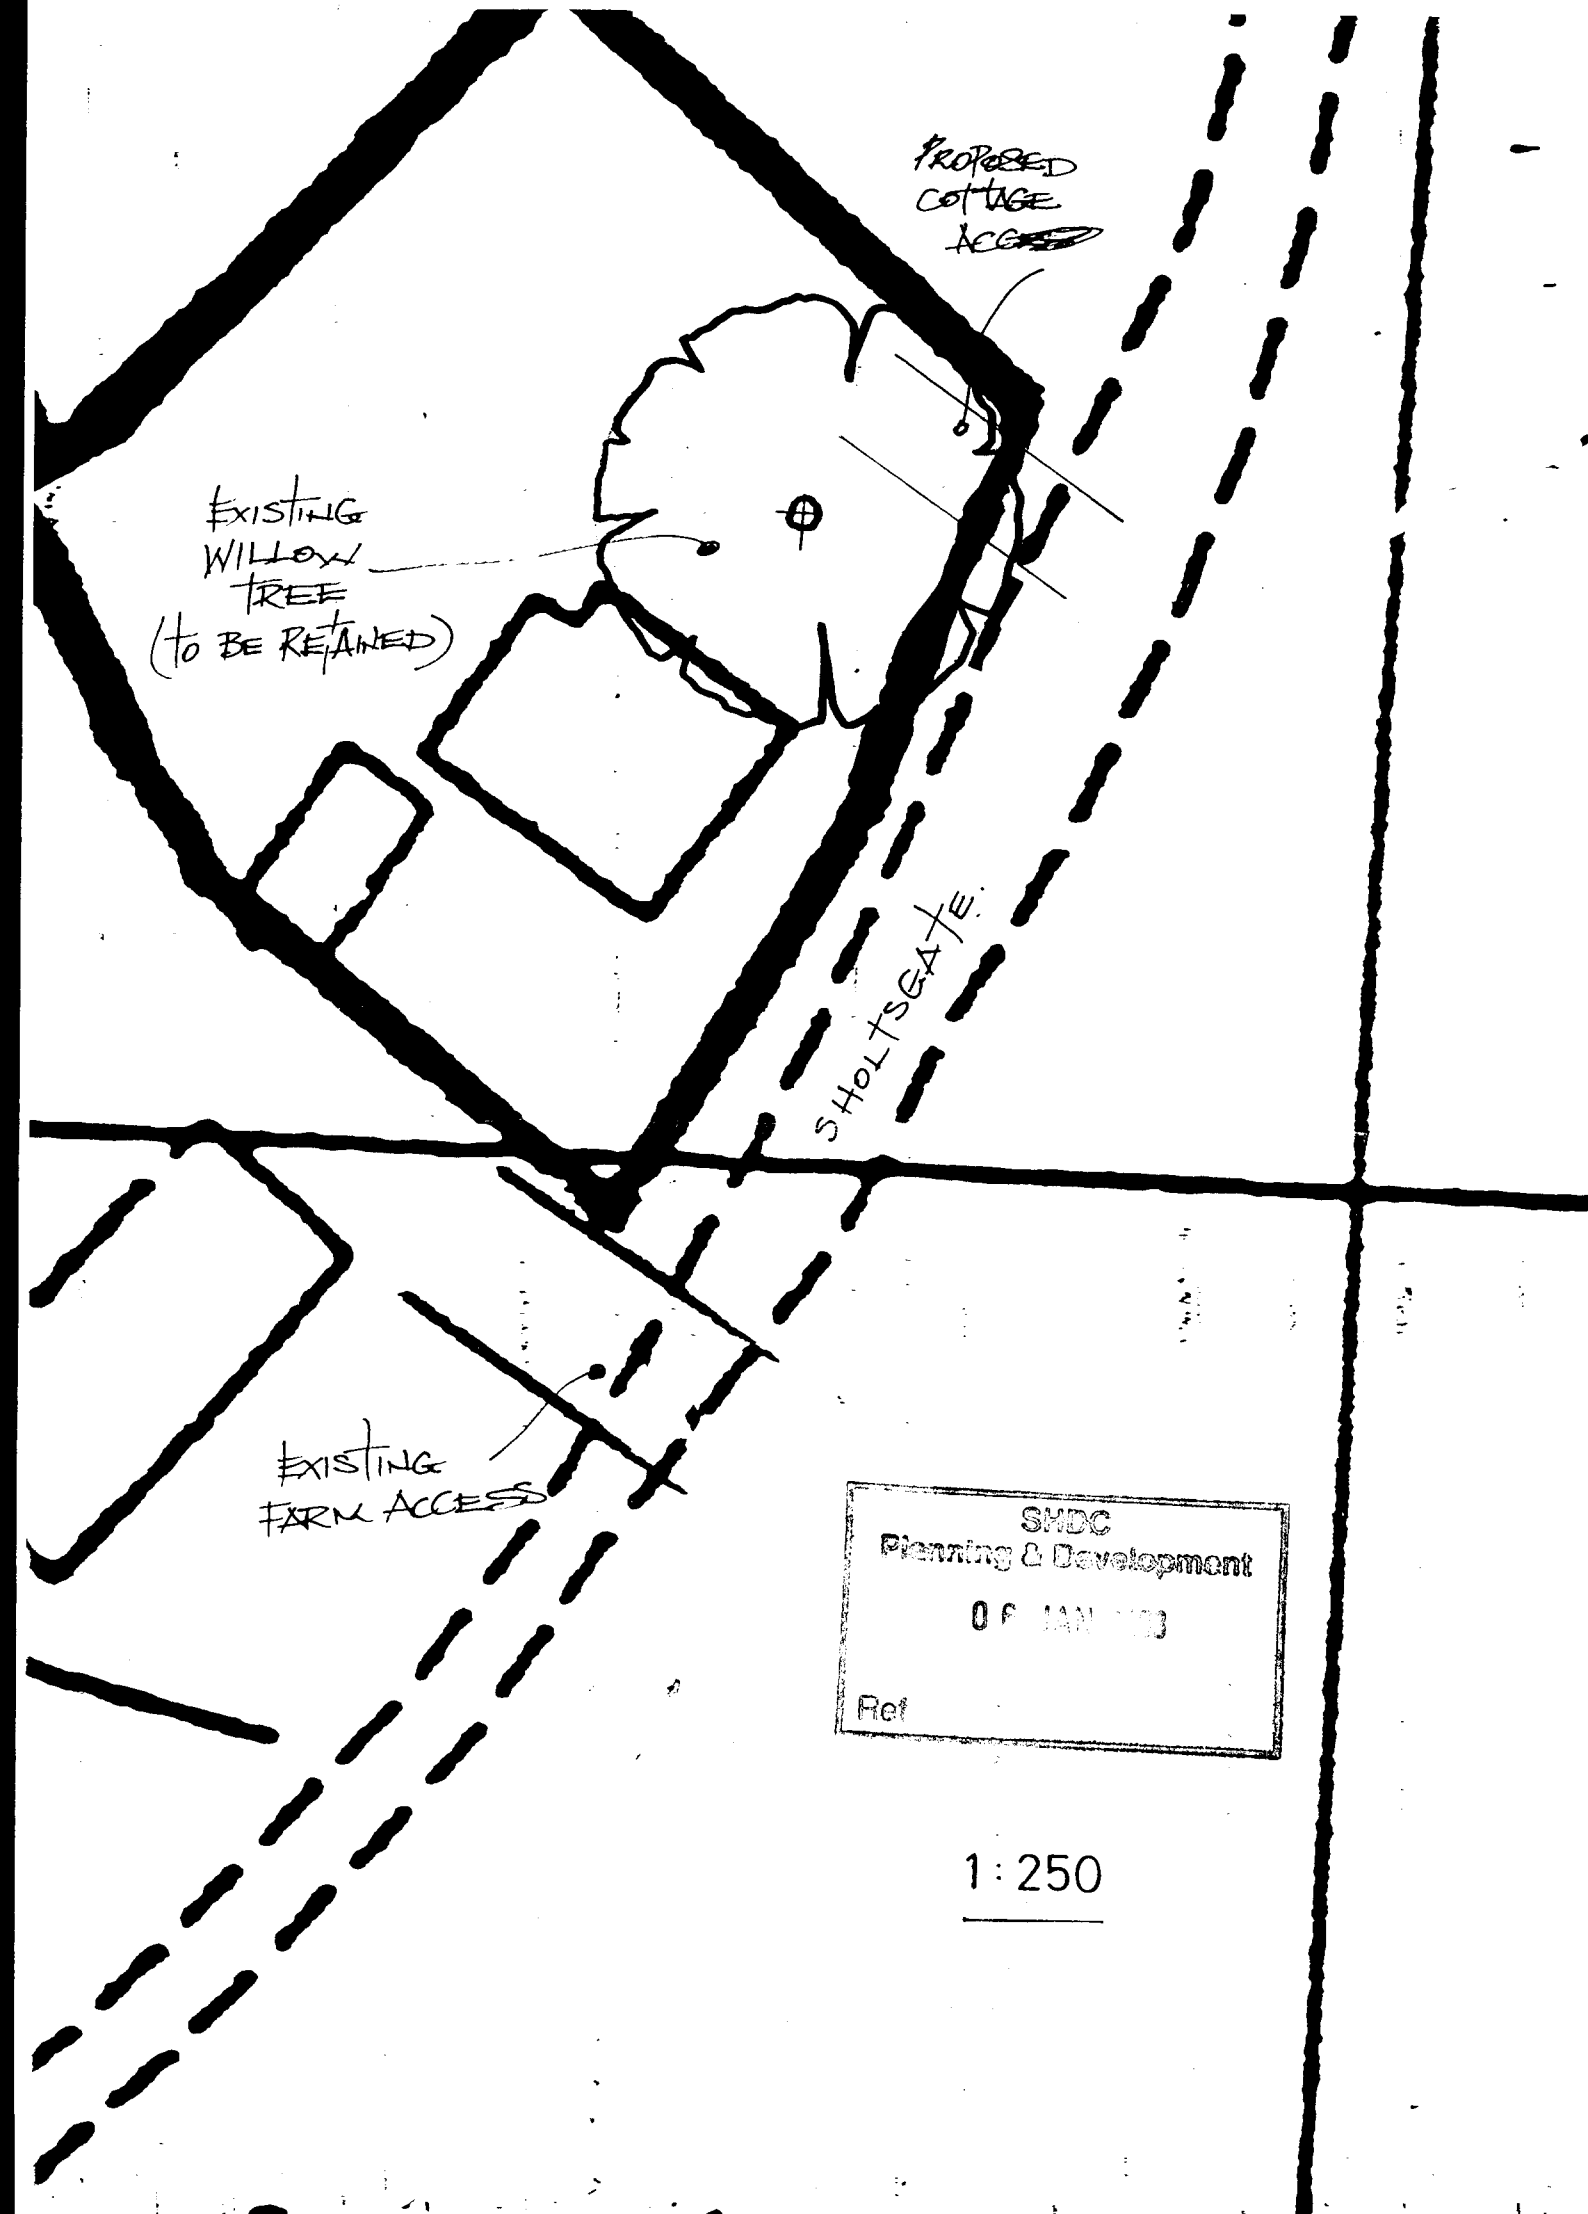

SHDC
Planning & Development
Ref

1 : 250