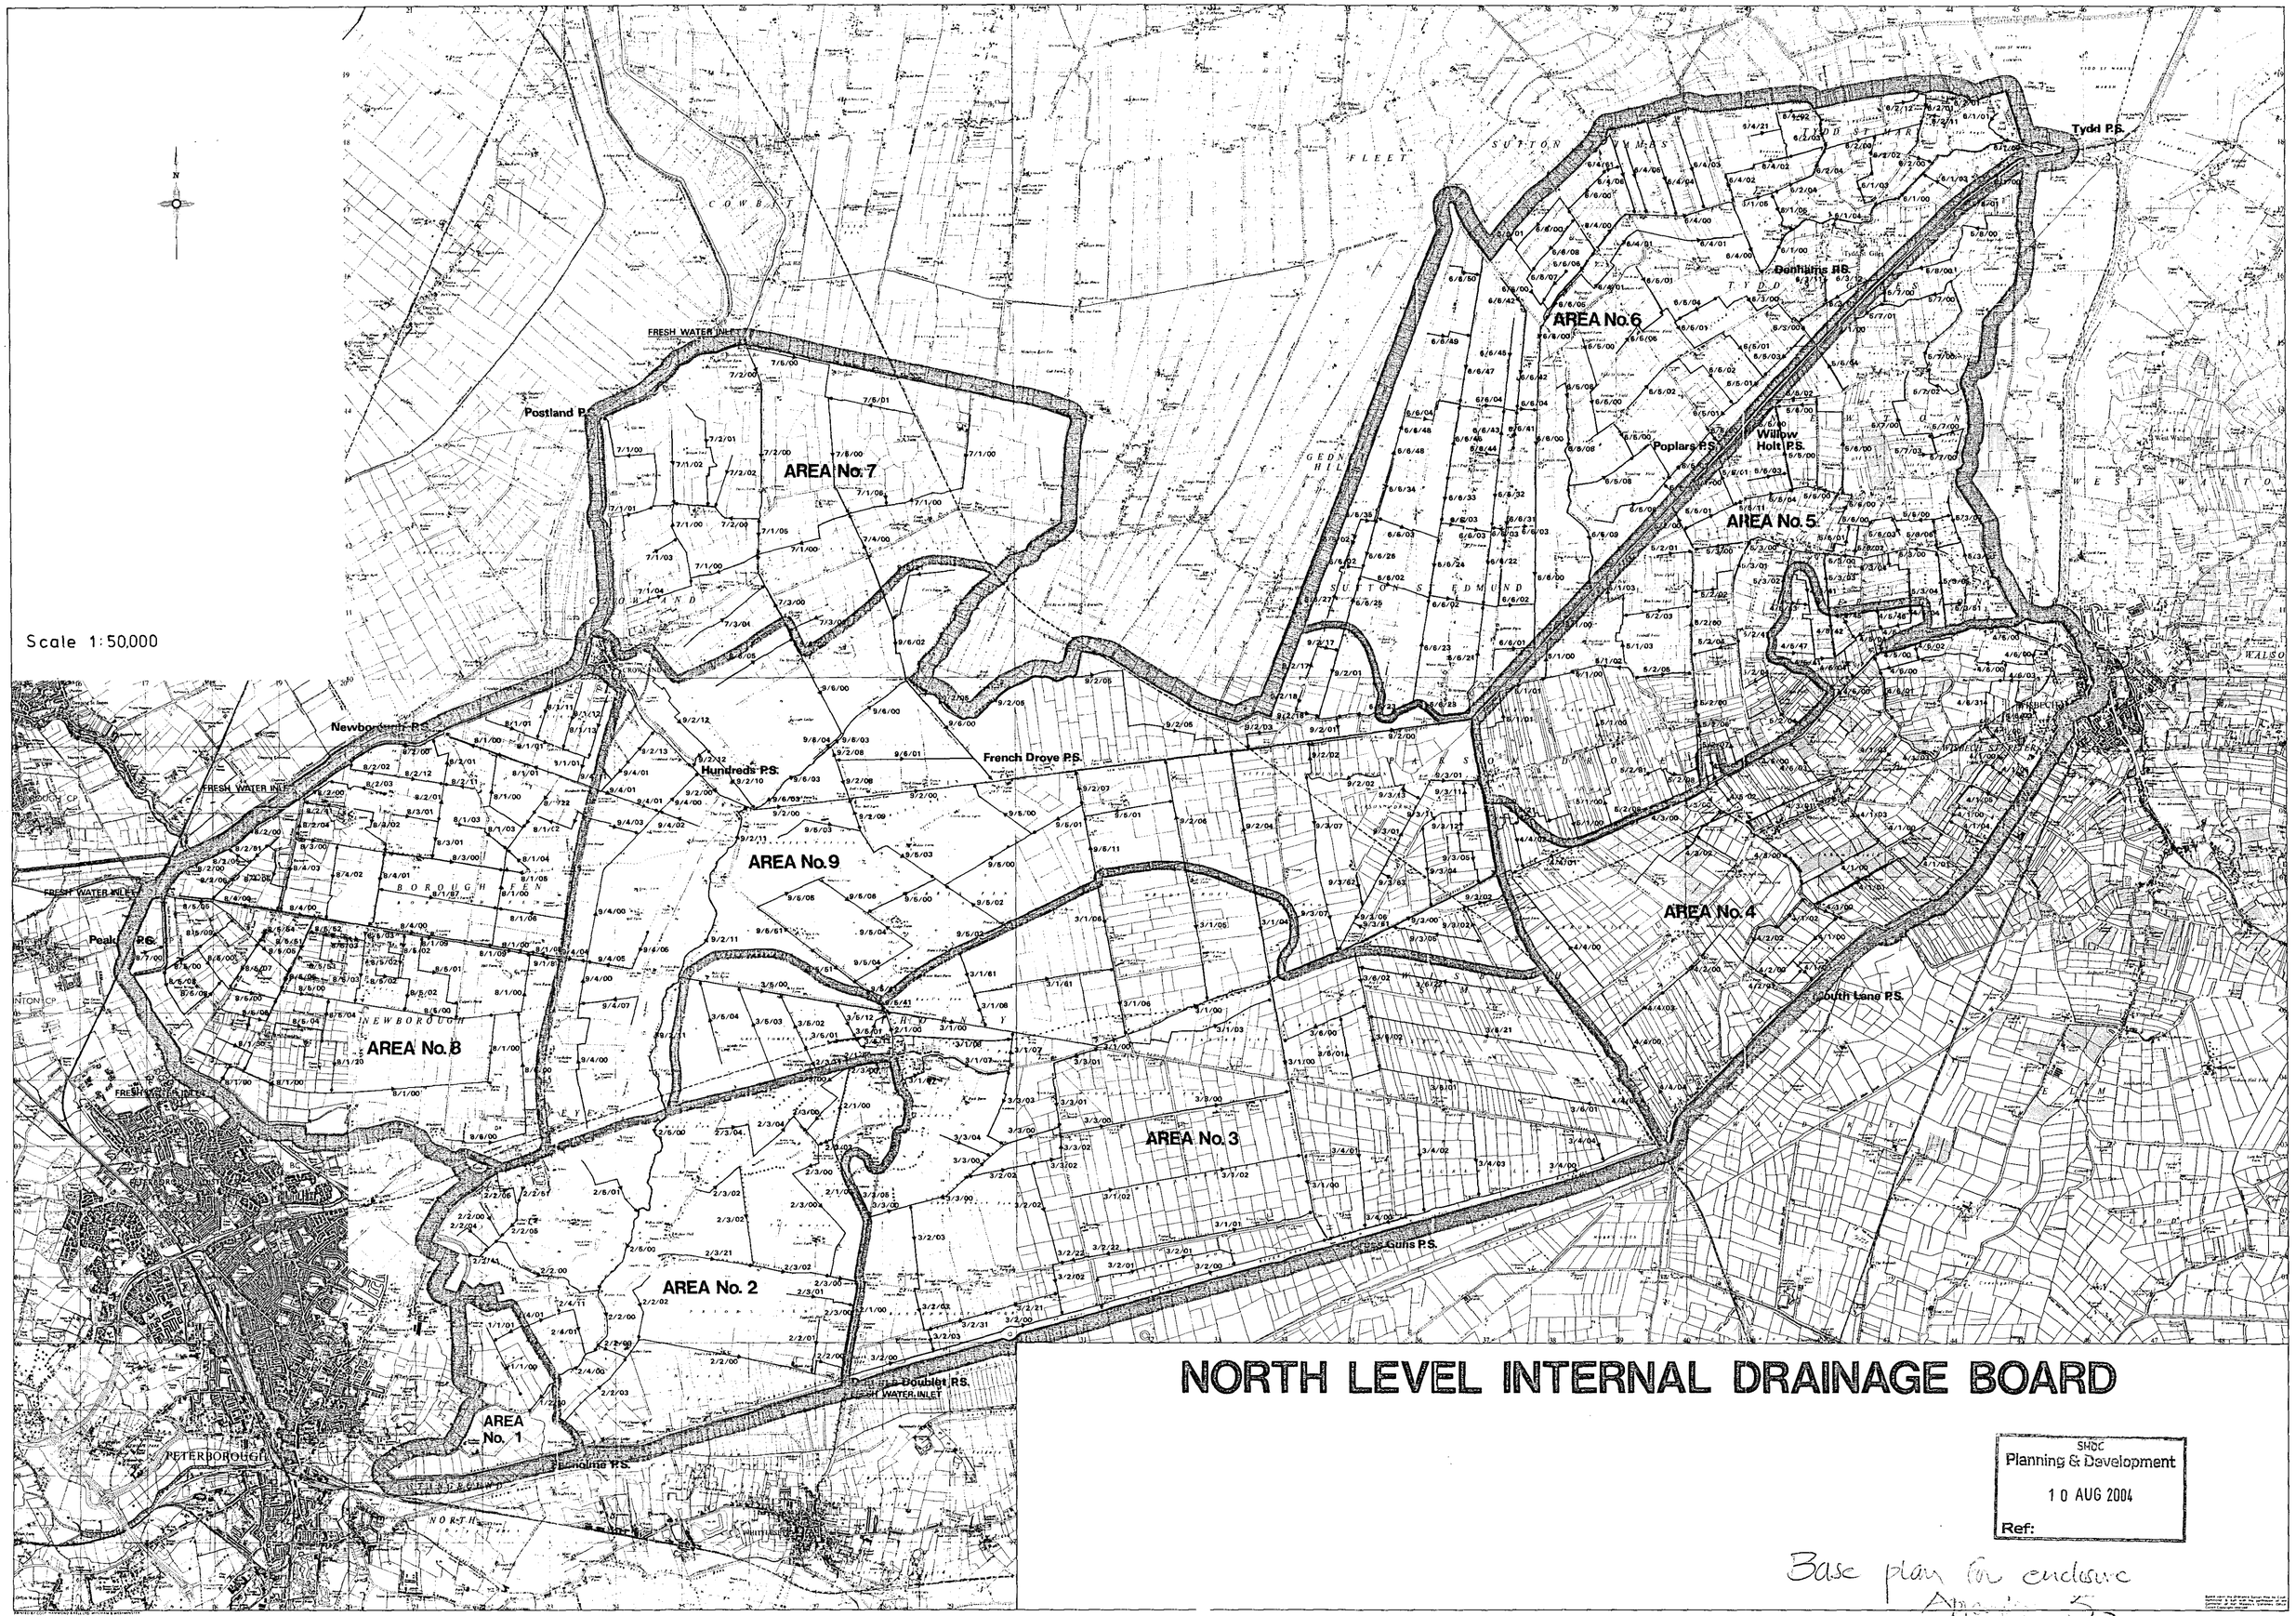

NORTH LEVEL INTERNAL DRAINAGE BOARD

SHDC
Planning & Development
10 AUG 2004
Ref:

Base plan for enclosure
Appendix 5