




Front (South) Elevation 1:200

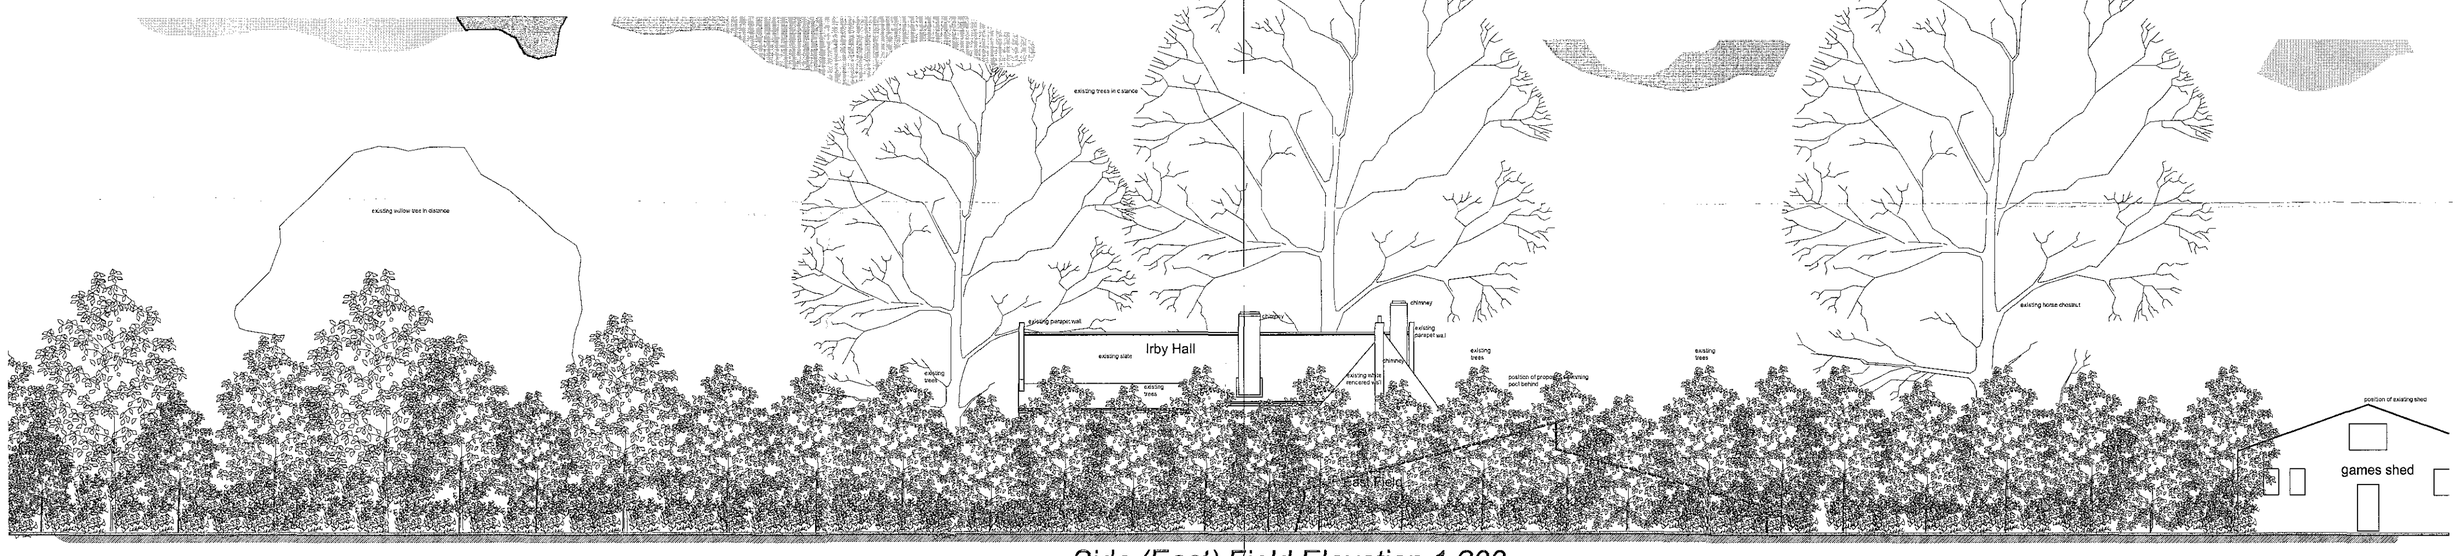


Side (East) Field Elevation 1:200

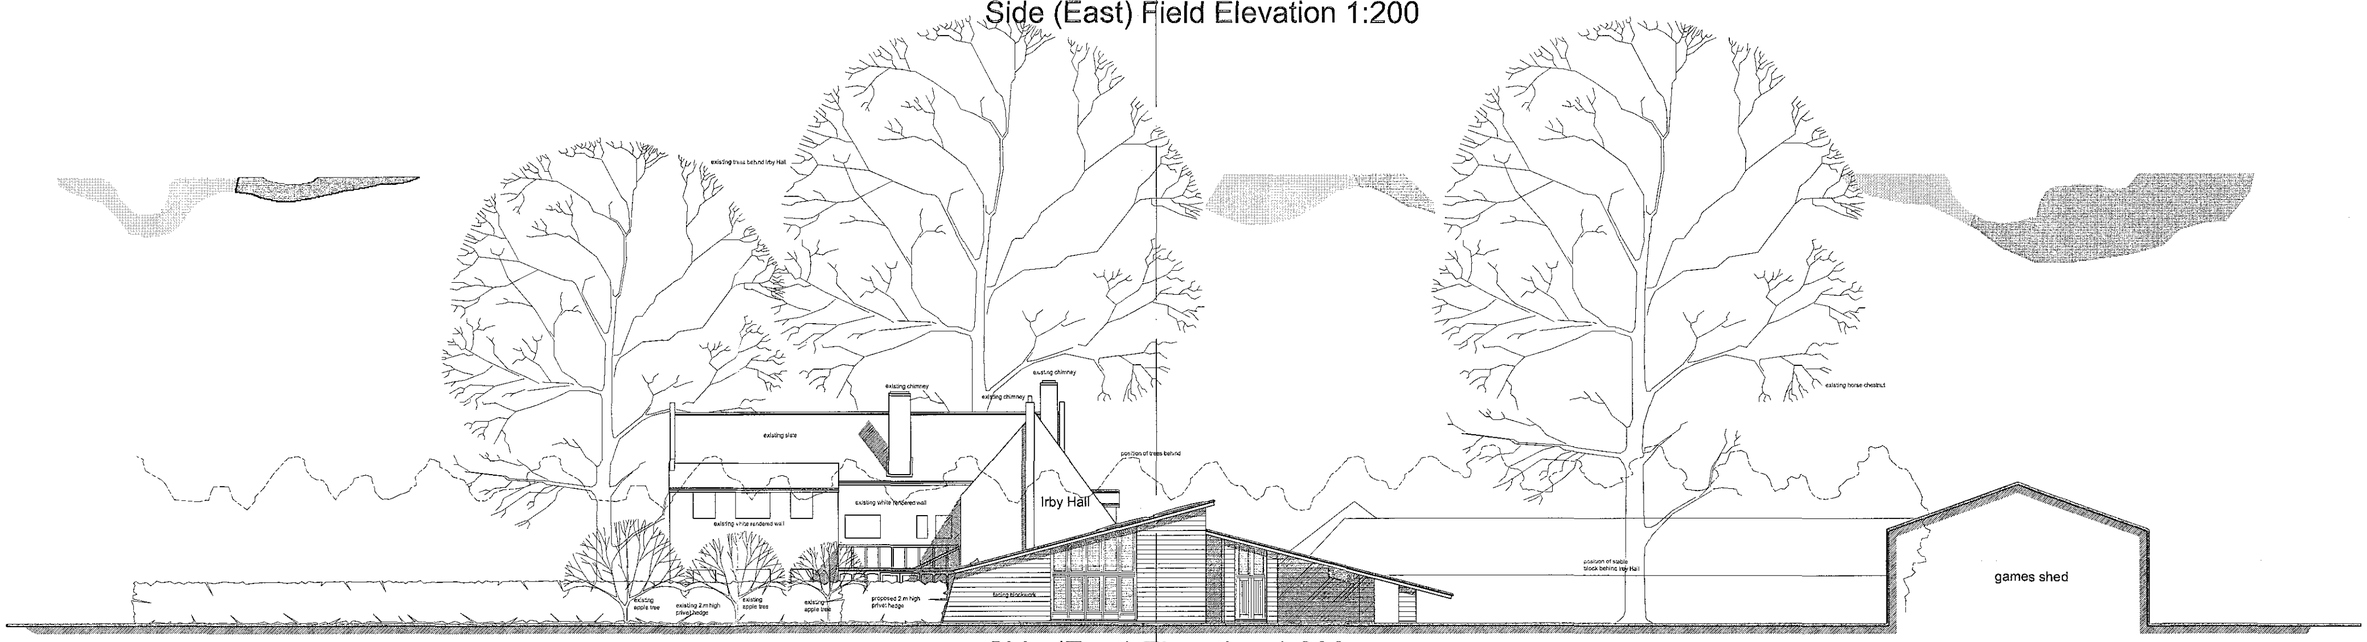

Side (East) Elevation 1:200

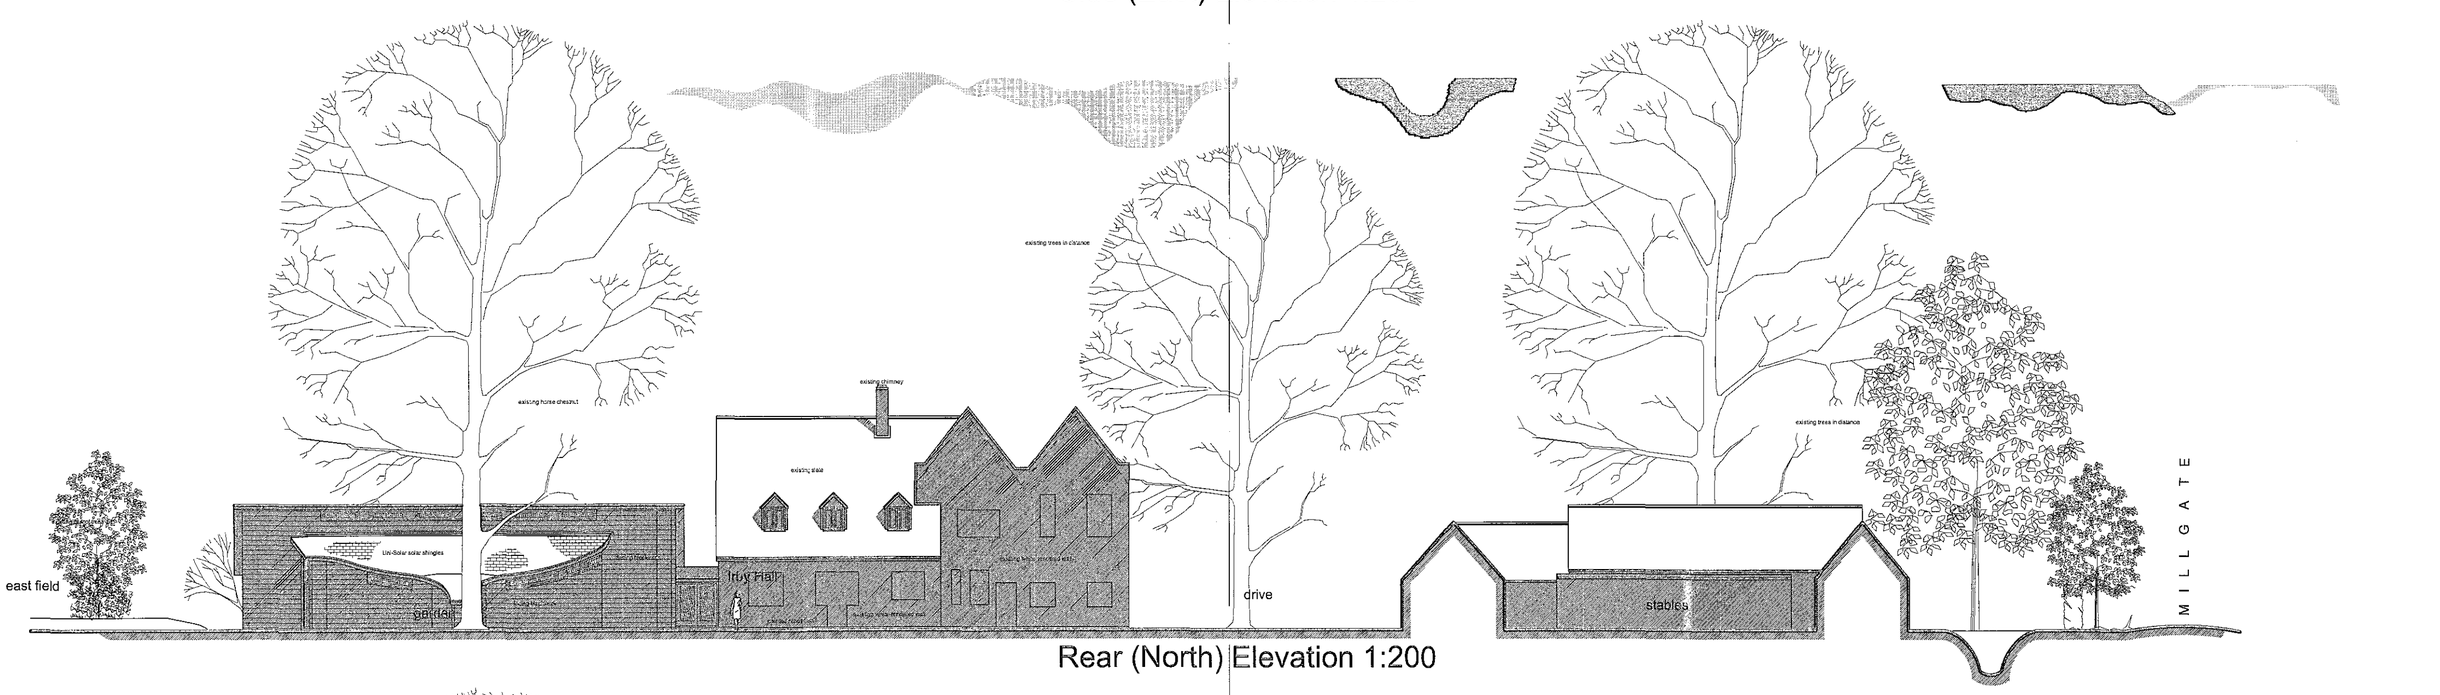

Rear (North) Elevation 1:200

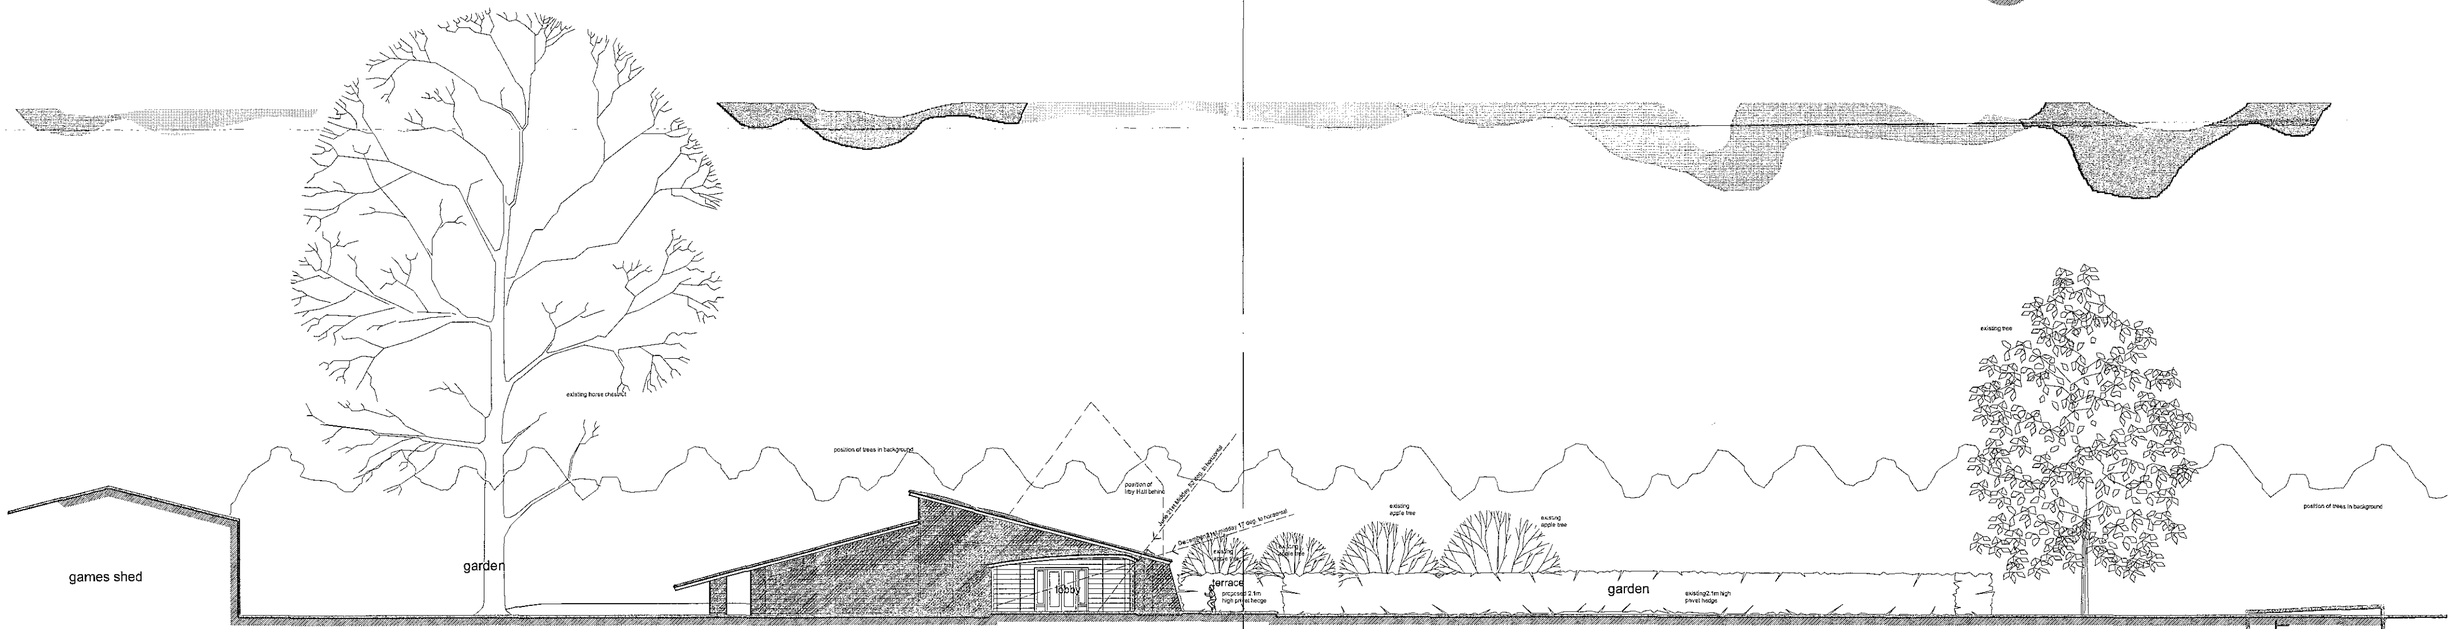

Side (West) Elevation 1:200

DETERMINED PLAN

SHDC PLANNING & DEVELOPMENT 14 NOV 2003 Ref.

JOB	Proposed Replacement Swimming Pool, Irby Hall, Whaplode
SCALE	1:200
TITLE	Sheme Drawing (Elevations)
REVISED	

373/03

Mr. & Mrs. H. Myers

November 2003

89 Gedney Road, Long Sutton, Spalding, Lincs. PE12 9JU.
Tel: (01406) 364646. Fax: (01406) 364471. Email molearch@tinyworld.co.uk

SEARC
Sustainable Ecological Architecture Ltd

THIS DRAWING IS THE COPYRIGHT OF THE ARCHITECT AND IS NOT TO BE REPRODUCED WITHOUT PRIOR PERMISSION.

ALL DIMENSIONS AND PARTICULARS ARE TO BE CHECKED ON SITE BEFORE WORK COMMENCES. DO NOT SCALE OFF THIS DRAWING.