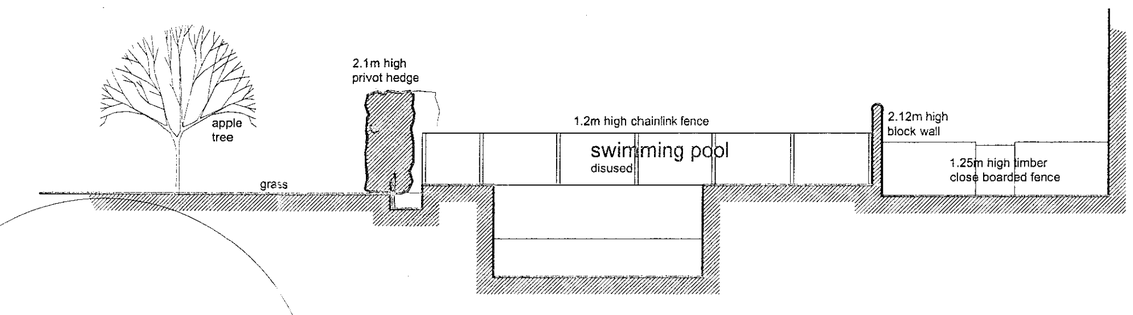


Irby Hall

Section A-A 1:100

East field

fence line

tree lined boundary hedge

grass

apple tree

apple tree

apple tree

apple tree

apple tree

apple tree

A

2.1m high privot hedge

horse chestnut tree

up 600mm

planting

existing 1.2m high chainlink fence

swimming pool

disused

planting

concrete paving slabs

terrace

2.12m block wall

timber gate

1.25m high timber close boarded timber fence

garden

grass

gravel

metal gate

garden


grass

gravel

A


Irby Hall

Ground Floor Plan 1:100

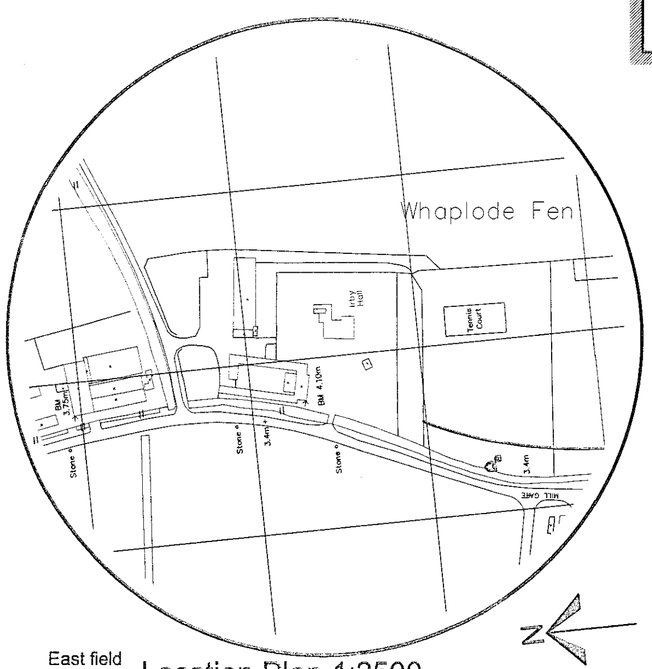

East field

Location Plan 1:2500

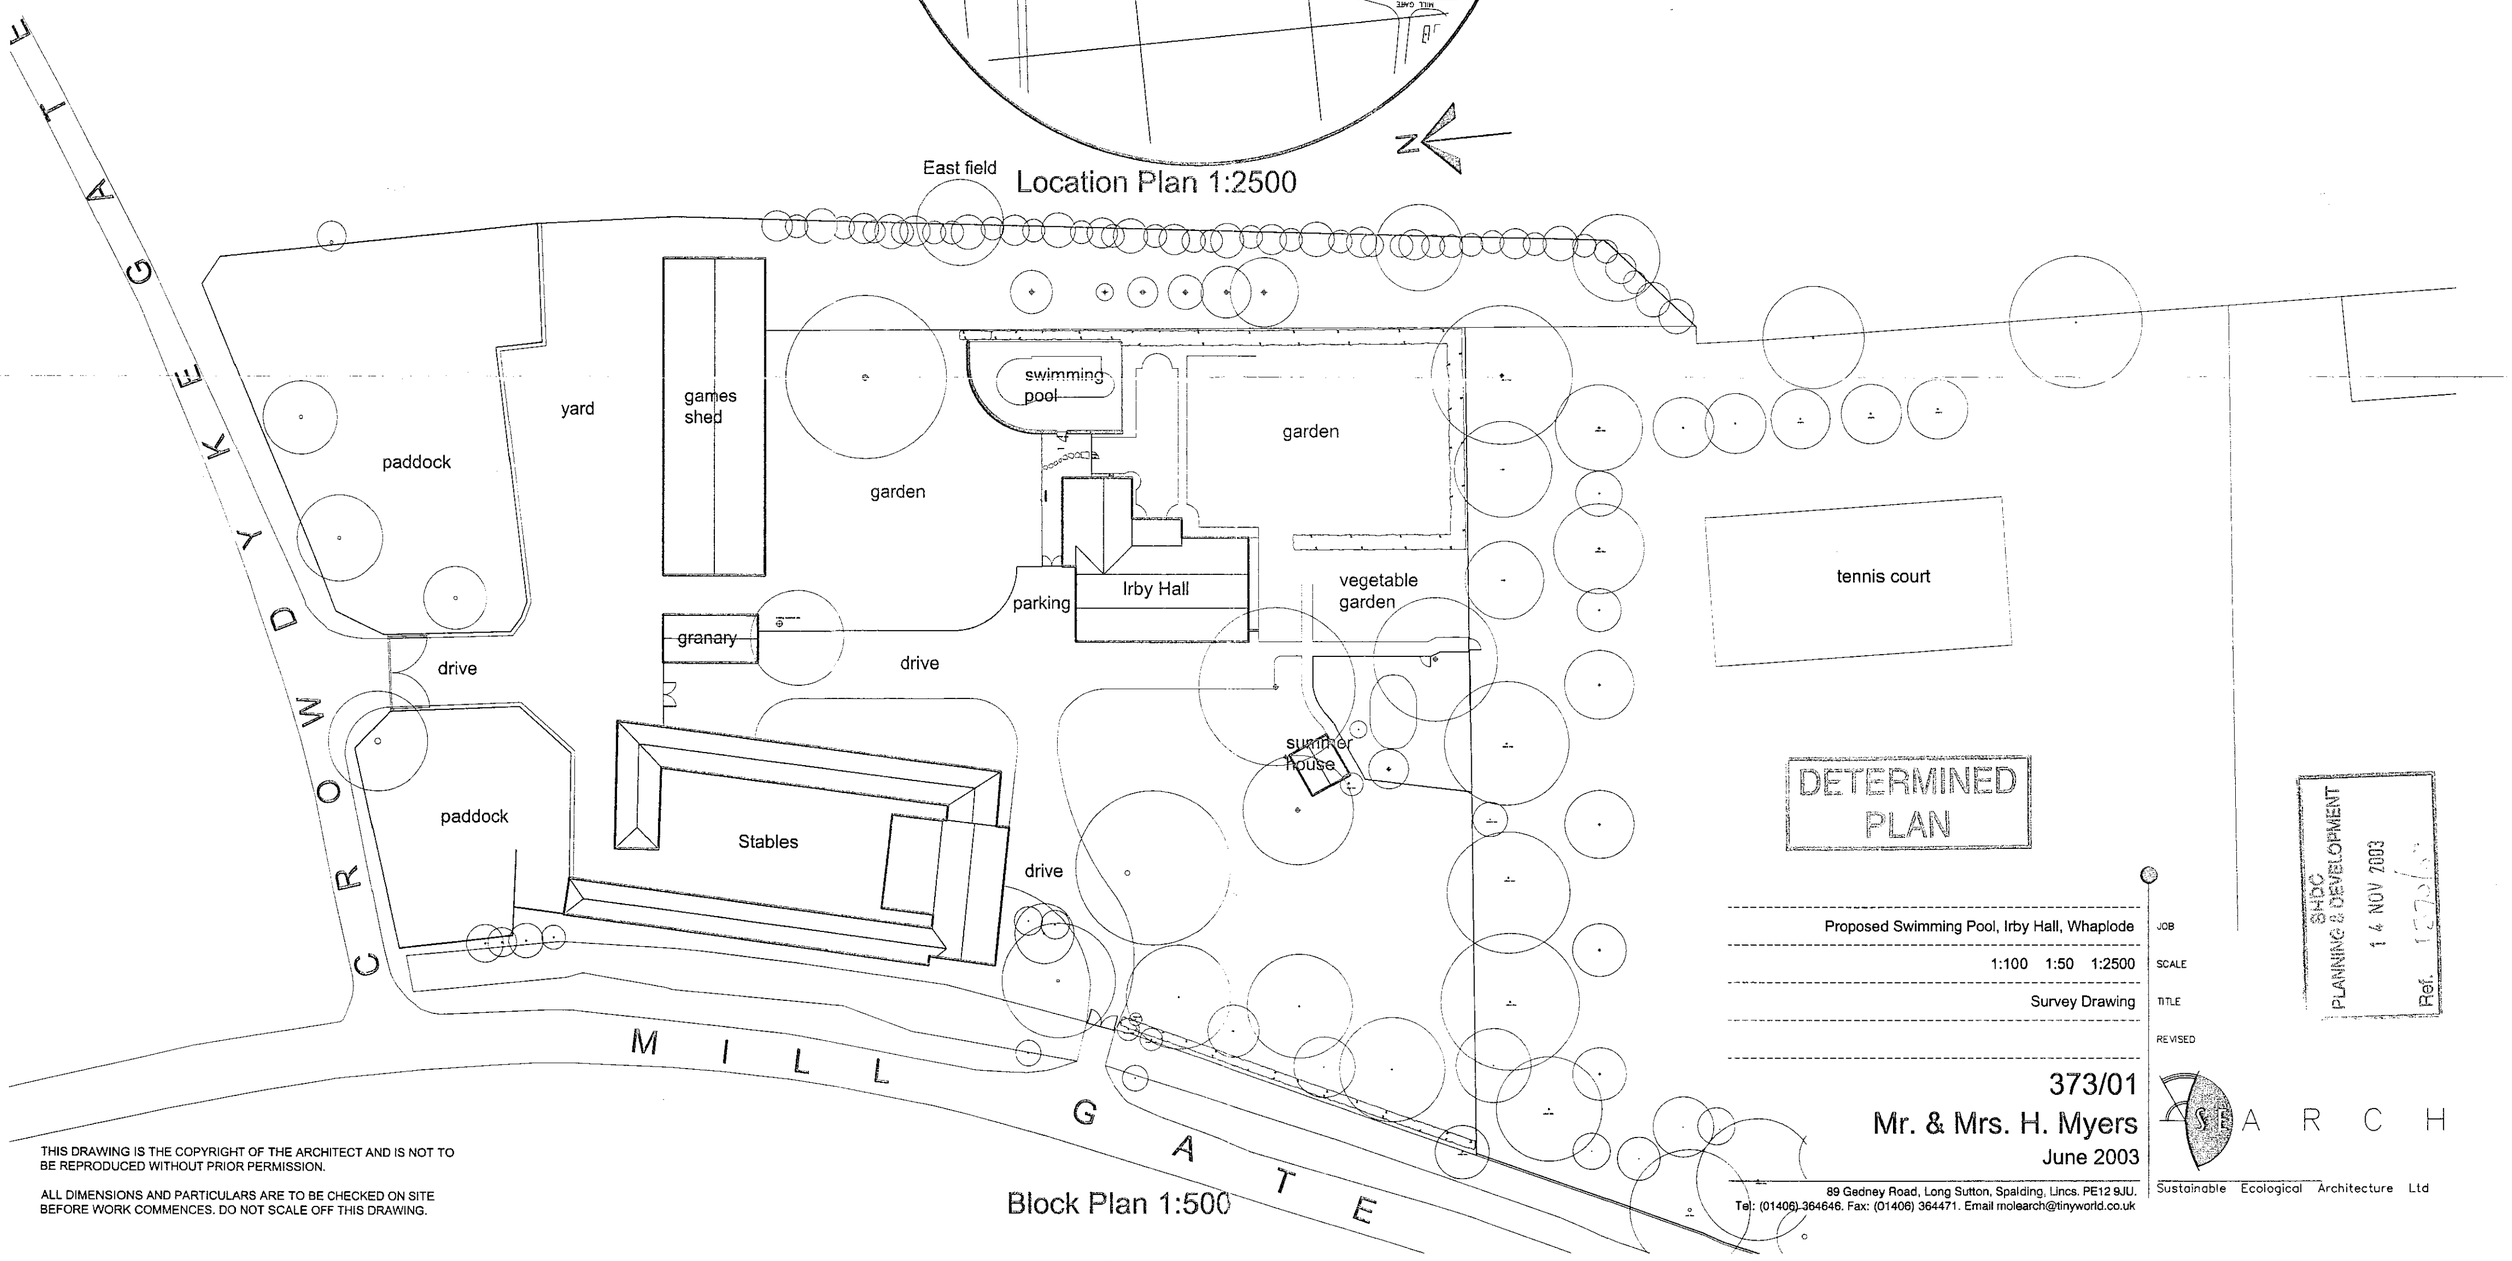

Block Plan 1:500

DETERMINED PLAN

SHDC PLANNING & DEVELOPMENT 14 NOV 2003 Ref. 13?/?

Proposed Swimming Pool, Irby Hall, Whaplode — JOB

1:100 1:50 1:2500 — SCALE

Survey Drawing — TITLE

REVISED

373/01

Mr. & Mrs. H. Myers

June 2003

89 Gedney Road, Long Sutton, Spalding, Lincs. PE12 9JU.
Tel: (01406) 364646. Fax: (01406) 364471. Email molearch@tinyworld.co.uk

Sustainable Ecological Architecture Ltd

THIS DRAWING IS THE COPYRIGHT OF THE ARCHITECT AND IS NOT TO BE REPRODUCED WITHOUT PRIOR PERMISSION.

ALL DIMENSIONS AND PARTICULARS ARE TO BE CHECKED ON SITE BEFORE WORK COMMENCES. DO NOT SCALE OFF THIS DRAWING.