
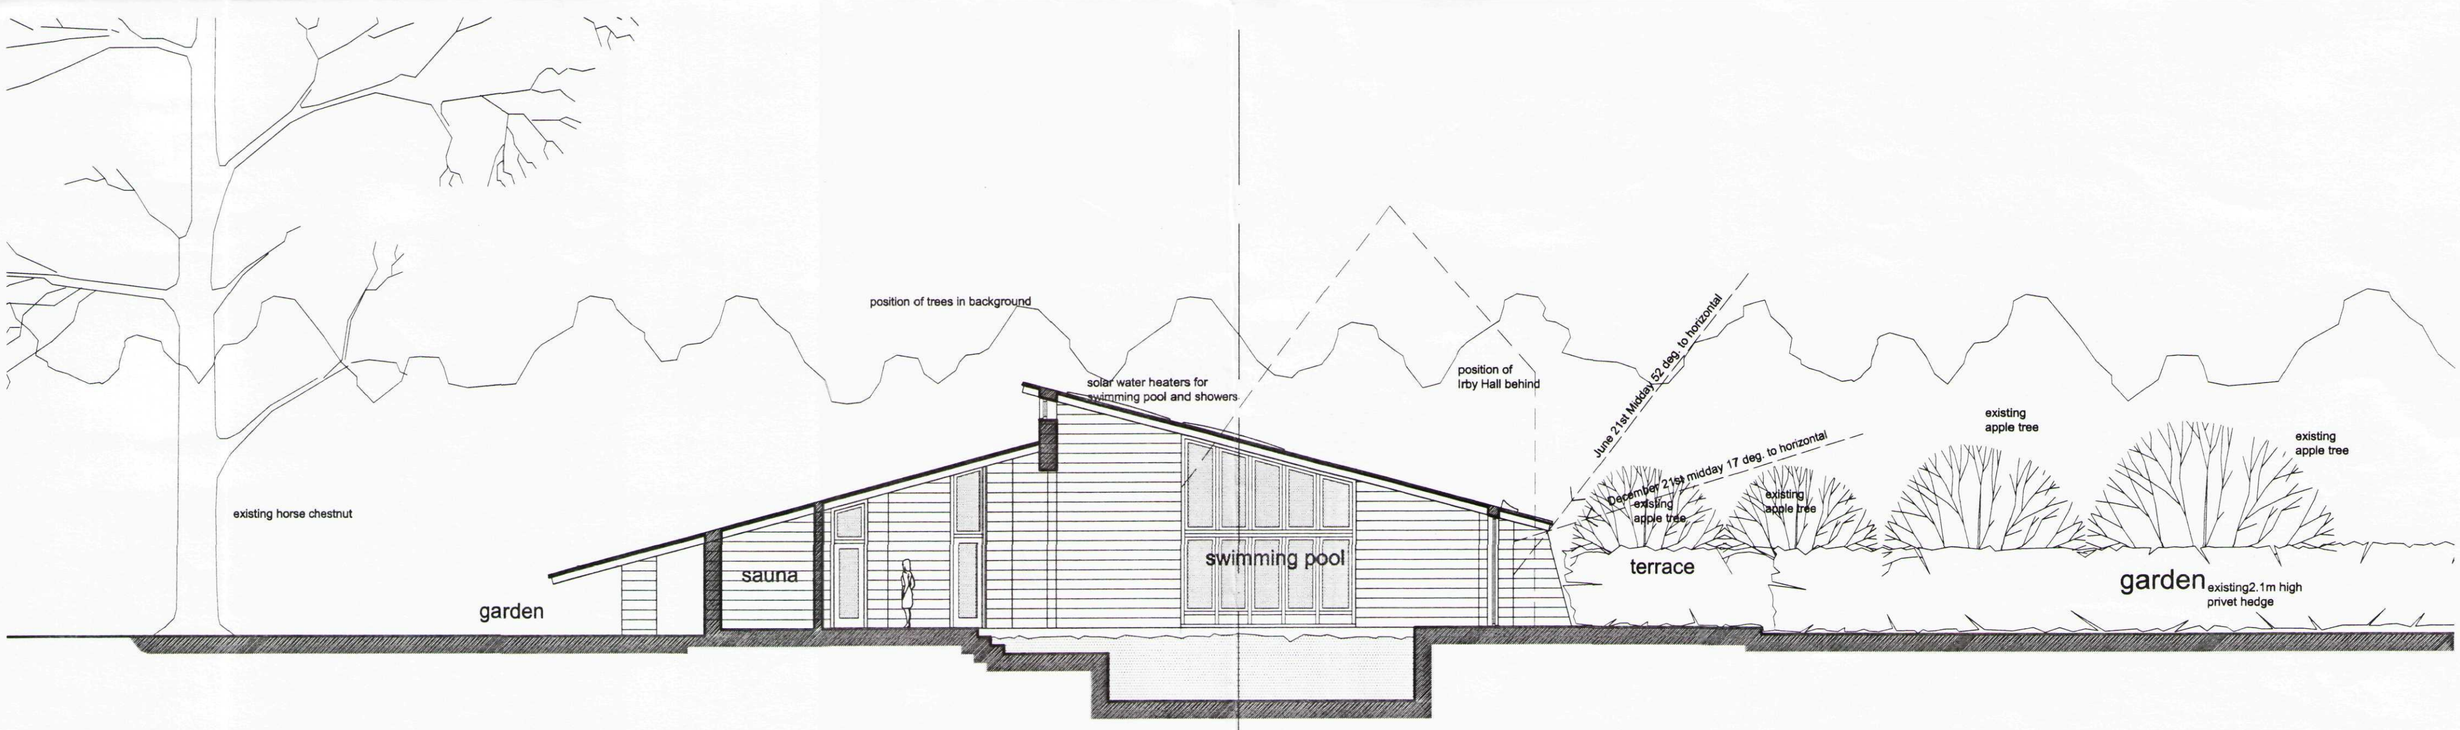


Section A-A 1:100

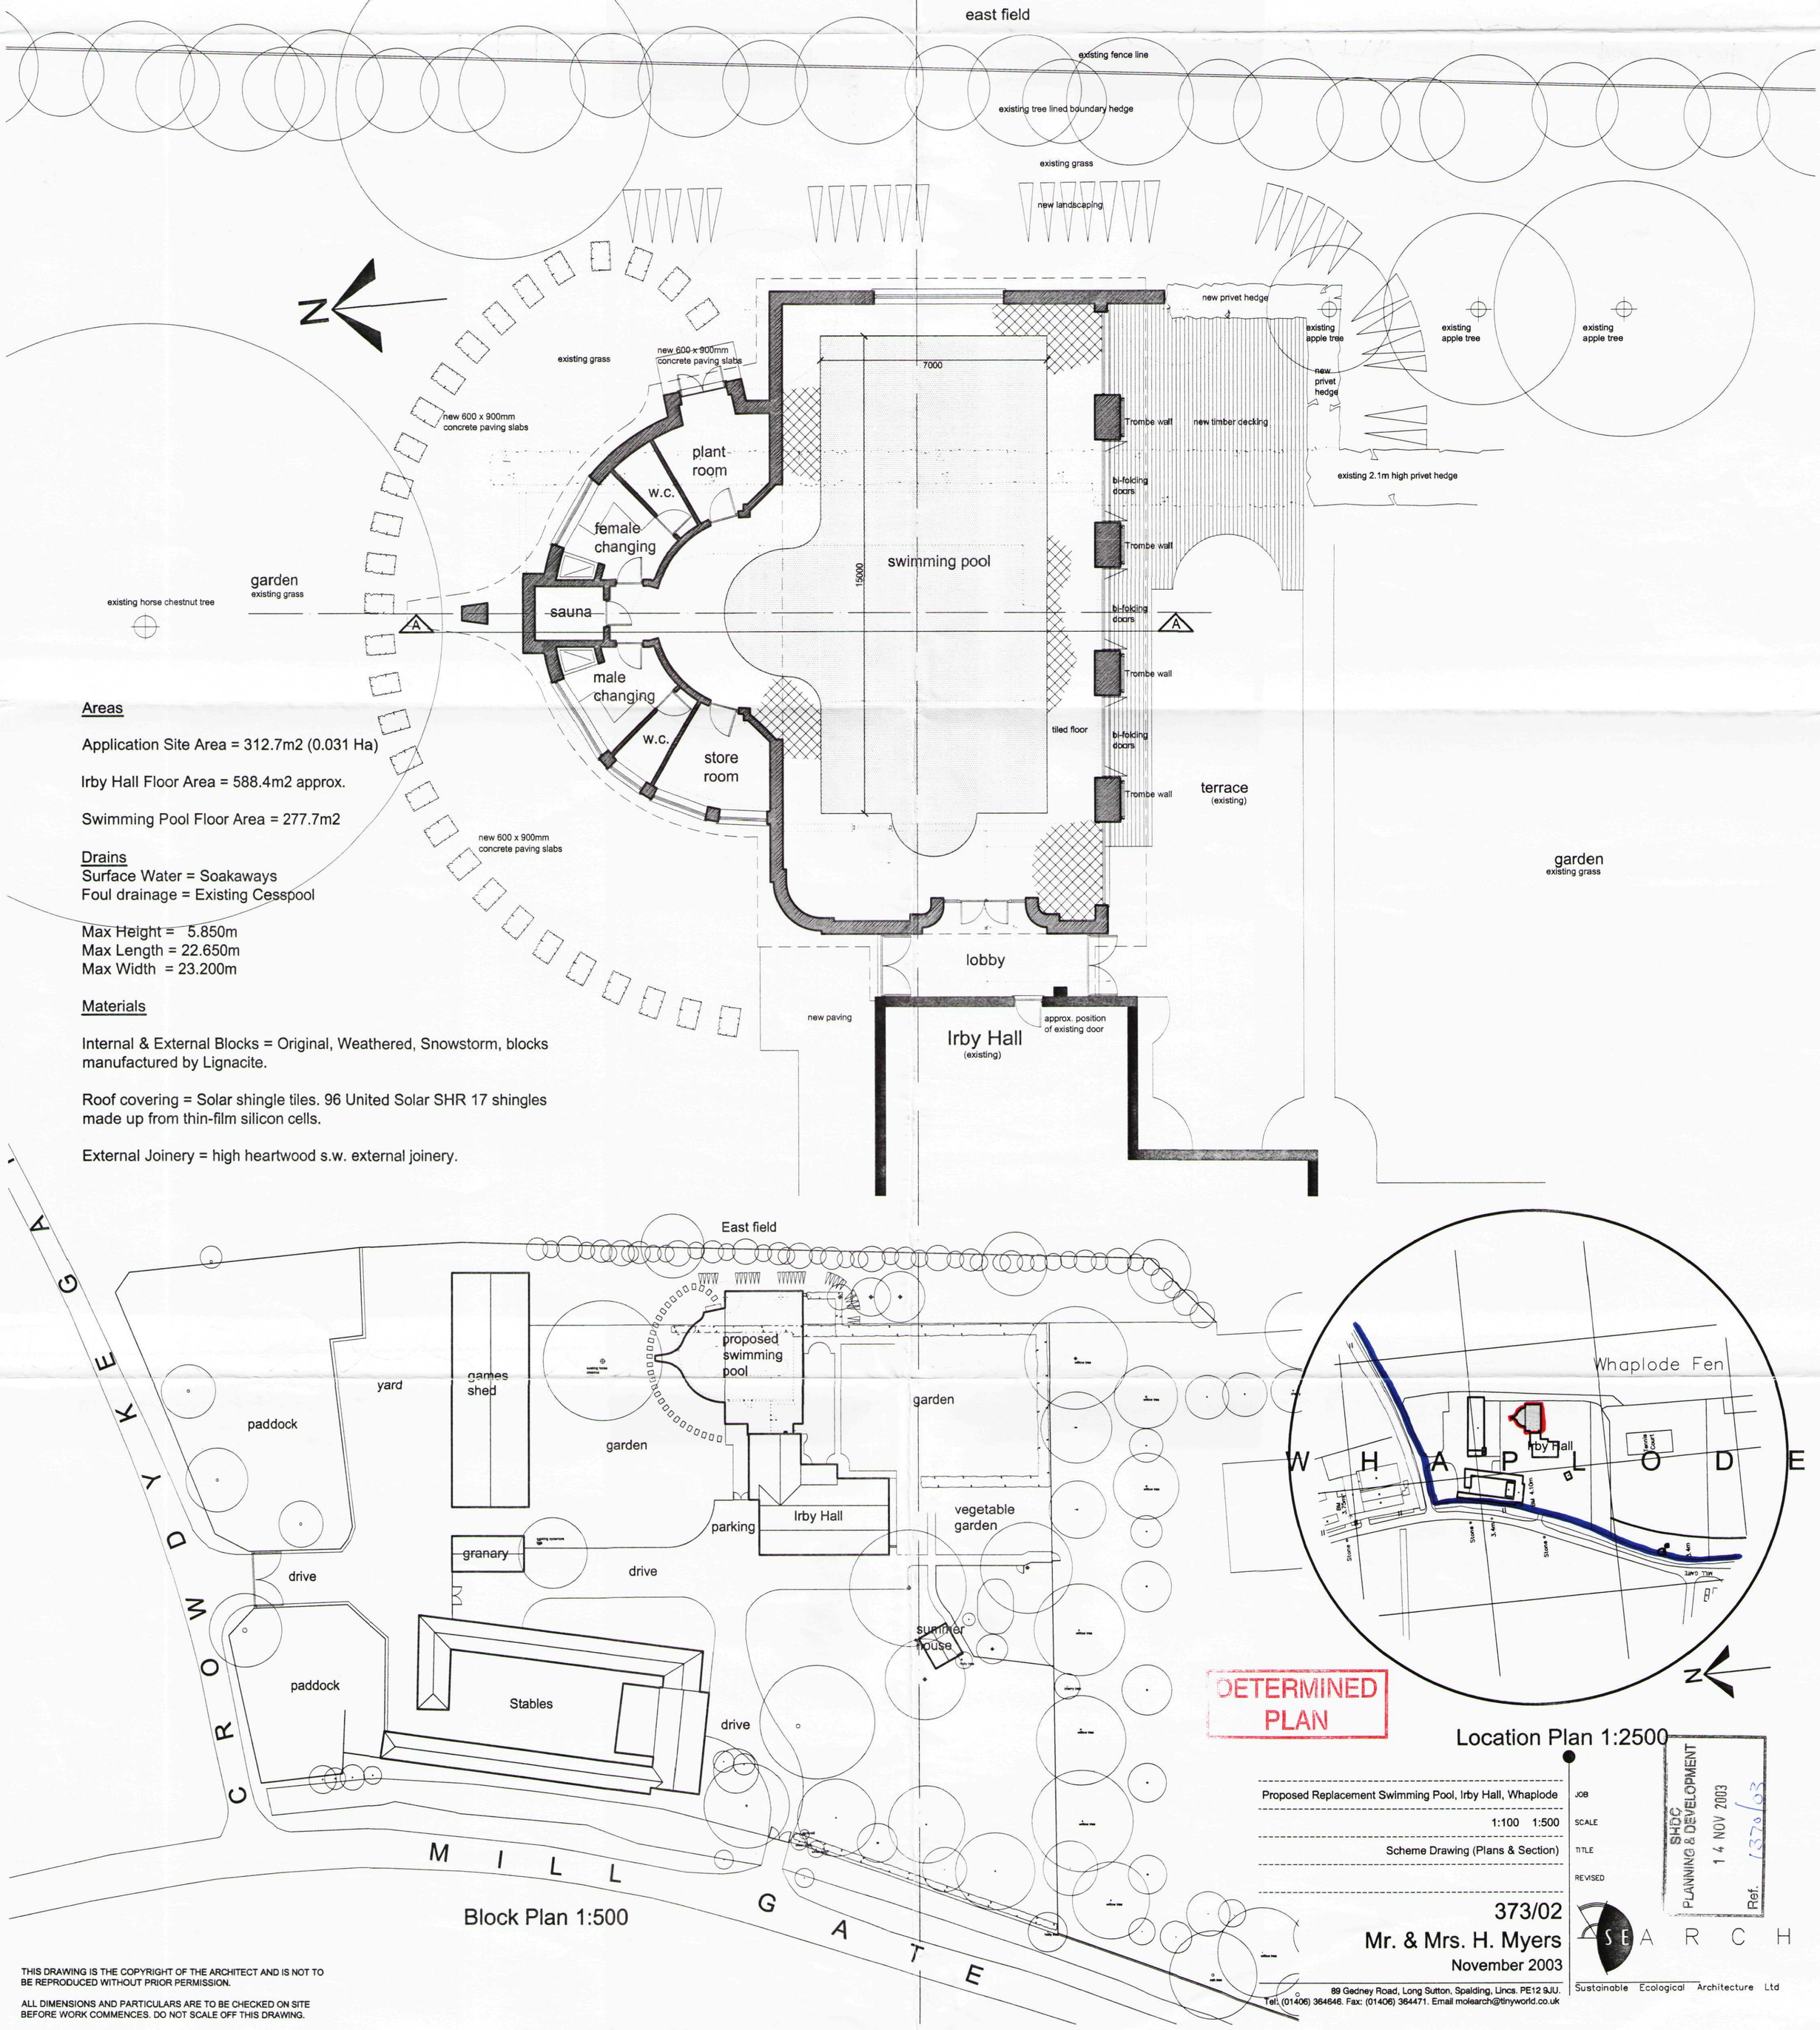

Areas

Application Site Area = 312.7m2 (0.031 Ha)

Irby Hall Floor Area = 588.4m2 approx.

Swimming Pool Floor Area = 277.7m2

Drains

Surface Water = Soakaways
Foul drainage = Existing Cesspool

Max Height = 5.850m
Max Length = 22.650m
Max Width = 23.200m

Materials

Internal & External Blocks = Original, Weathered, Snowstorm, blocks manufactured by Lignacite.

Roof covering = Solar shingle tiles. 96 United Solar SHR 17 shingles made up from thin-film silicon cells.

External Joinery = high heartwood s.w. external joinery.

Block Plan 1:500

Location Plan 1:2500

DETERMINED PLAN

SHDC PLANNING & DEVELOPMENT 14 NOV 2003 Ref. 1370/03

Proposed Replacement Swimming Pool, Irby Hall, Whaplode

JOB

SCALE 1:100 1:500

TITLE Scheme Drawing (Plans & Section)

REVISED

373/02

Mr. & Mrs. H. Myers

November 2003

89 Gedney Road, Long Sutton, Spalding, Lincs. PE12 9JU.
Tel. (01406) 364646. Fax: (01406) 364471. Email molearch@tinyworld.co.uk

SEARCH
Sustainable Ecological Architecture Ltd

THIS DRAWING IS THE COPYRIGHT OF THE ARCHITECT AND IS NOT TO BE REPRODUCED WITHOUT PRIOR PERMISSION.

ALL DIMENSIONS AND PARTICULARS ARE TO BE CHECKED ON SITE BEFORE WORK COMMENCES. DO NOT SCALE OFF THIS DRAWING.