
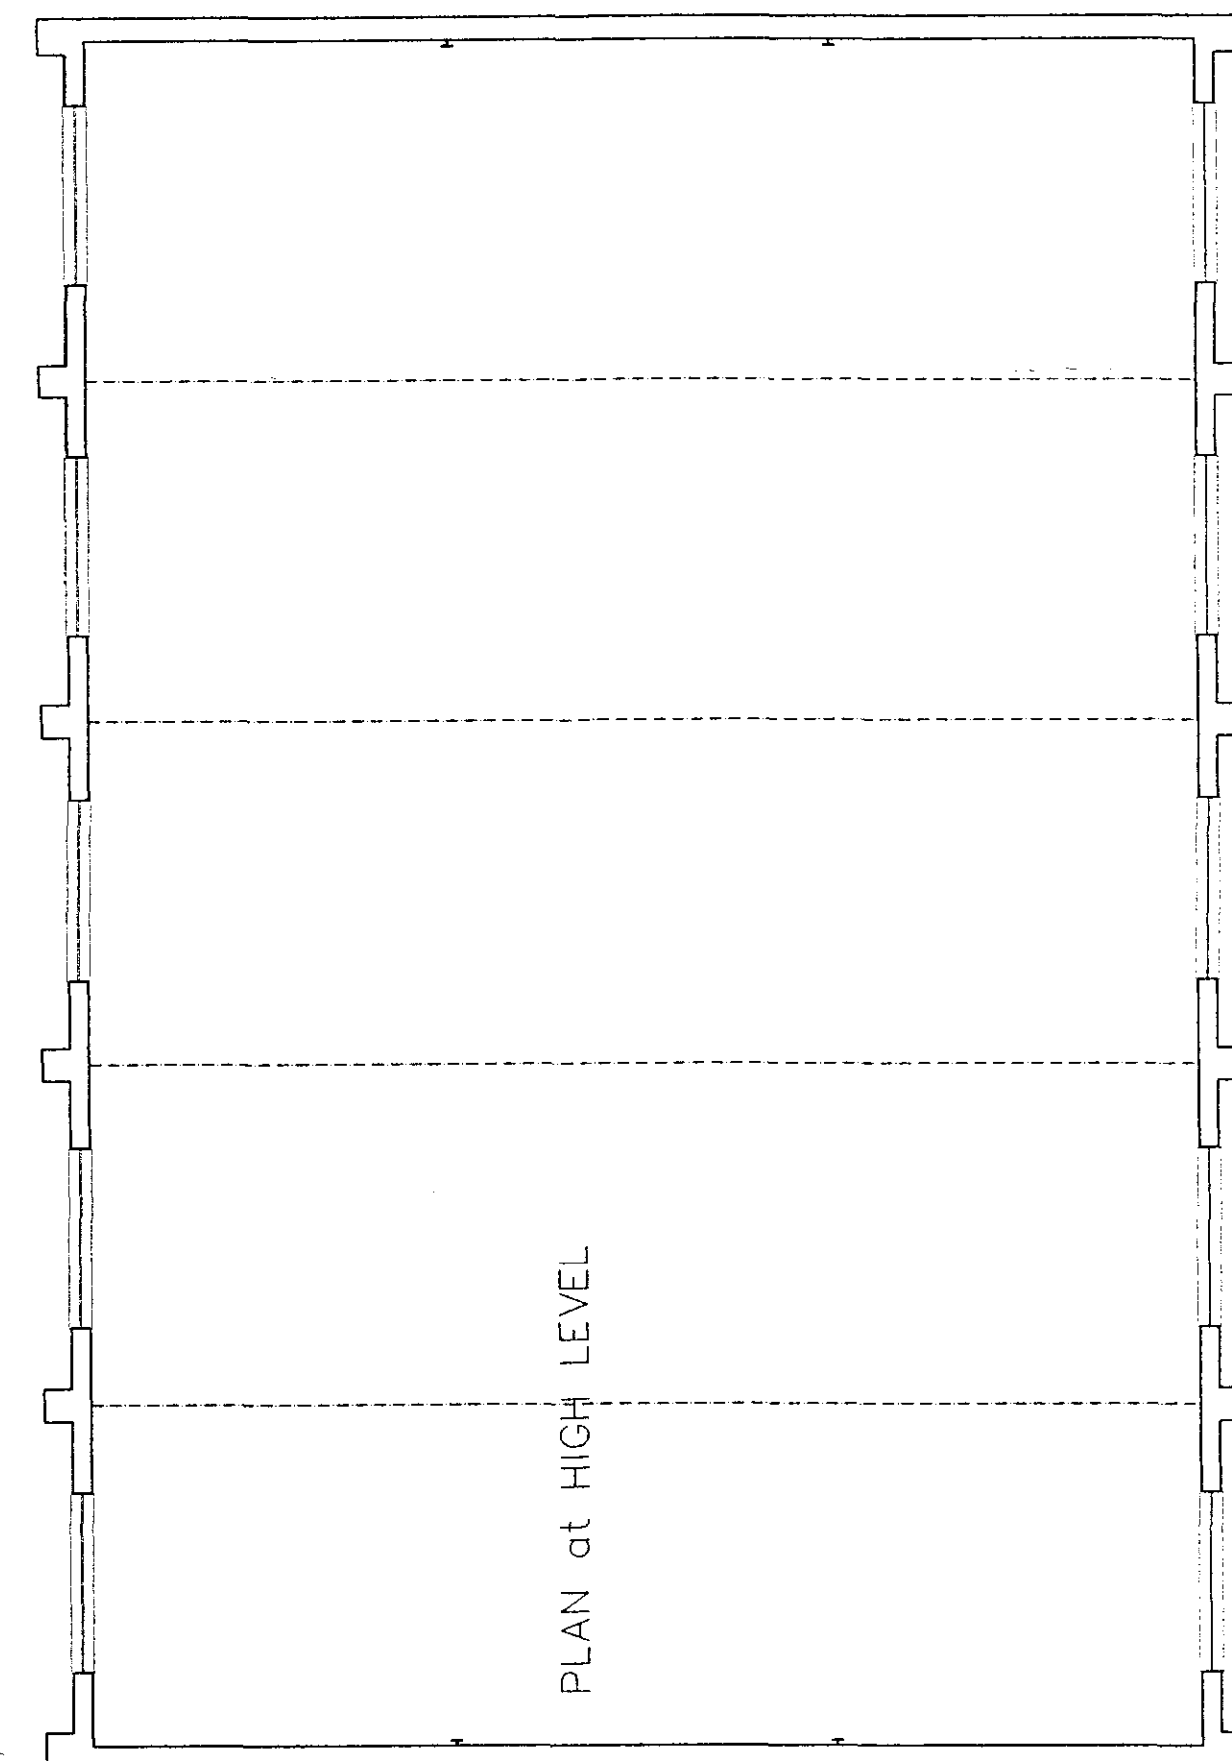
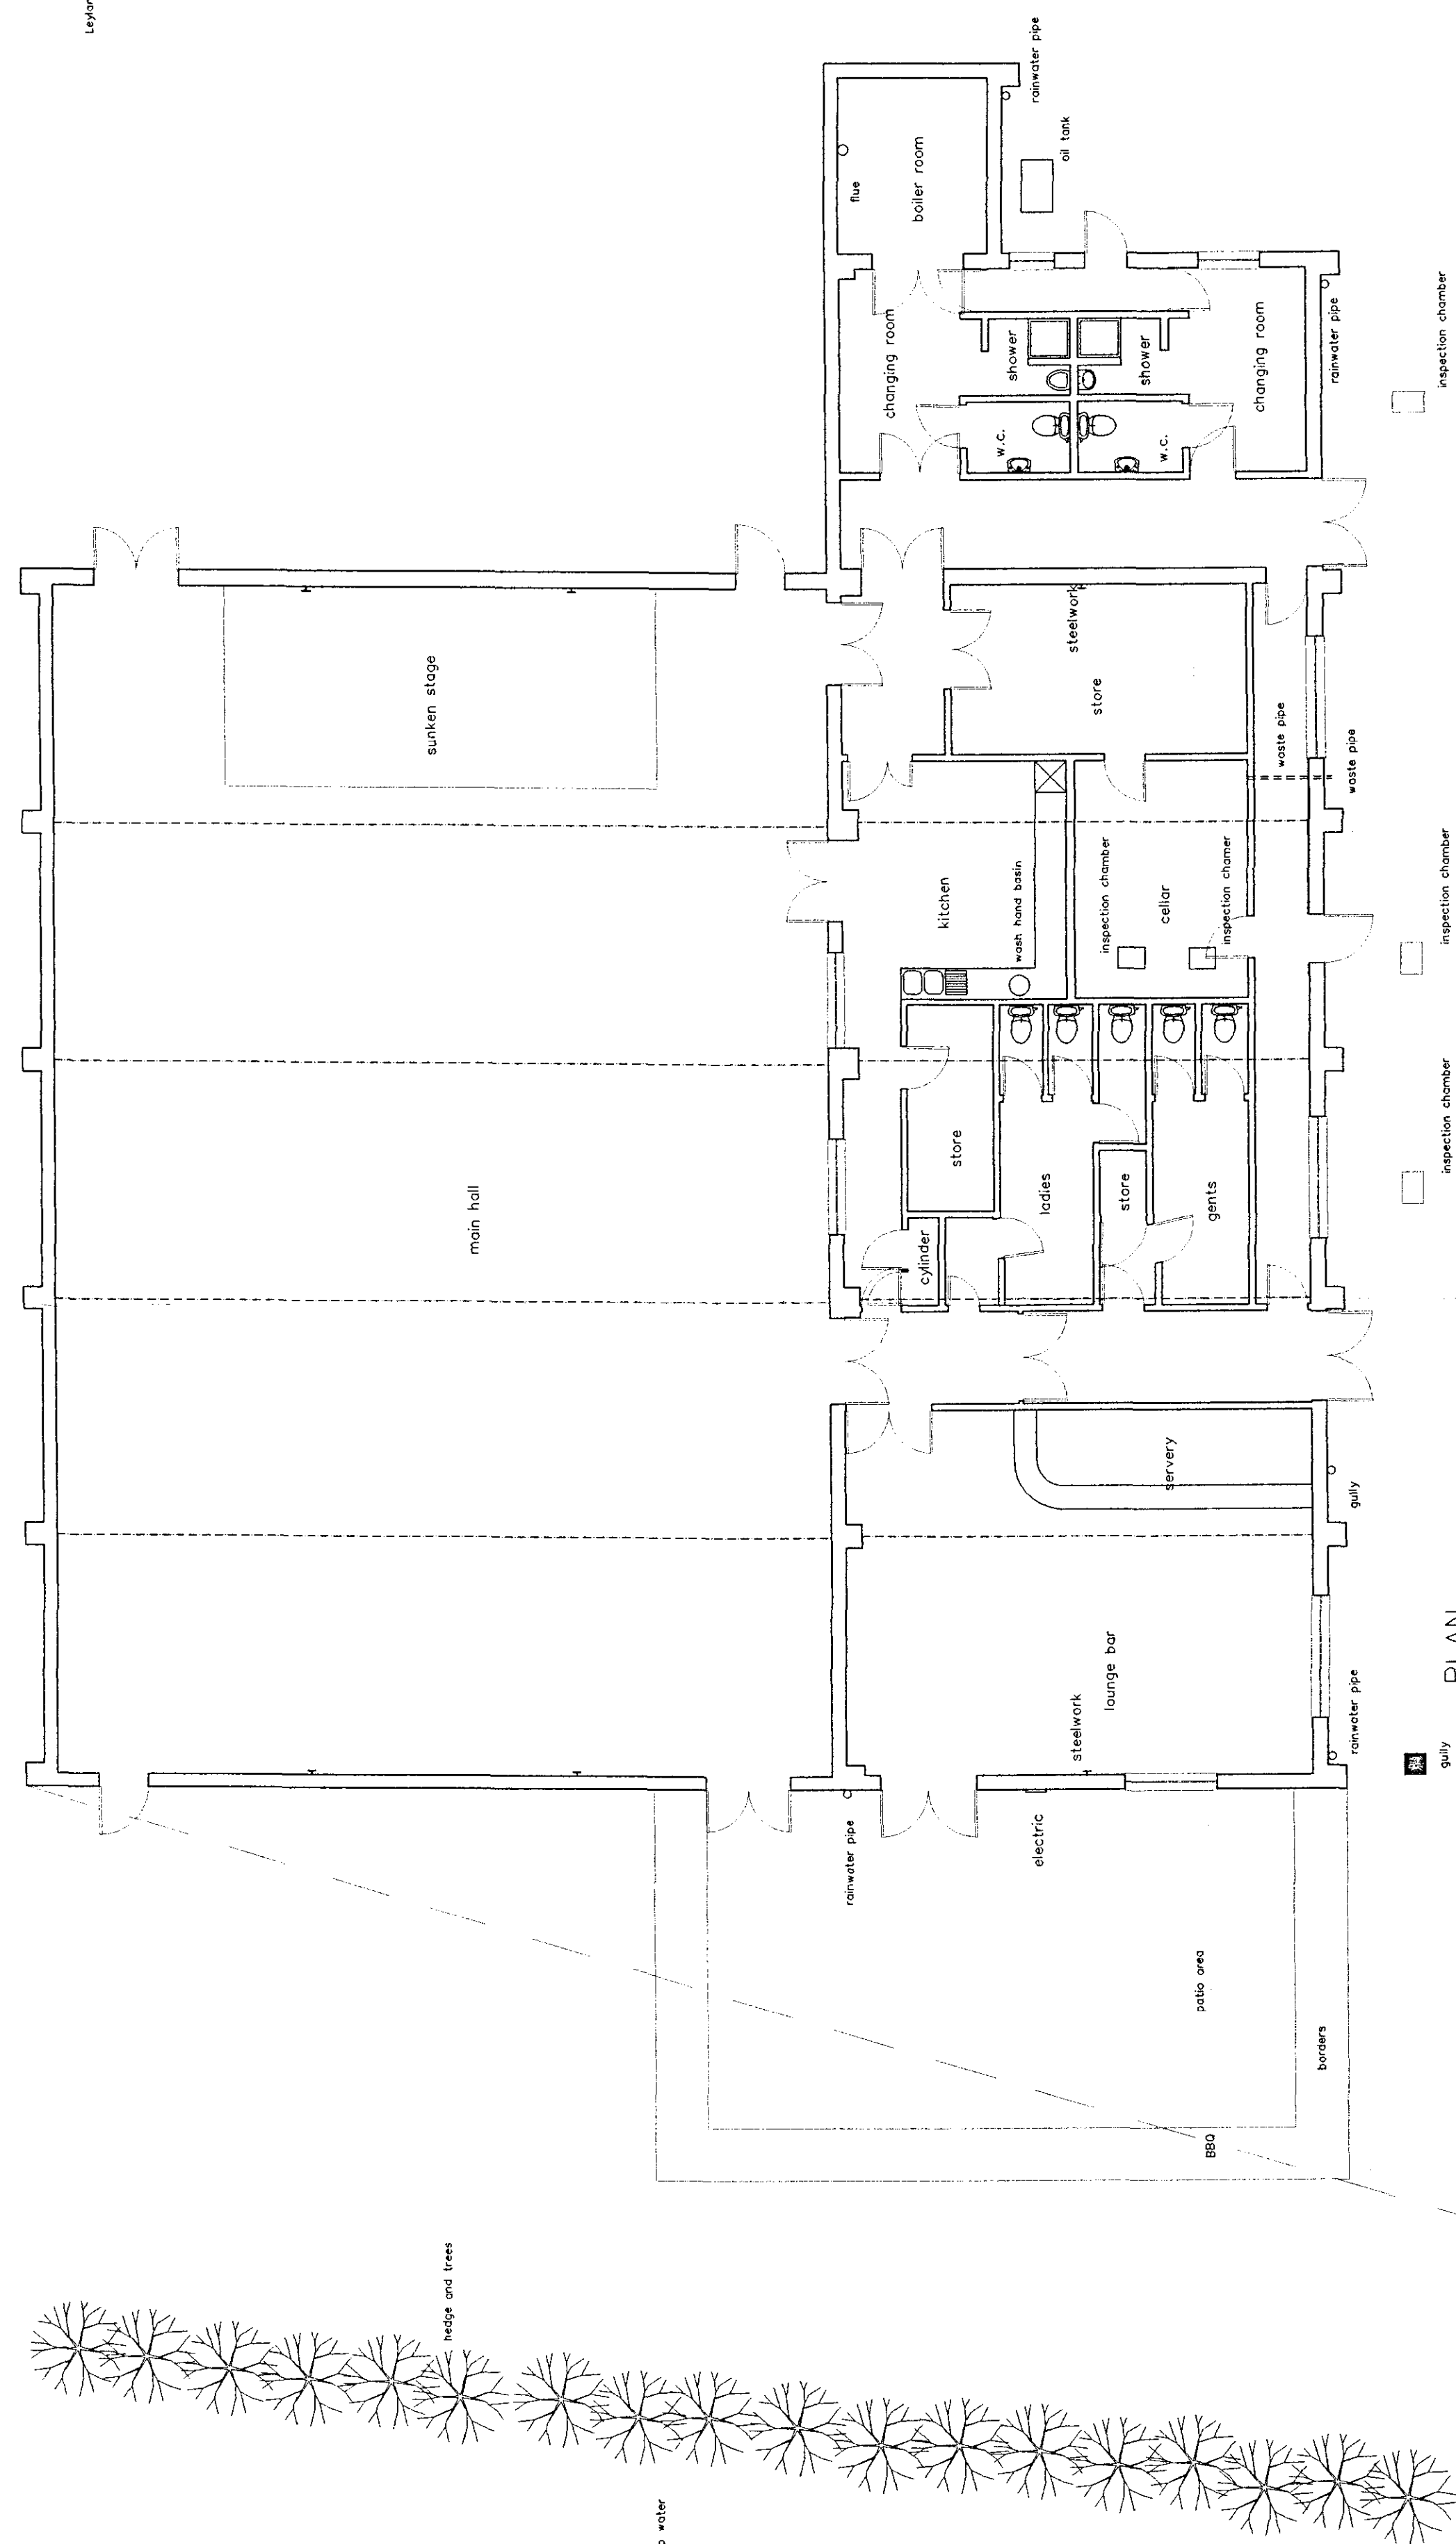


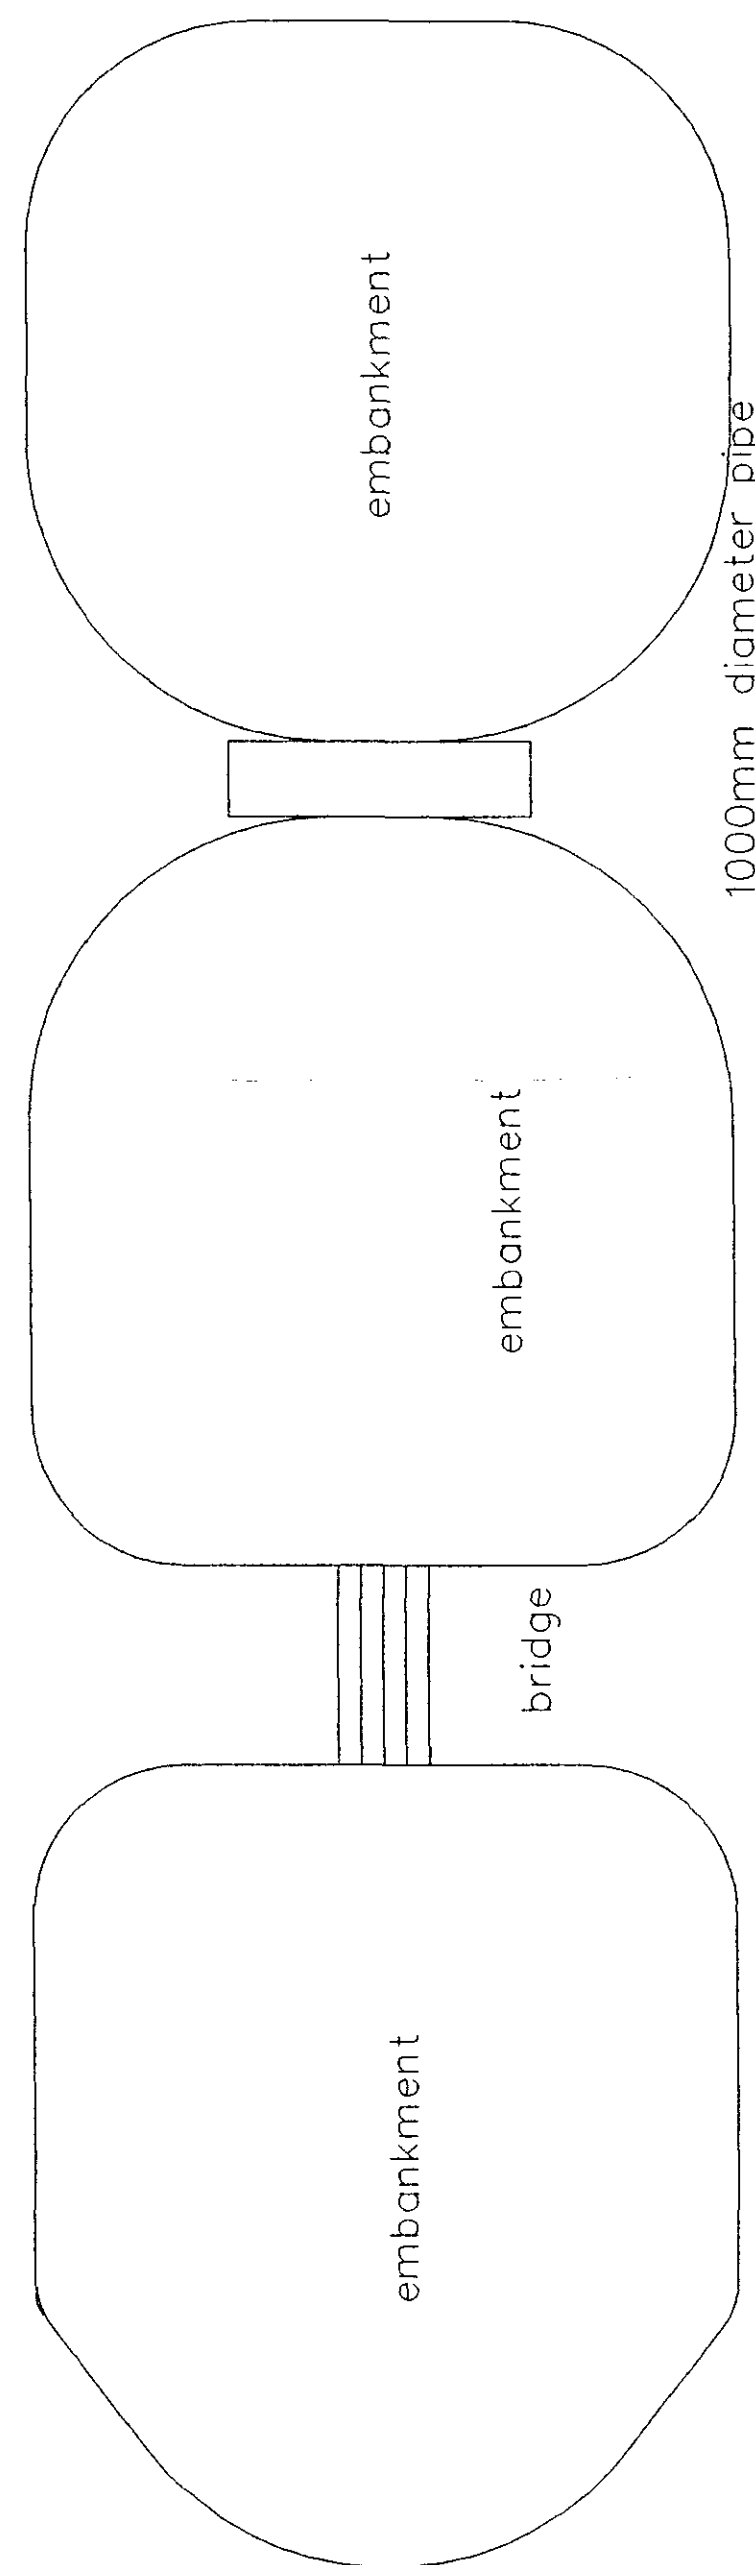

Do not scale from this drawing

This drawing is copyright and may not be altered, traced, photographed, electronically copied or used for any purpose other than that for which it is issued, without the written permission from Barry Johnson Architect.

The General Contractor is to check all dimensions on site and report any discrepancy to the Architect.

SHDC
Planning & Development
12 OCT 2004
Ref: 1370/04

Revisions

Client
Whaplode Drove & District
Playing Field Association

Job Title
PROPOSED ALTERATIONS
& REFURBISHMENT
ELIZABETHAN CENTRE
WHAPLODE DROVE
SPALDING, Lincolnshire.

Drawing Title
PLAN AS EXISTING

**DETERMINED
PLAN**

Scale
1:100

Date
05.04.01

C.A.D.

Barry Johnson DipArch, RIBA
Chartered Architect
16 Main Ridge West, Boston
Lincolnshire PE21 6QN
Telephone 01205 367929
Fax 01205 358031

Job No.
1010

Drawing No.
A 01 A