
NOTES:

1) Each Kennel and extenal run meets size requirements specified in the Animal Boarding Establishment Act 1963.

2) Original outbuilding to be made good, and used as a reception area, and cleaning store.

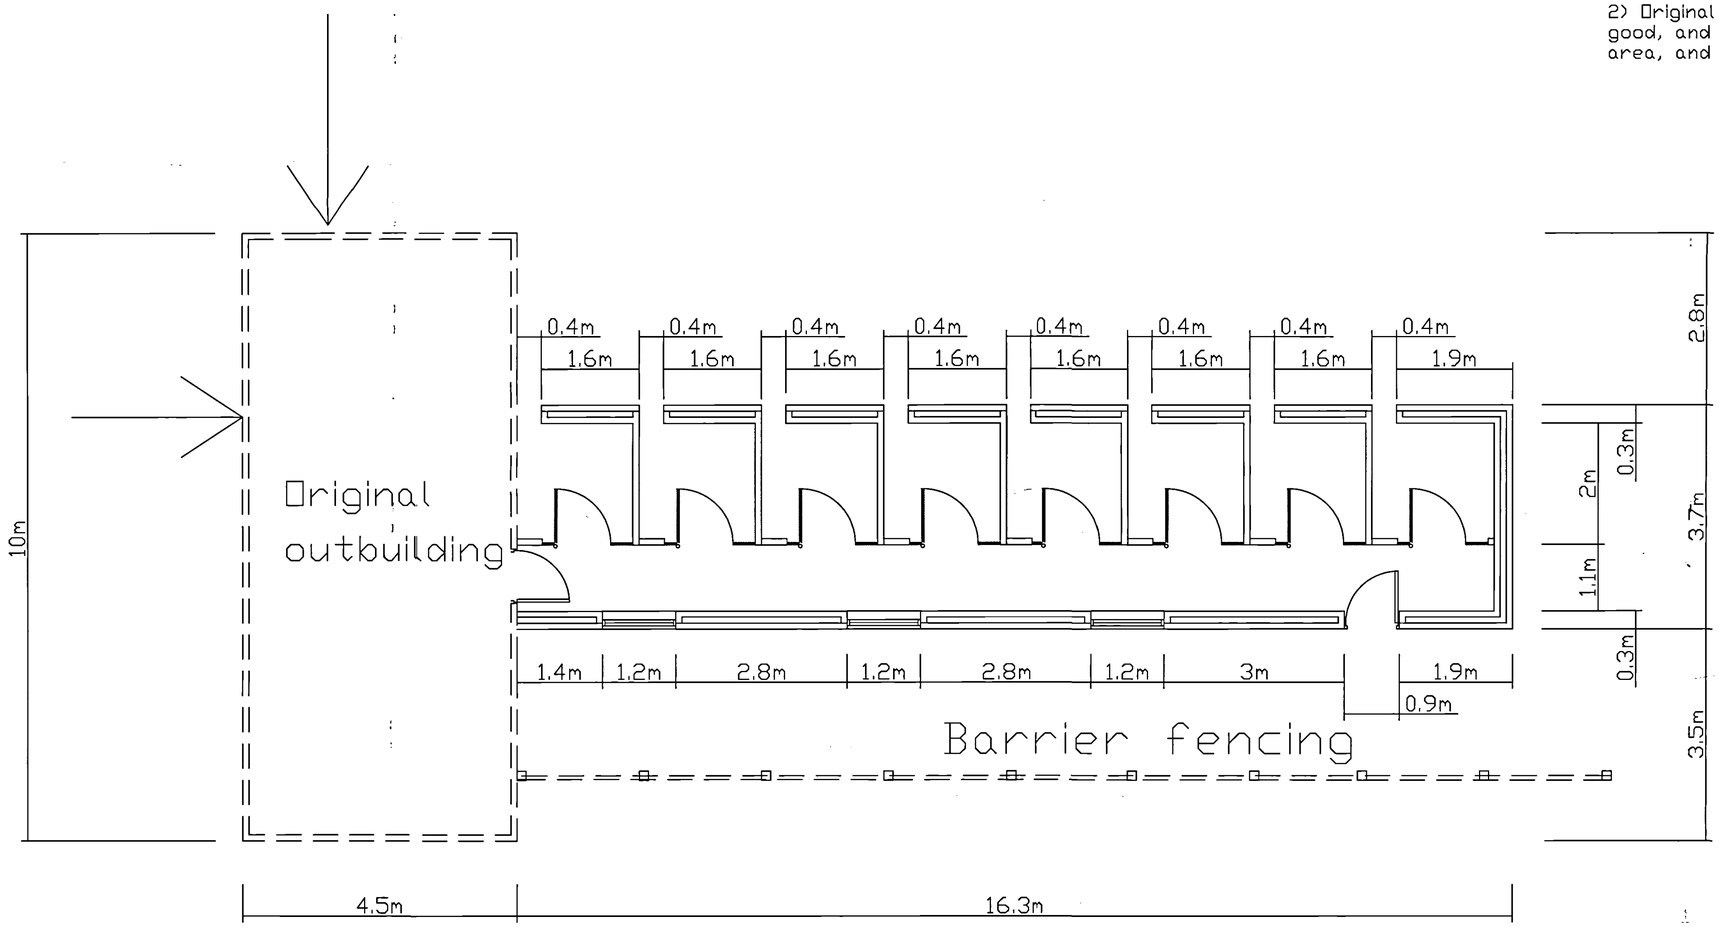

1 2 OCT 2006
1400106

DETERMINED PLAN

TITLE: Kennel Blocks
ADDRESS: Willow Cottage, Wallisgate, Wisbech PE13 6UB
SCALE: 1:50
DRAWN BY: DWR
DATE: Sept 2006