

VIEW D

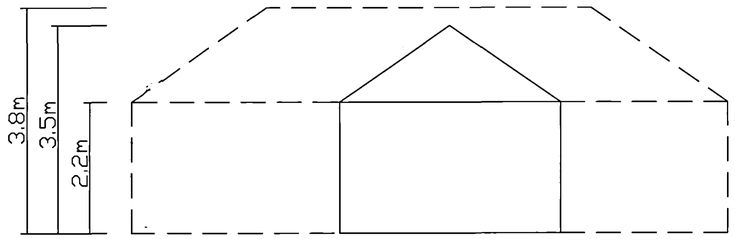

VIEW C

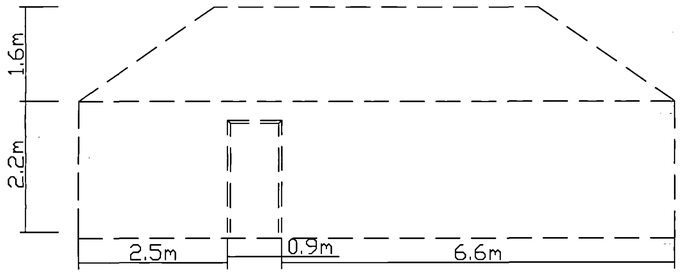


NOTES:

1) Original outbuilding to be made good, and to be re-roofed to match new build.


2) Walls to which Dogs have access are to be of breeze block construction, and sealed, so to prevent contamination and spread of canine diesease. This is a requirements of the Animal Boarding Establishment Act 1963.

3) 35 degree tiled apex roof, to be in keeping with rural environment.

VIEW A

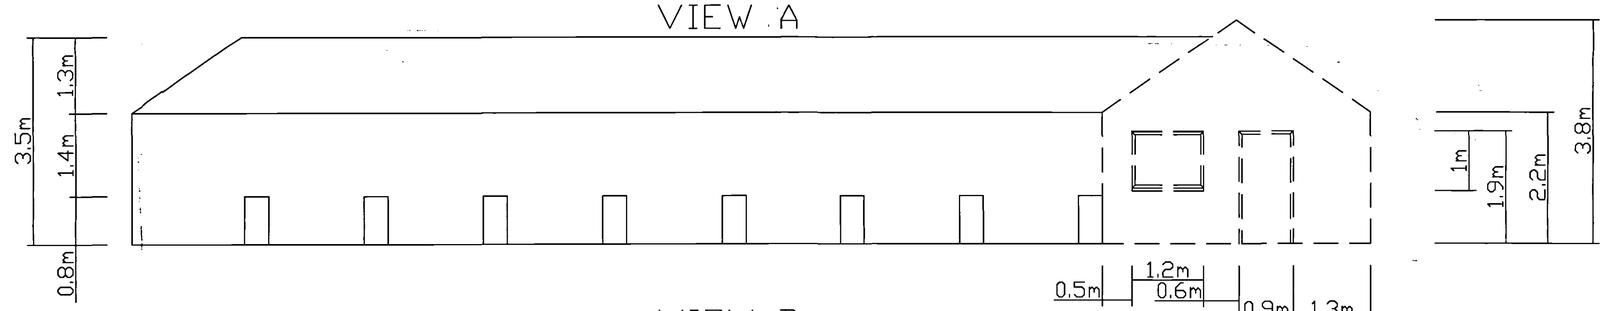

VIEW B

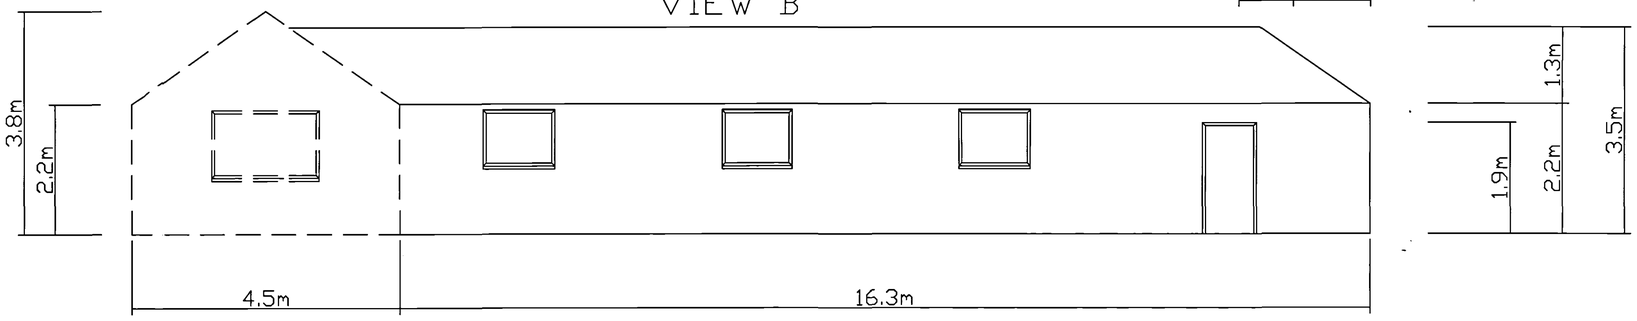

Planning & Development
12 OCT 2006
Ref: 1400/06

DETERMINED PLAN

TITLE: Kennel Elevations
ADDRESS: Willow Cottage, Wallisgate, Whaplode PE12 6UB
SCALE: 1:50
DRAWN BY: DWR
DATE: Sept 2006