


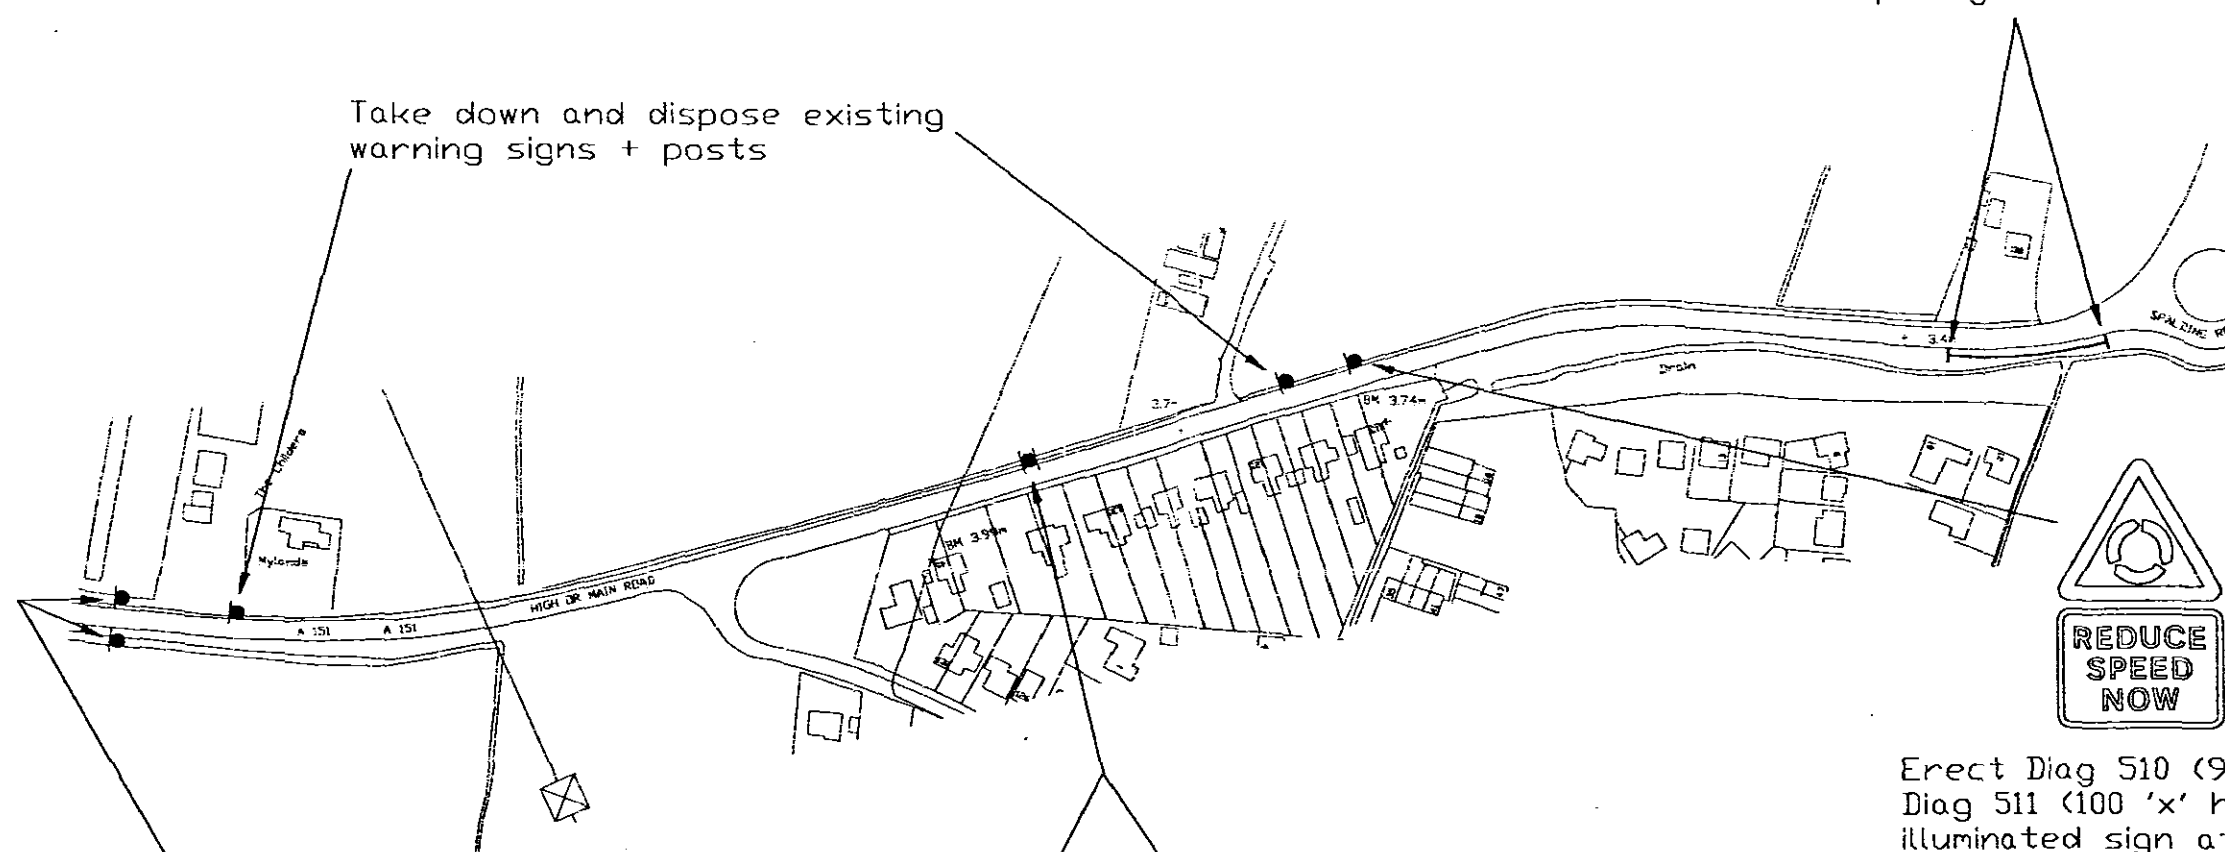


Hazard marker posts  
at 10m spacings

Take down and dispose existing  
warning signs + posts



Erect Diag 506.1 (900) and  
Diag 511 (100 'x' height) as  
illuminated sign at 2.2m  
mounting height on 1 x 89mmØ  
post (3.9m length above ground)

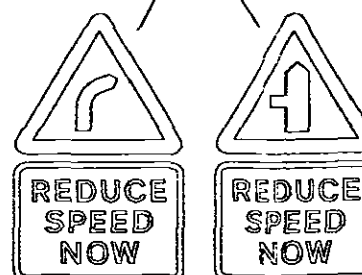

Erect Diag 512 (900) and  
Diag 511 (100 'x' height) with  
Diag 506.1v (900) and Diag 511  
(100 'x' height) back to back  
as illuminated sign at 2.2m  
mounting height on 1 x 89mm Ø  
post (3.9m length above ground)



Erect Diag 510 (900) and  
Diag 511 (100 'x' height) as  
illuminated sign at 2.2m  
mounting height on 1 x 89mm Ø  
post (3.9m length above ground)

#### Amendment details

LINCOLNSHIRE - Part of the East Midlands Region



LINCOLNSHIRE COUNTY COUNCIL  
HIGHWAYS & PLANNING DIRECTORATE  
ACCIDENT INVESTIGATION & PREVENTION  
Y.H. KONG, B.Sc., C.Eng., M.I.C.E., M.I.H.T. Head of Design and Construction  
Witham Park House, Witham Park, Waterside South, Lincoln LN5 7JN

DRG No. D/232/11/03 - SHT 2

Archive No.

A151 HOLBEACH  
APPROACH TO B1515 ROUNDABOUT  
TRAFFIC SIGNS  
ACCIDENT REDUCTION SCHEME

SCALE: 1:2500 Approx

Drawn: D. Johnstone

Date: 11/03

Drafted: L.M. Stowe

Approved:

Note: All large base posts/illuminated signs to be prepared  
for power supply access at a later date with ducting.