



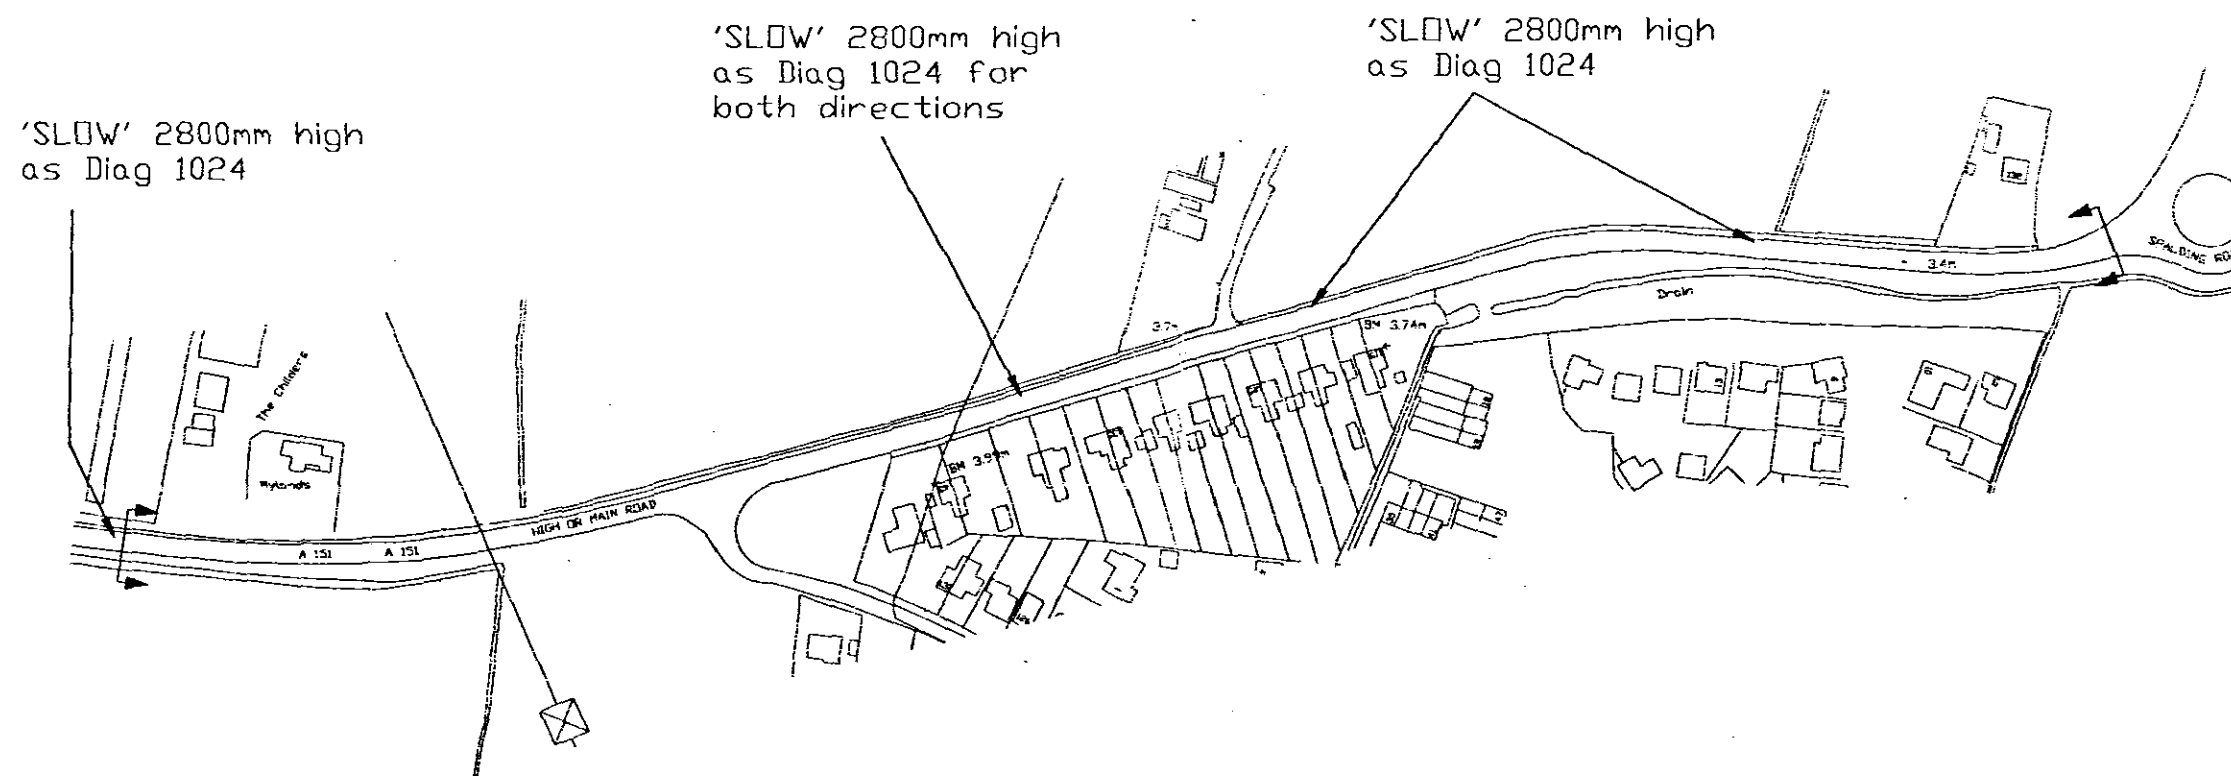

Replace existing centre line with 800mm wide
hatched ladder markings to Diag 10462

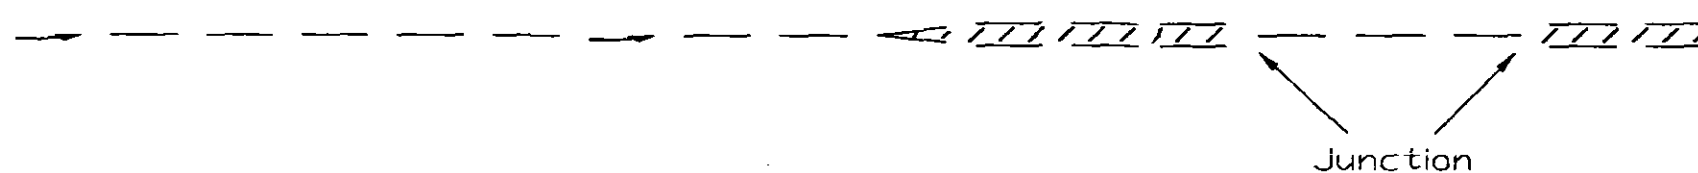

Junction

Amendment details

LINCOLNSHIRE - Part of the East Midlands Region



LINCOLNSHIRE COUNTY COUNCIL
HIGHWAYS & PLANNING DIRECTORATE
ACCIDENT INVESTIGATION & PREVENTION
Y.H. KONG, B.Sc., C.Eng., MICE, M.I.H.T. Head of Design and Construction
Witham Park House, Witham Park, Waterside South, Lincoln LN5 7JN

DRG No. D/232/11/03 - SHT 1

Archive No.

A151 HOLBEACH
APPROACH TO B1515 ROUNDABOUT
ROAD MARKINGS
ACCIDENT REDUCTION SCHEME

SCALE: 1:2500 Approx

Drawn: D. Johnstone

Date: 11/03

Drafted: L.M. Stowe

Approved: