
PROPOSED LAYOUT

Planning & Development
11 MAR 2005
Rec'd 1545104

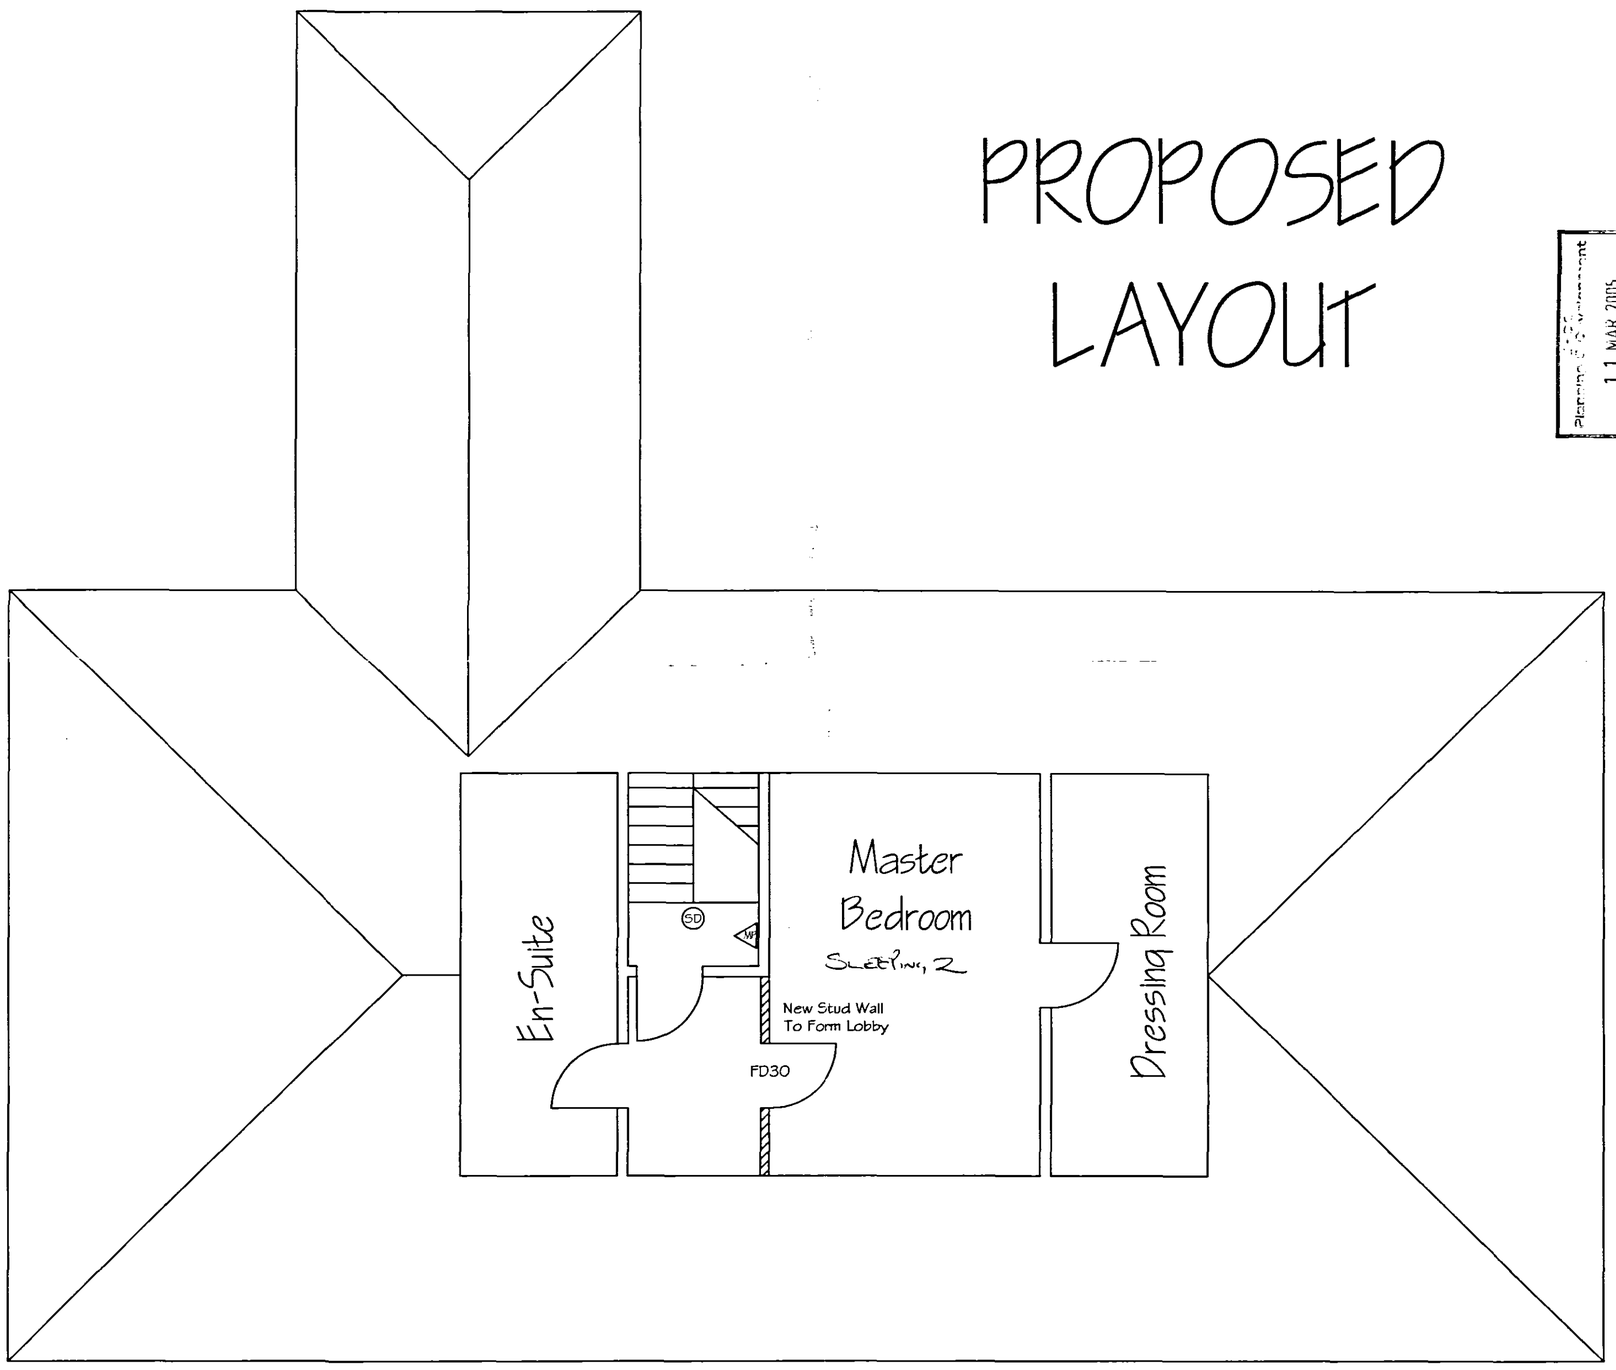

FIRST FLOOR

FD30 30 Minute Fire Resisting Door With Self Closing Device & Intumescent Fire & Smoke Seals

SD Smoke Detector


HD Heat Detector

MP Muti-Purpose Fire Extinquisher

CO_2 Fire Extinquisher

FB Fire Blanket

SCALE 1:50

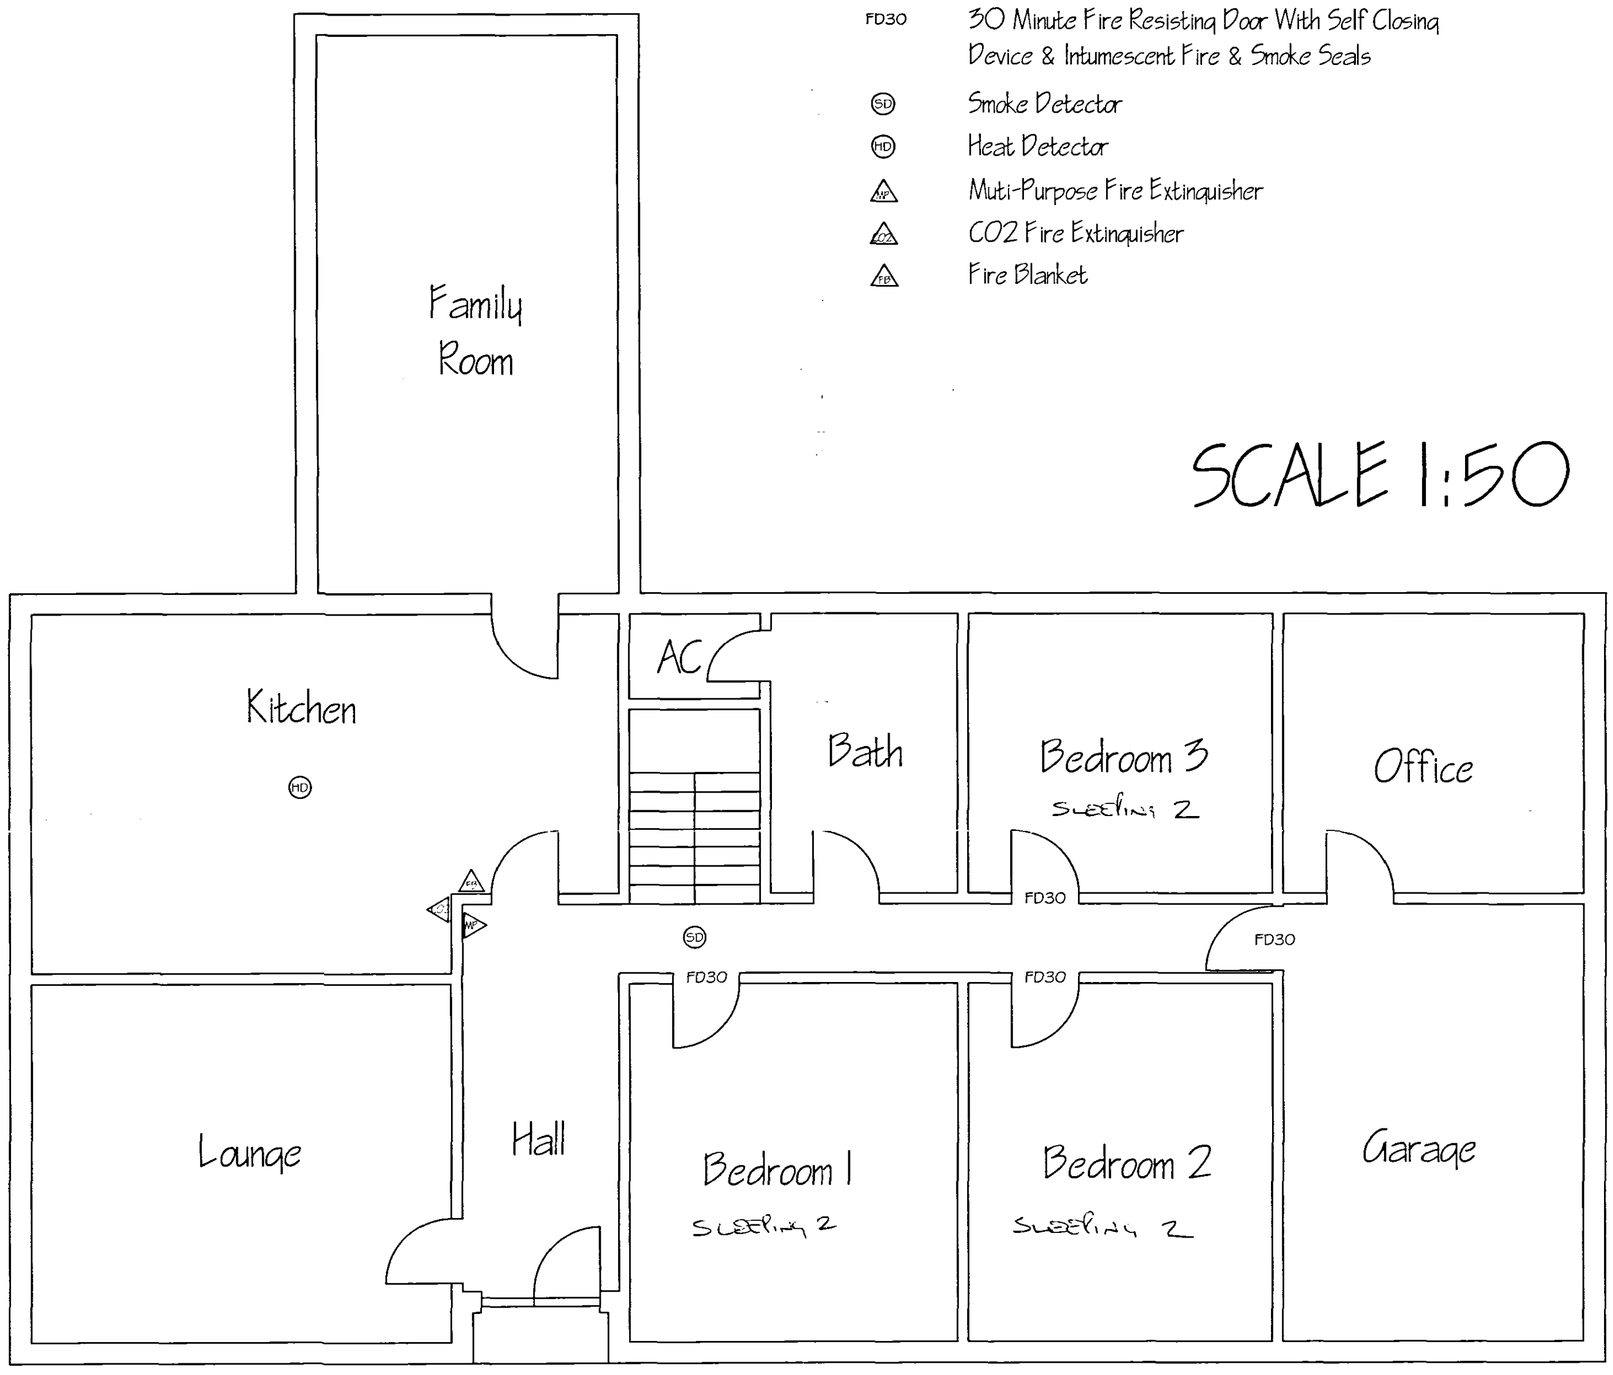

GROUND FLOOR