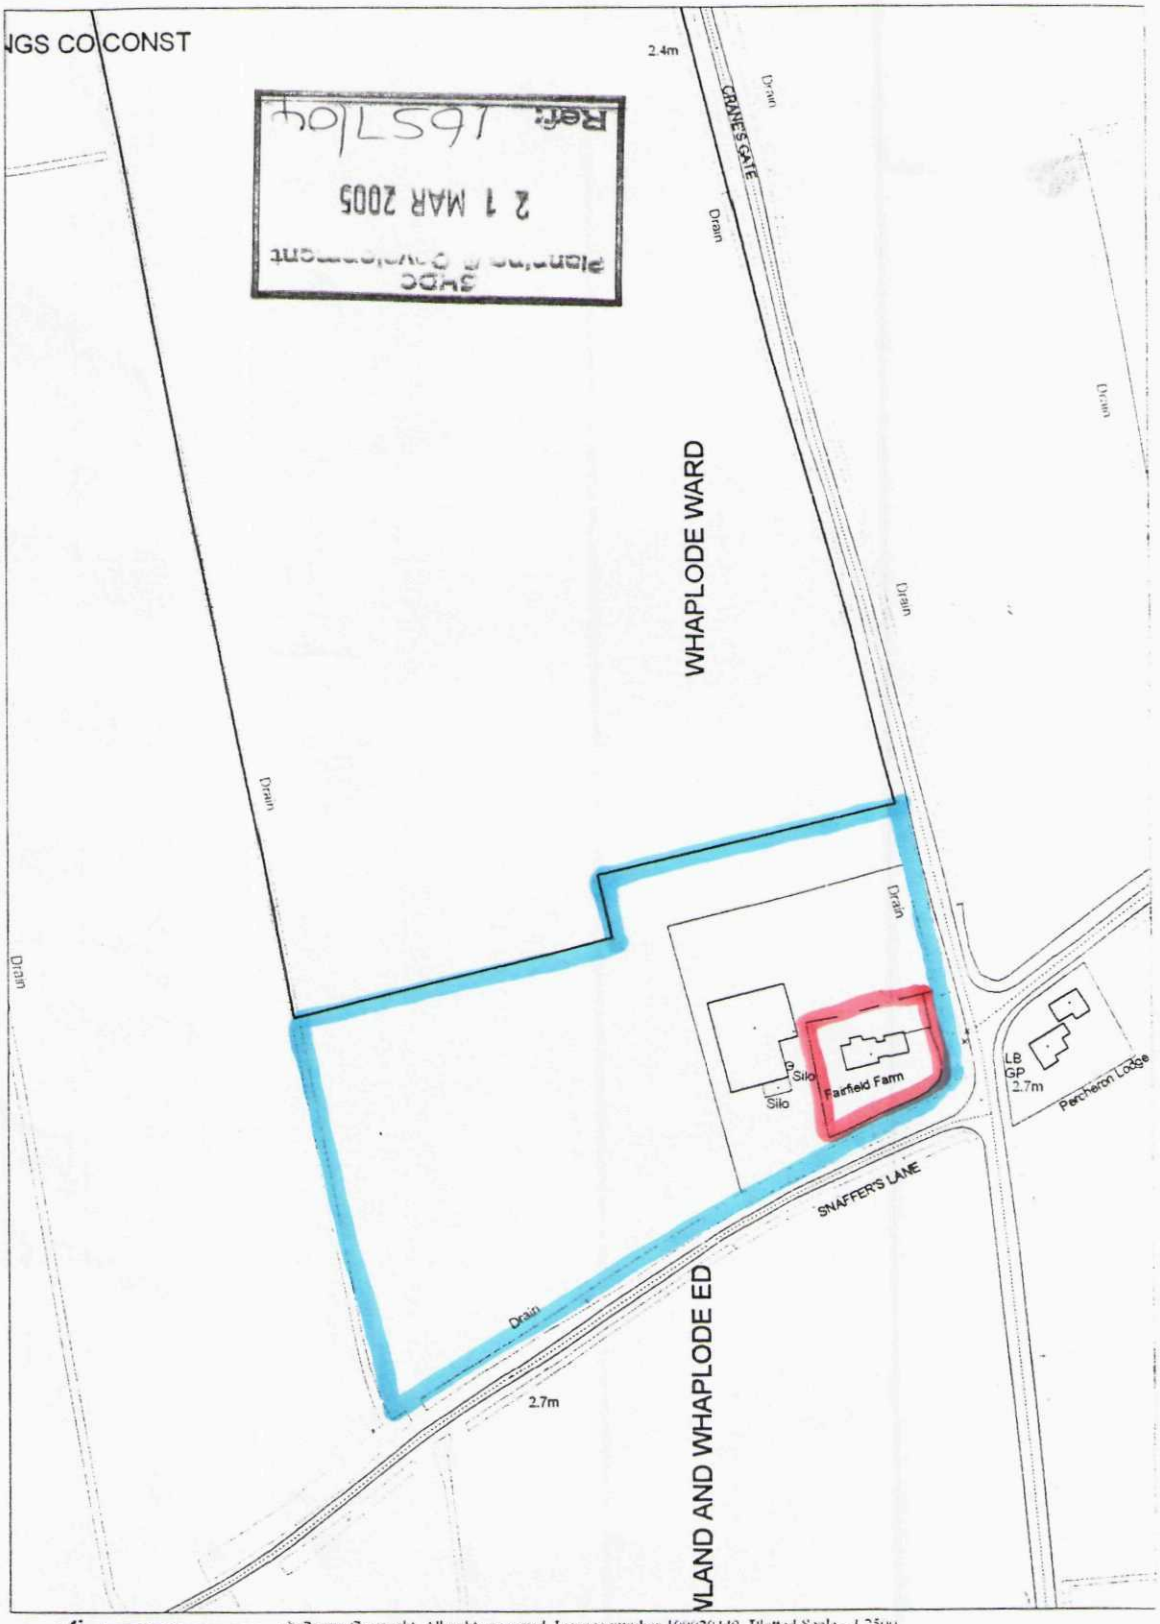

SHDC
Planning & Development
21 MAR 2005
Ref: 1657/04

Ordnance Survey
© Crown Copyright All rights reserved Licence number 100020449 Plotted Scale - 1:2500