




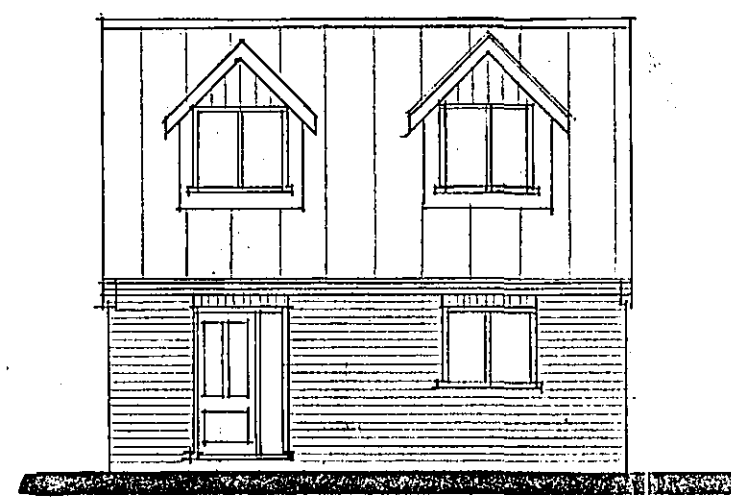


FRONT.

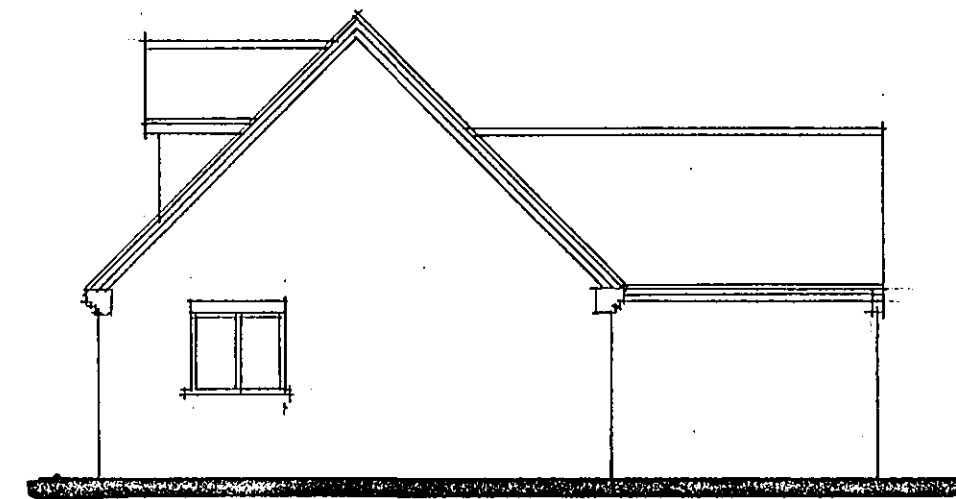


SIDE

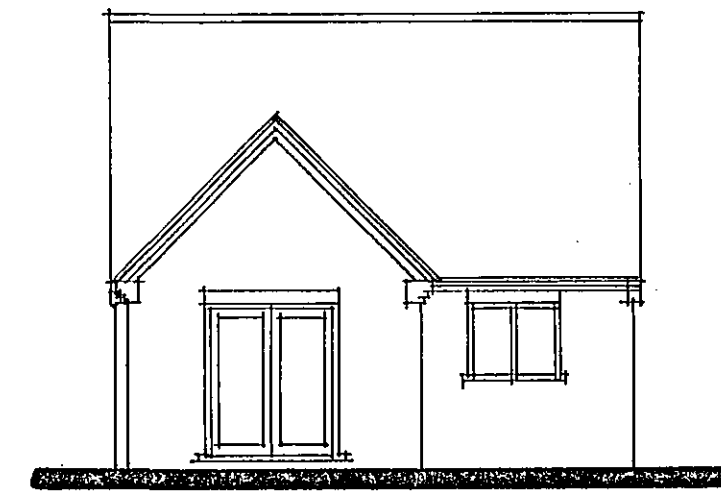


REAR

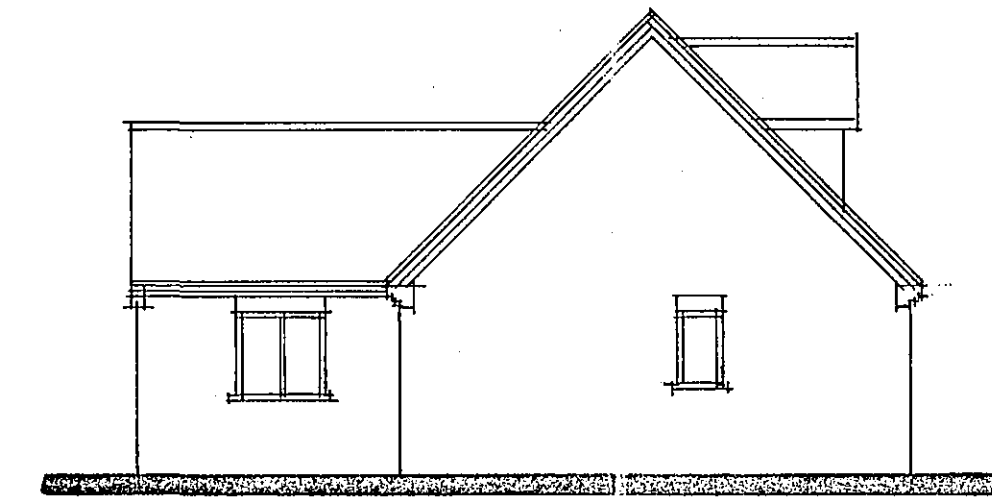

SIDE

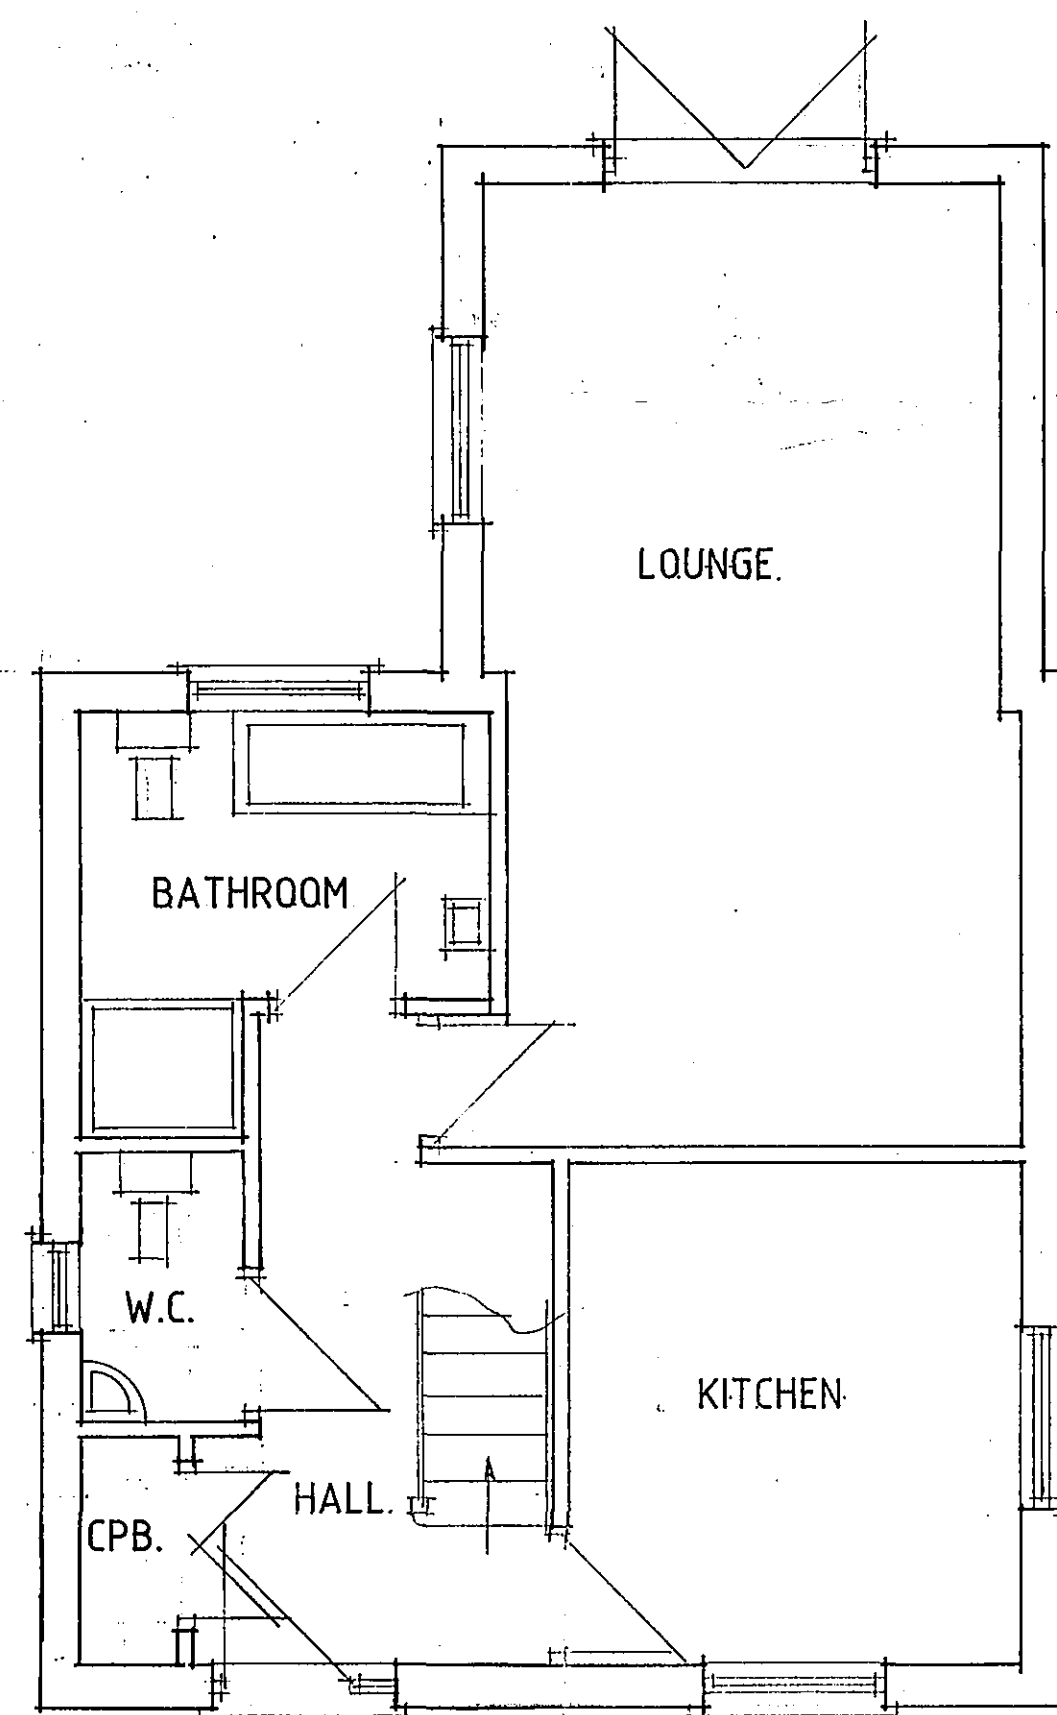

GROUND FLOOR PLAN

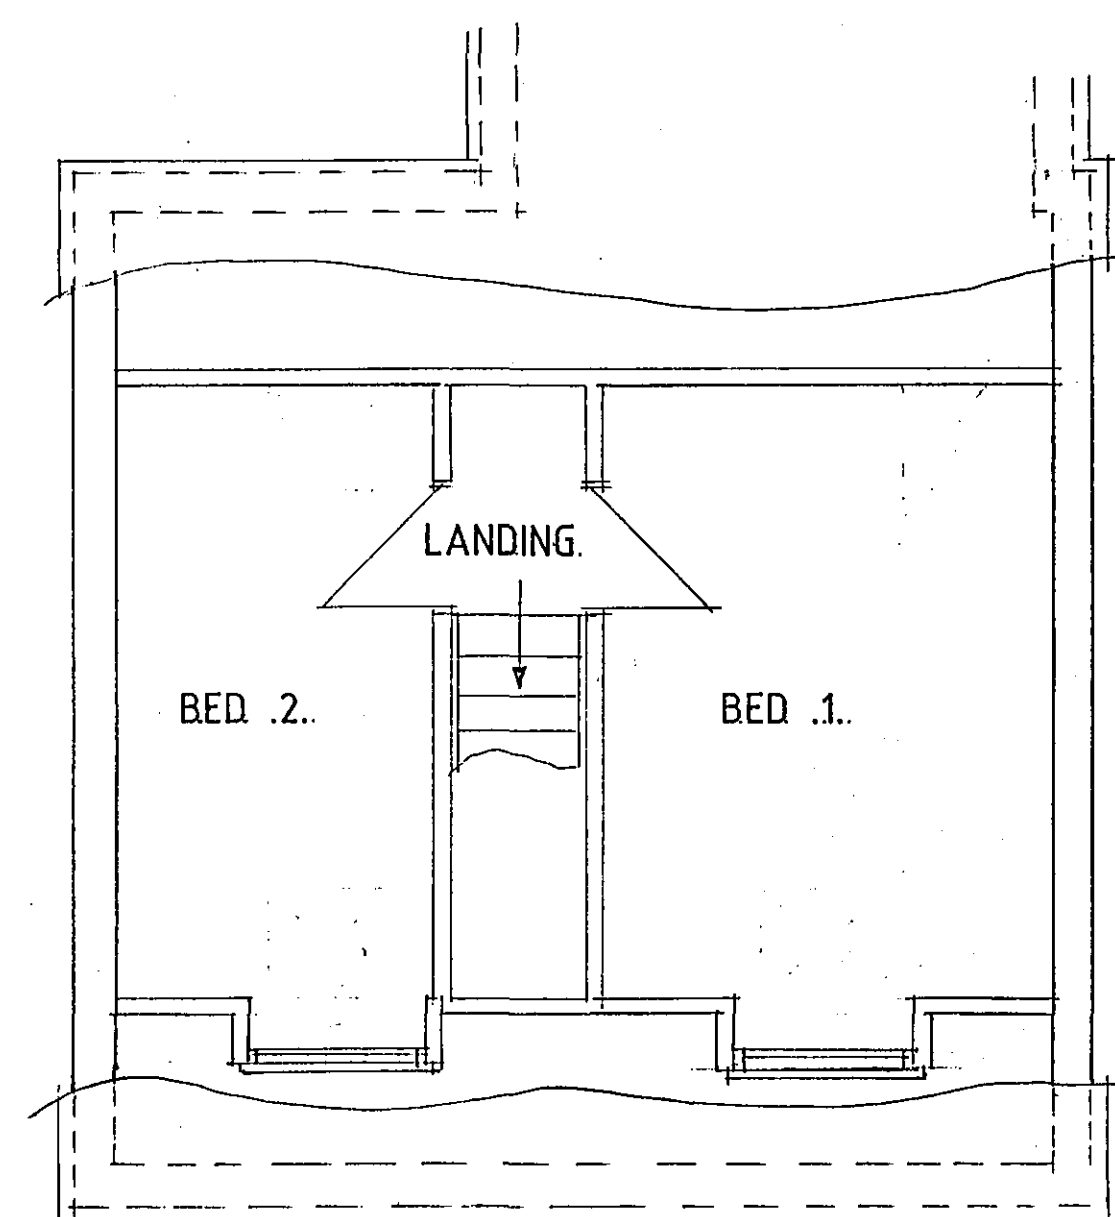

FIRST FLOOR PLAN

SHDC
PLANNING & DEVELOPMENT
20 DEC 2006
Ref. 1746/06

B - DESIGN ALTS - 30-11.06.
A - DESIGN ALTS - 5.10.06

Status
DESIGN
CONSULTANTS IN ARCHITECTURE & PLANNING

PROPOSED 2. BEDROOM
DWELLING. ADJ. PEVERILL,
51 MILL LANE, WHAPLODE
FOR

MR. M. PINNICK.

**DETERMINED
PLAN**

1:50 1:100 SD06-050/3
AUG-06 B.GILHAM.

