




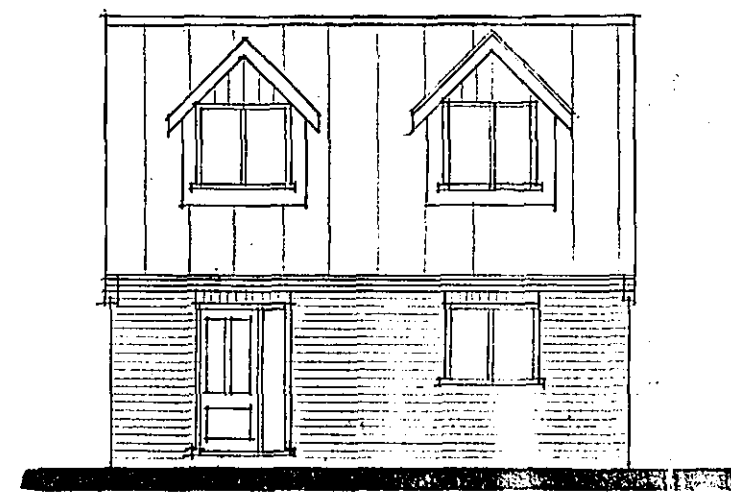


FRONT.

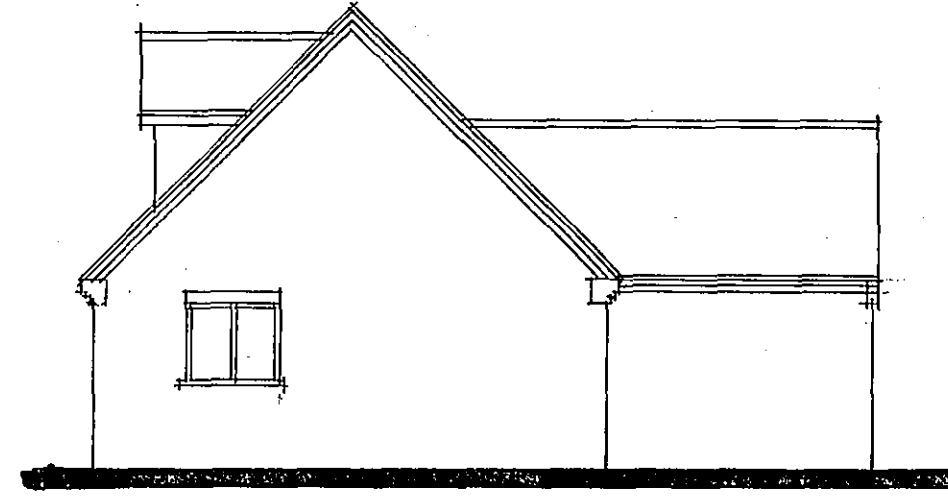


SIDE

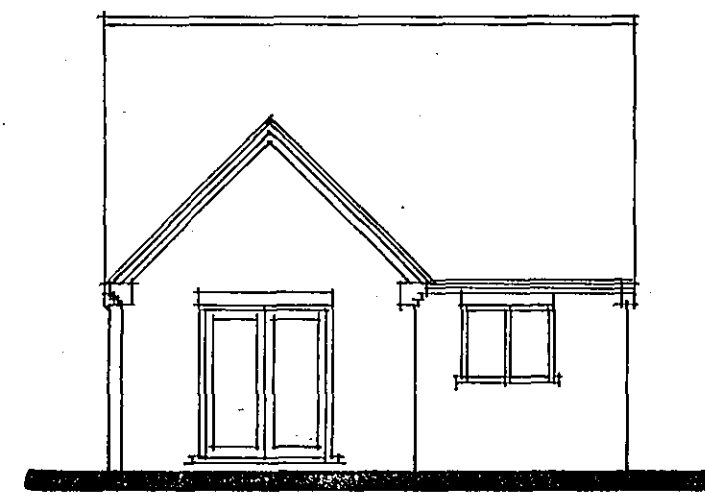


REAR

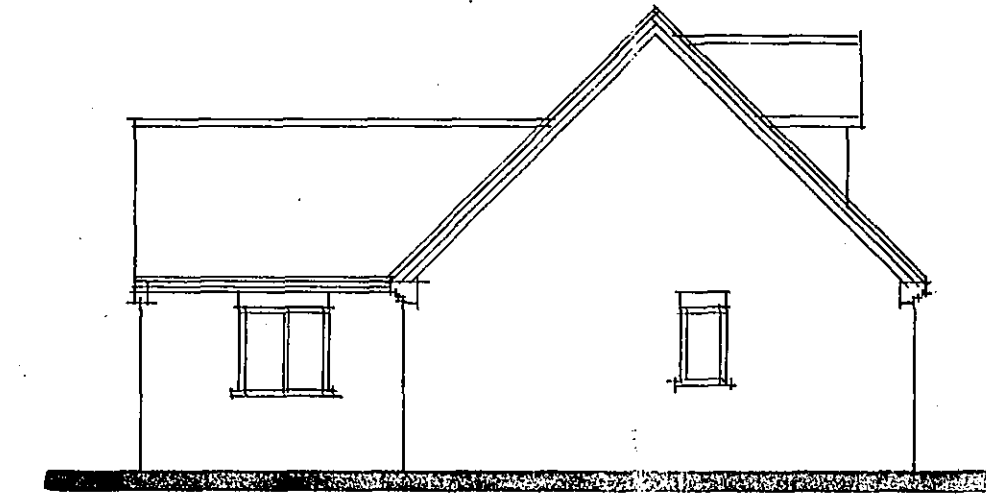

SIDE

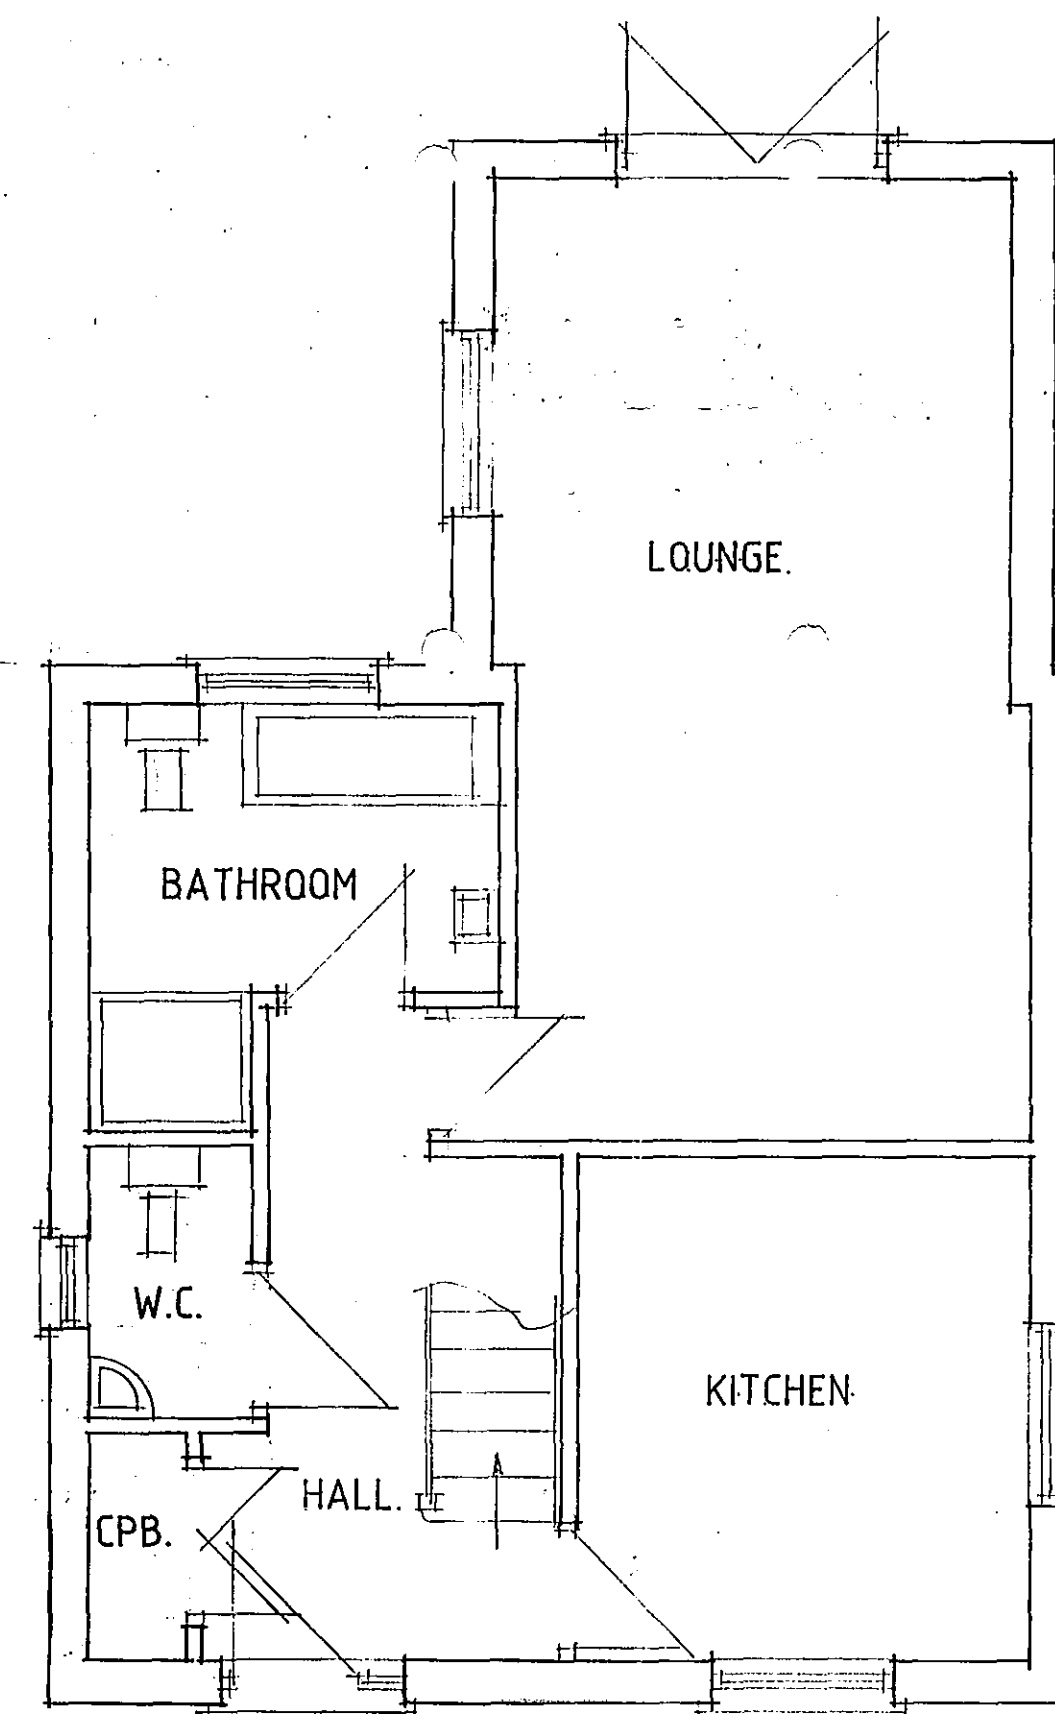

GROUND FLOOR PLAN

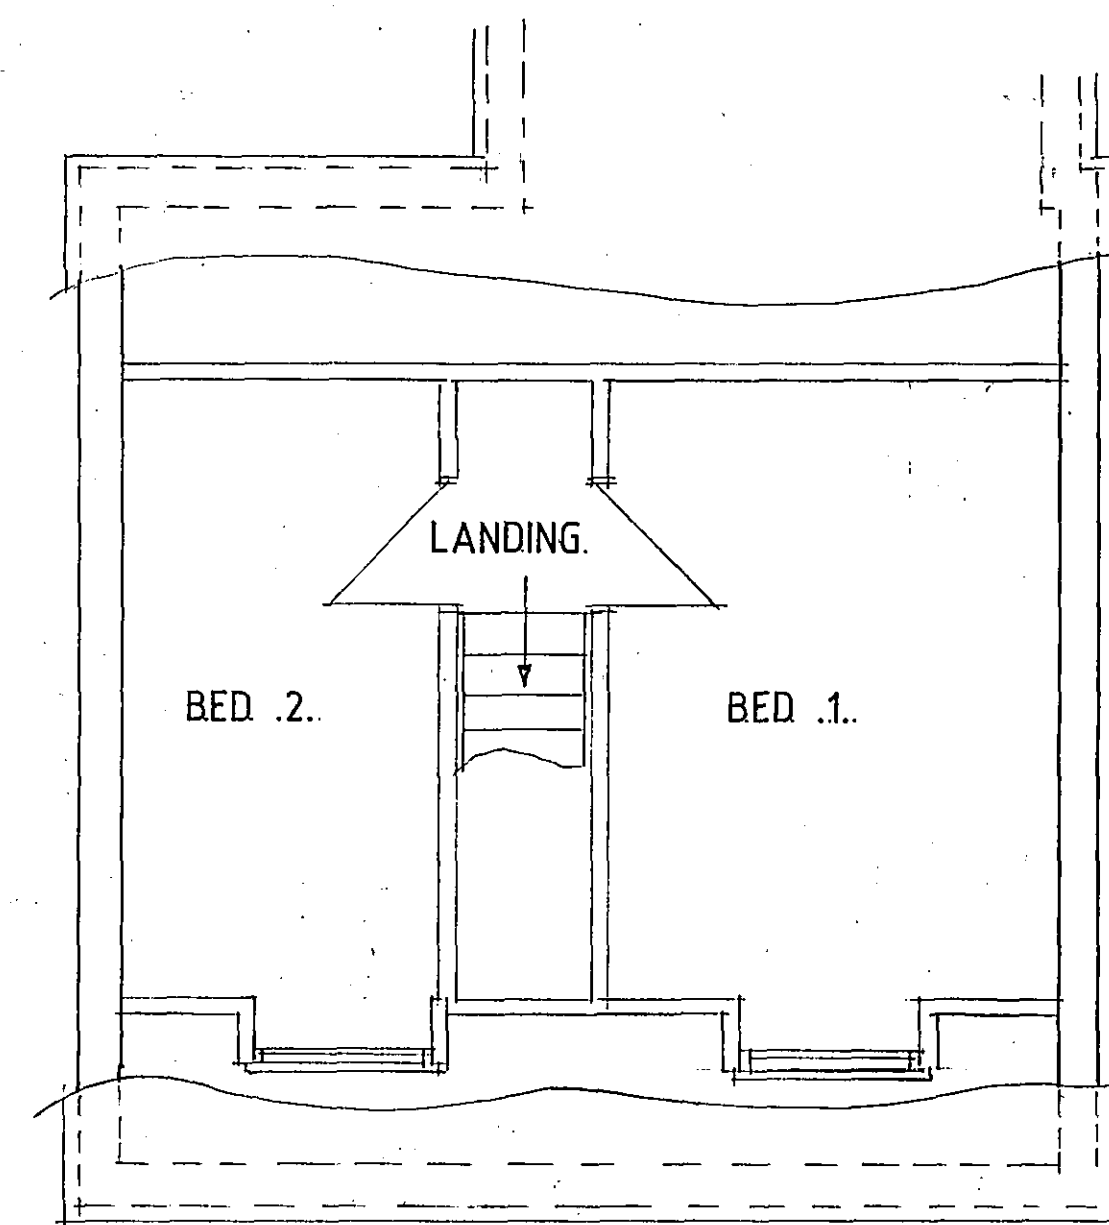

FIRST FLOOR PLAN

B. - DESIGN ALTS - 30-11.06.
A - DESIGN ALTS - 5.10.06

Status
DESIGN
CONSULTANTS IN ARCHITECTURE & PLANNING

PROPOSED 2. BEDROOM
DWELLING. ADJ. PEVERILL,
51 MILL LANE, WHAPLODE
FOR

MR. M. PINNICK.

SKETCH

1:50 1:100. SD06-050/3.

AUG-06 B.GILHAM.

2 Edinburgh Walk, Holbeach,
Spalding, Lincs. PE12 7AP
Tel: 01406 424343 Fax: 01406 490702

