


TYDD SOLAR FARM

Figure C2
Cumulative ZTV study

315000

310000

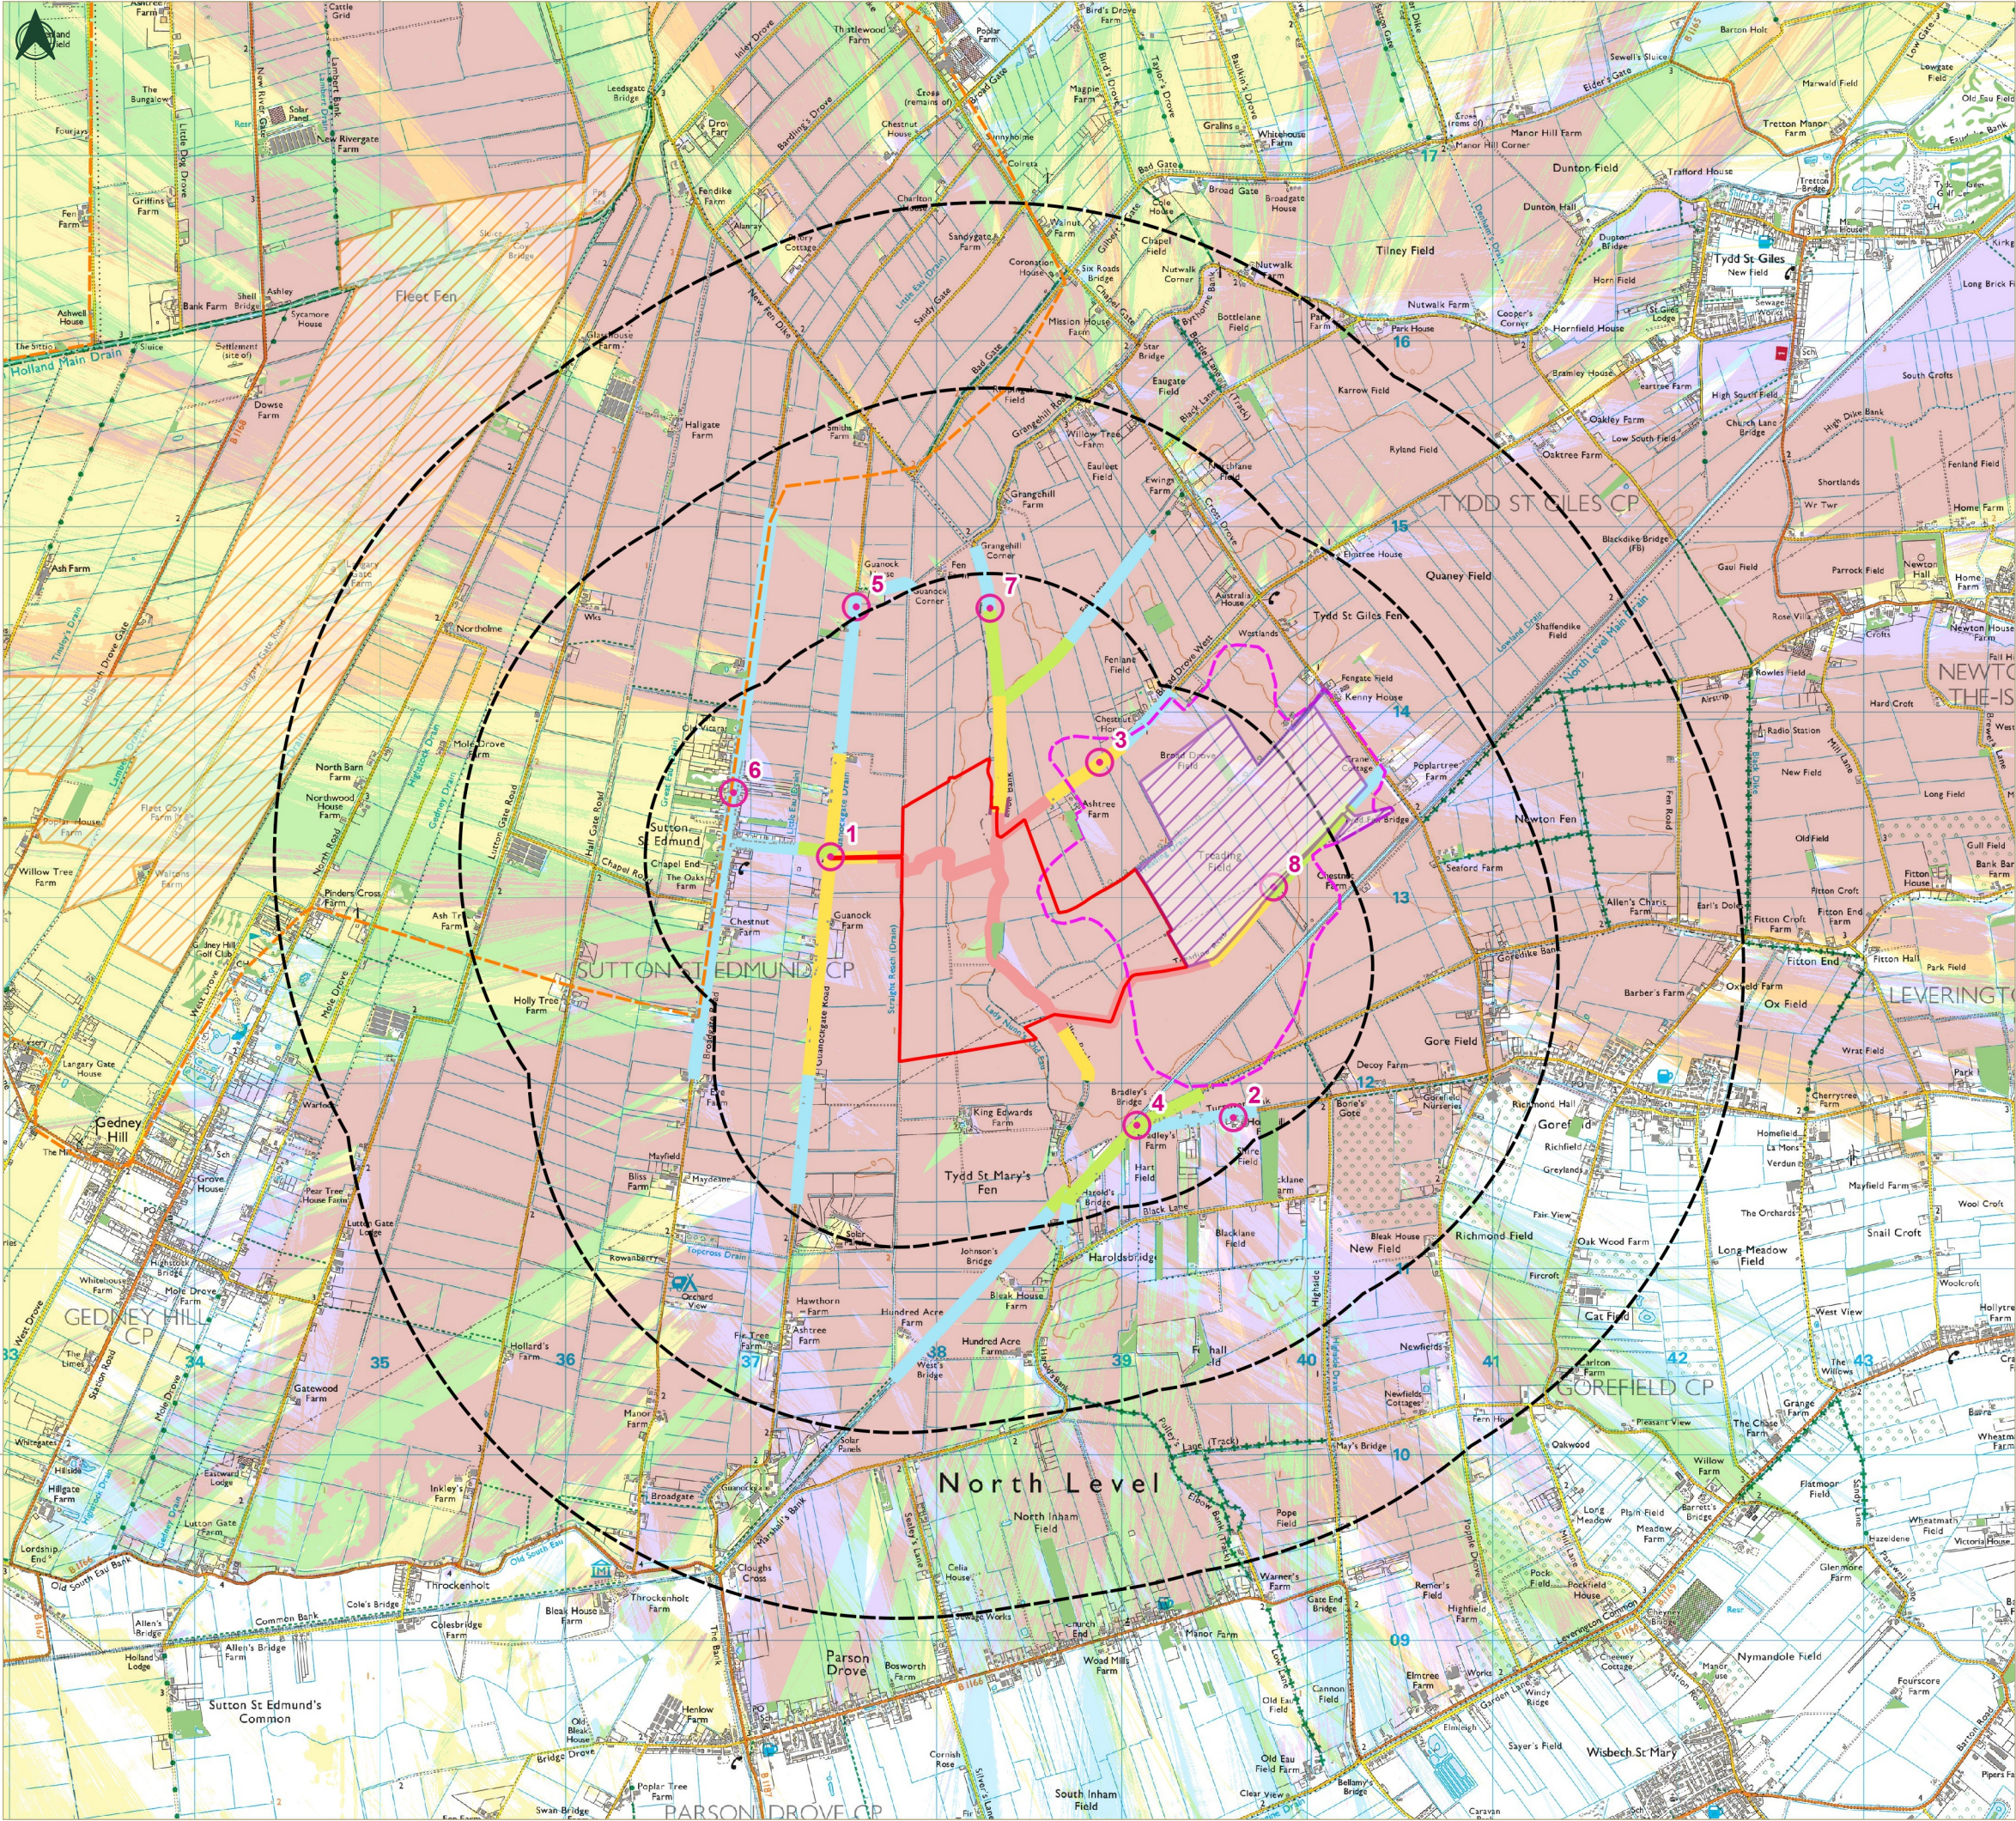


- Site boundary
- Distance from Site boundary (1km, 2km, 3km)
- Treading Bank Solar Farm site boundary
- Meridian Solar Farm Development Consent Order Limits
- Viewpoints
- Meridian Solar Farm approximate Zone of Visual Influence
- Treading Bank Solar Farm approximate Zone of Visual Influence

Scale of change to views before mitigation

- Large
- Medium
- Medium/small
- Small

Cumulative ZTV Study

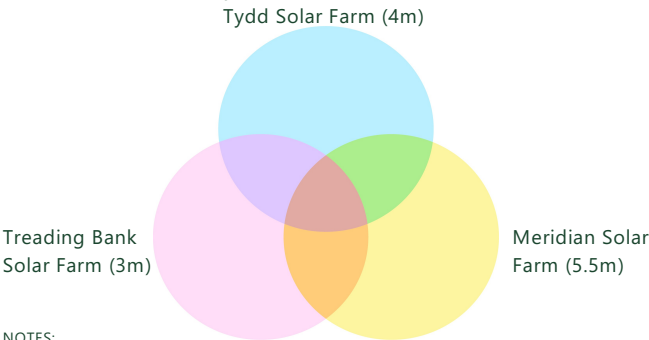

NOTES:
This drawing is based upon computer generated Zone of Theoretical Visibility (ZTV) studies produced using the Viewshed routine in the Visibility Analysis plugin for QGIS. The areas shown are the maximum theoretical visibility, taking into account topography, principal woodlands and buildings.

A digital surface model (DSM) has been derived from 1m LiDAR DSM height data which includes above ground features. The ZTV includes an adjustment that allows for Earth's curvature and light refraction.



Drawing No:	Drawn By:	QA:	Date:
ABS-0079-006	RK	MF	2026-03-02
Scale:	Drawing Size:	Revision:	
1:35,000	A3	00	

Coordinate System:
OSGB36 / British National Grid