
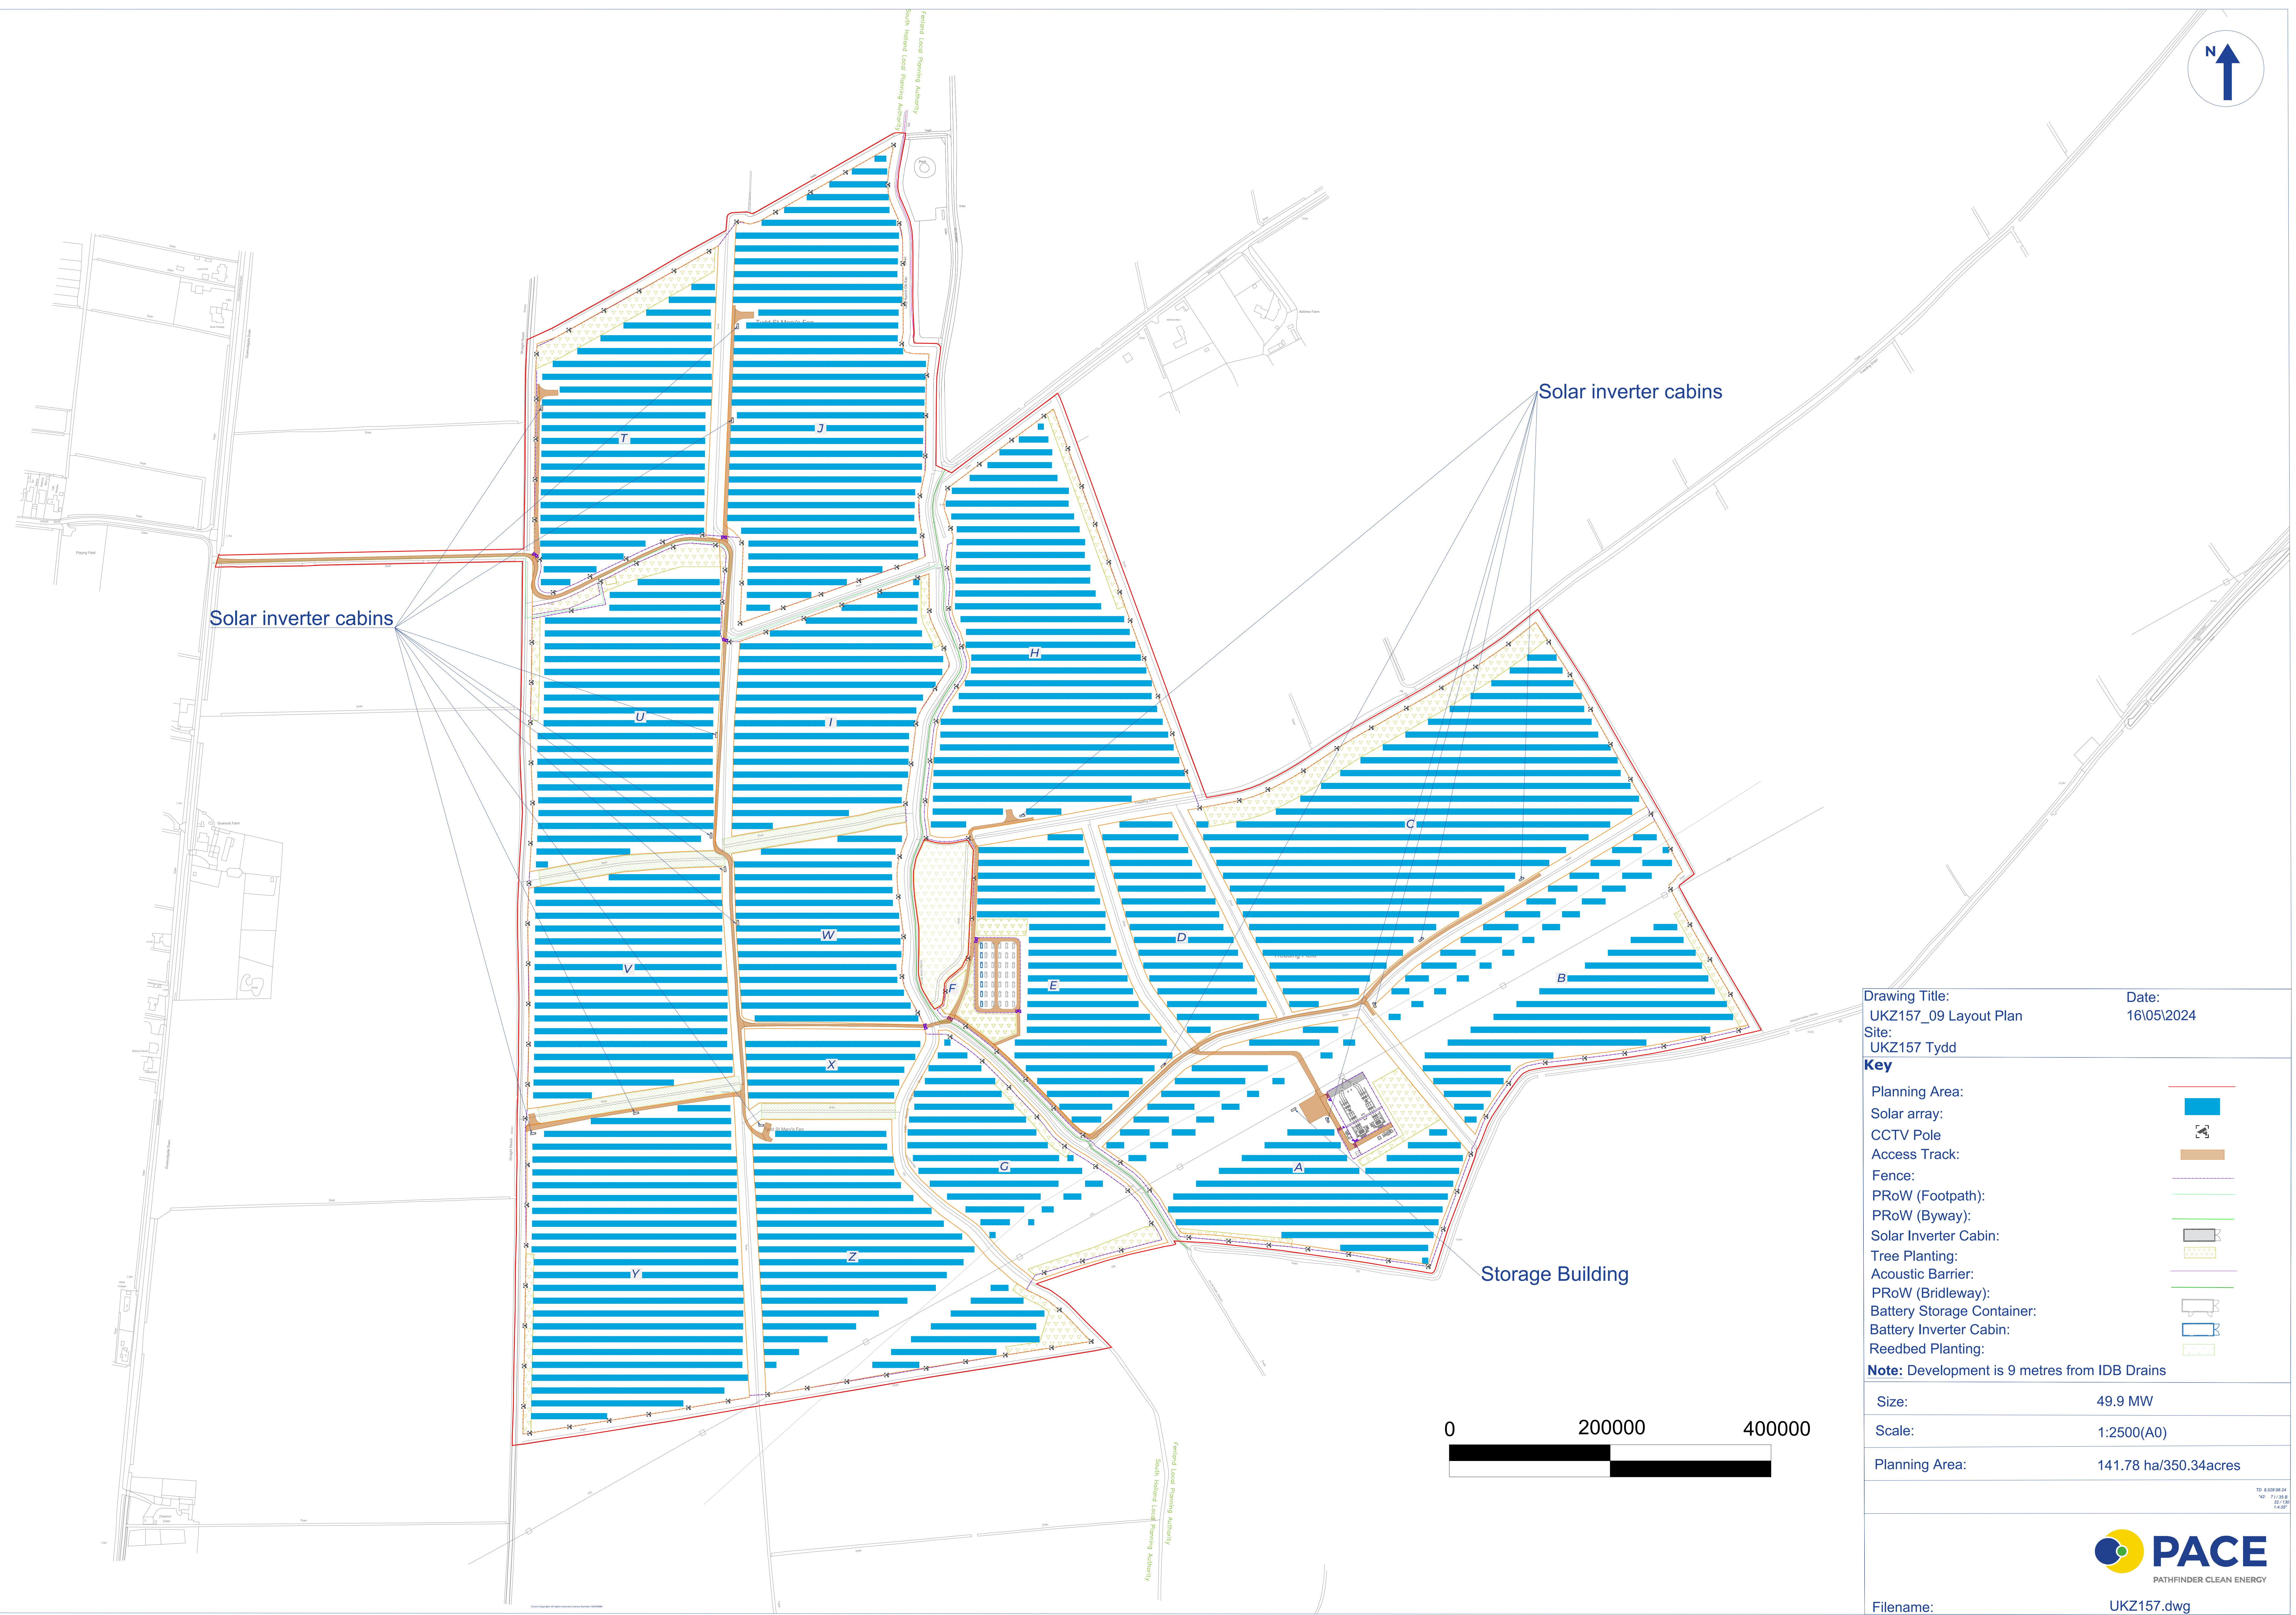


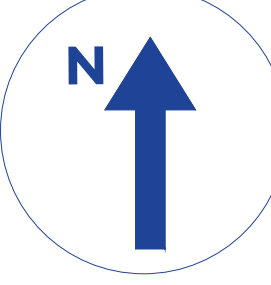

Drawing Title:
UKZ157_09 Layout Plan
Site:
UKZ157 Tydd

Date:
16/05/2024

Key

Planning Area:

Solar array:

CCTV Pole

Access Track:

Fence:

PRoW (Footpath):

PRoW (Byway):

Solar Inverter Cabin:

Tree Planting:

Acoustic Barrier:

PRoW (Bridleway):

Battery Storage Container:

Battery Inverter Cabin:

Reedbed Planting:

Note: Development is 9 metres from IDB Drains

Size:

49.9 MW

Scale:

1:2500(A0)

Planning Area:

141.78 ha/350.34acres

Filename:

UKZ157.dwg

TO: 8.528.99.24

NO: 7.1.20.8

BY: 00

1:4.05

 **PACE**

PATHFINDER CLEAN ENERGY