




UKZ157_10 Mitigation and Enhancements Plan Key

- New trees with native shrub understorey
- Solar Panel
- Existing Planting
- Existing hedgerows
- Specie rich native hedgerows
- Wildflower Meadow
- Site Fence
- Existing Public Right of Way
- Mammal gate
- Reedbed

Scale: 1:10000(A3)
Date: 15/05/2024
Revision: V9

PACE
PATHFINDER CLEAN ENERGY

PATHFINDER CLEAN ENERGY LTD. COPYRIGHT. THIS DRAWING AND THE INFORMATION IT CONTAINS ARE THE PROPERTY OF PATHFINDER CLEAN ENERGY LTD. IT IS NOT TO BE COPIED, REPRODUCED OR DIVULGED TO A THIRD PARTY WITHOUT PERMISSION.

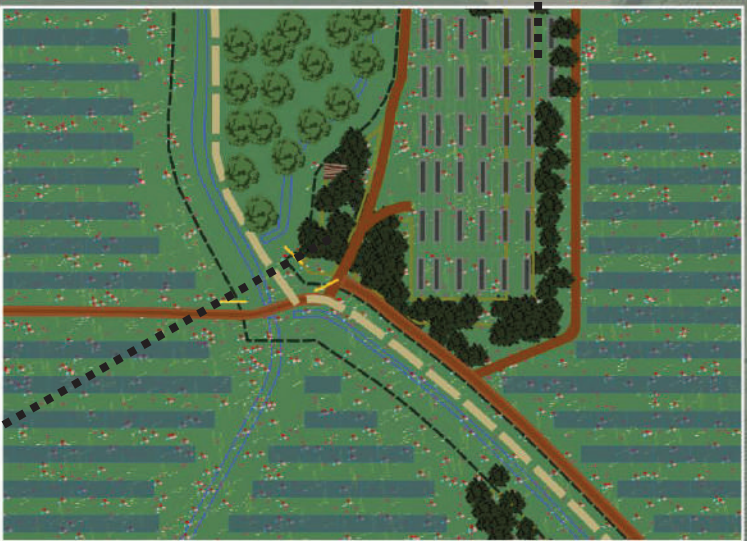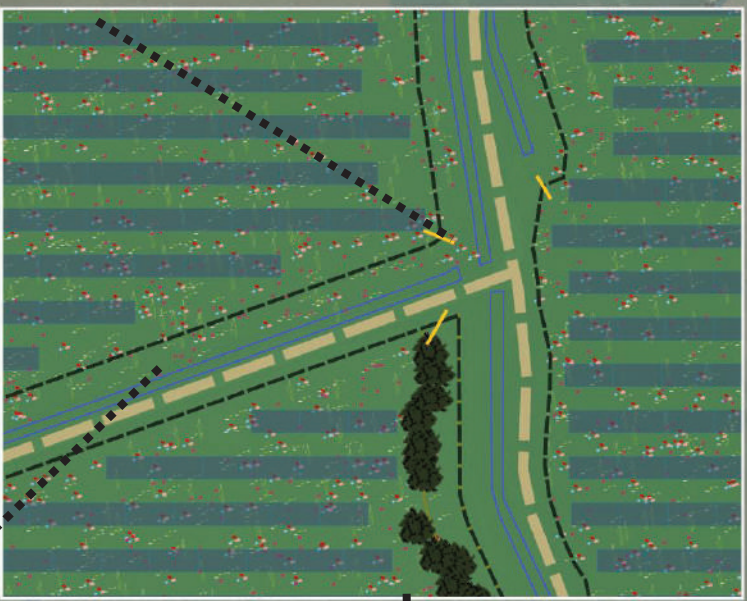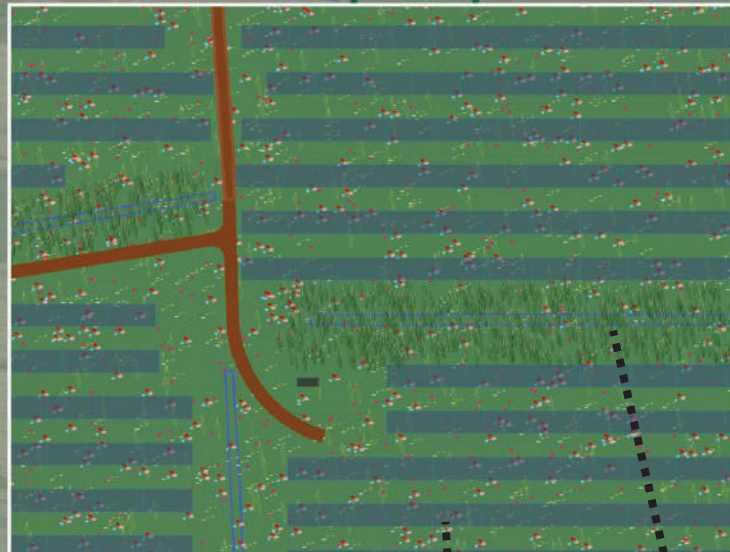

0 400,000 800,000 mm