



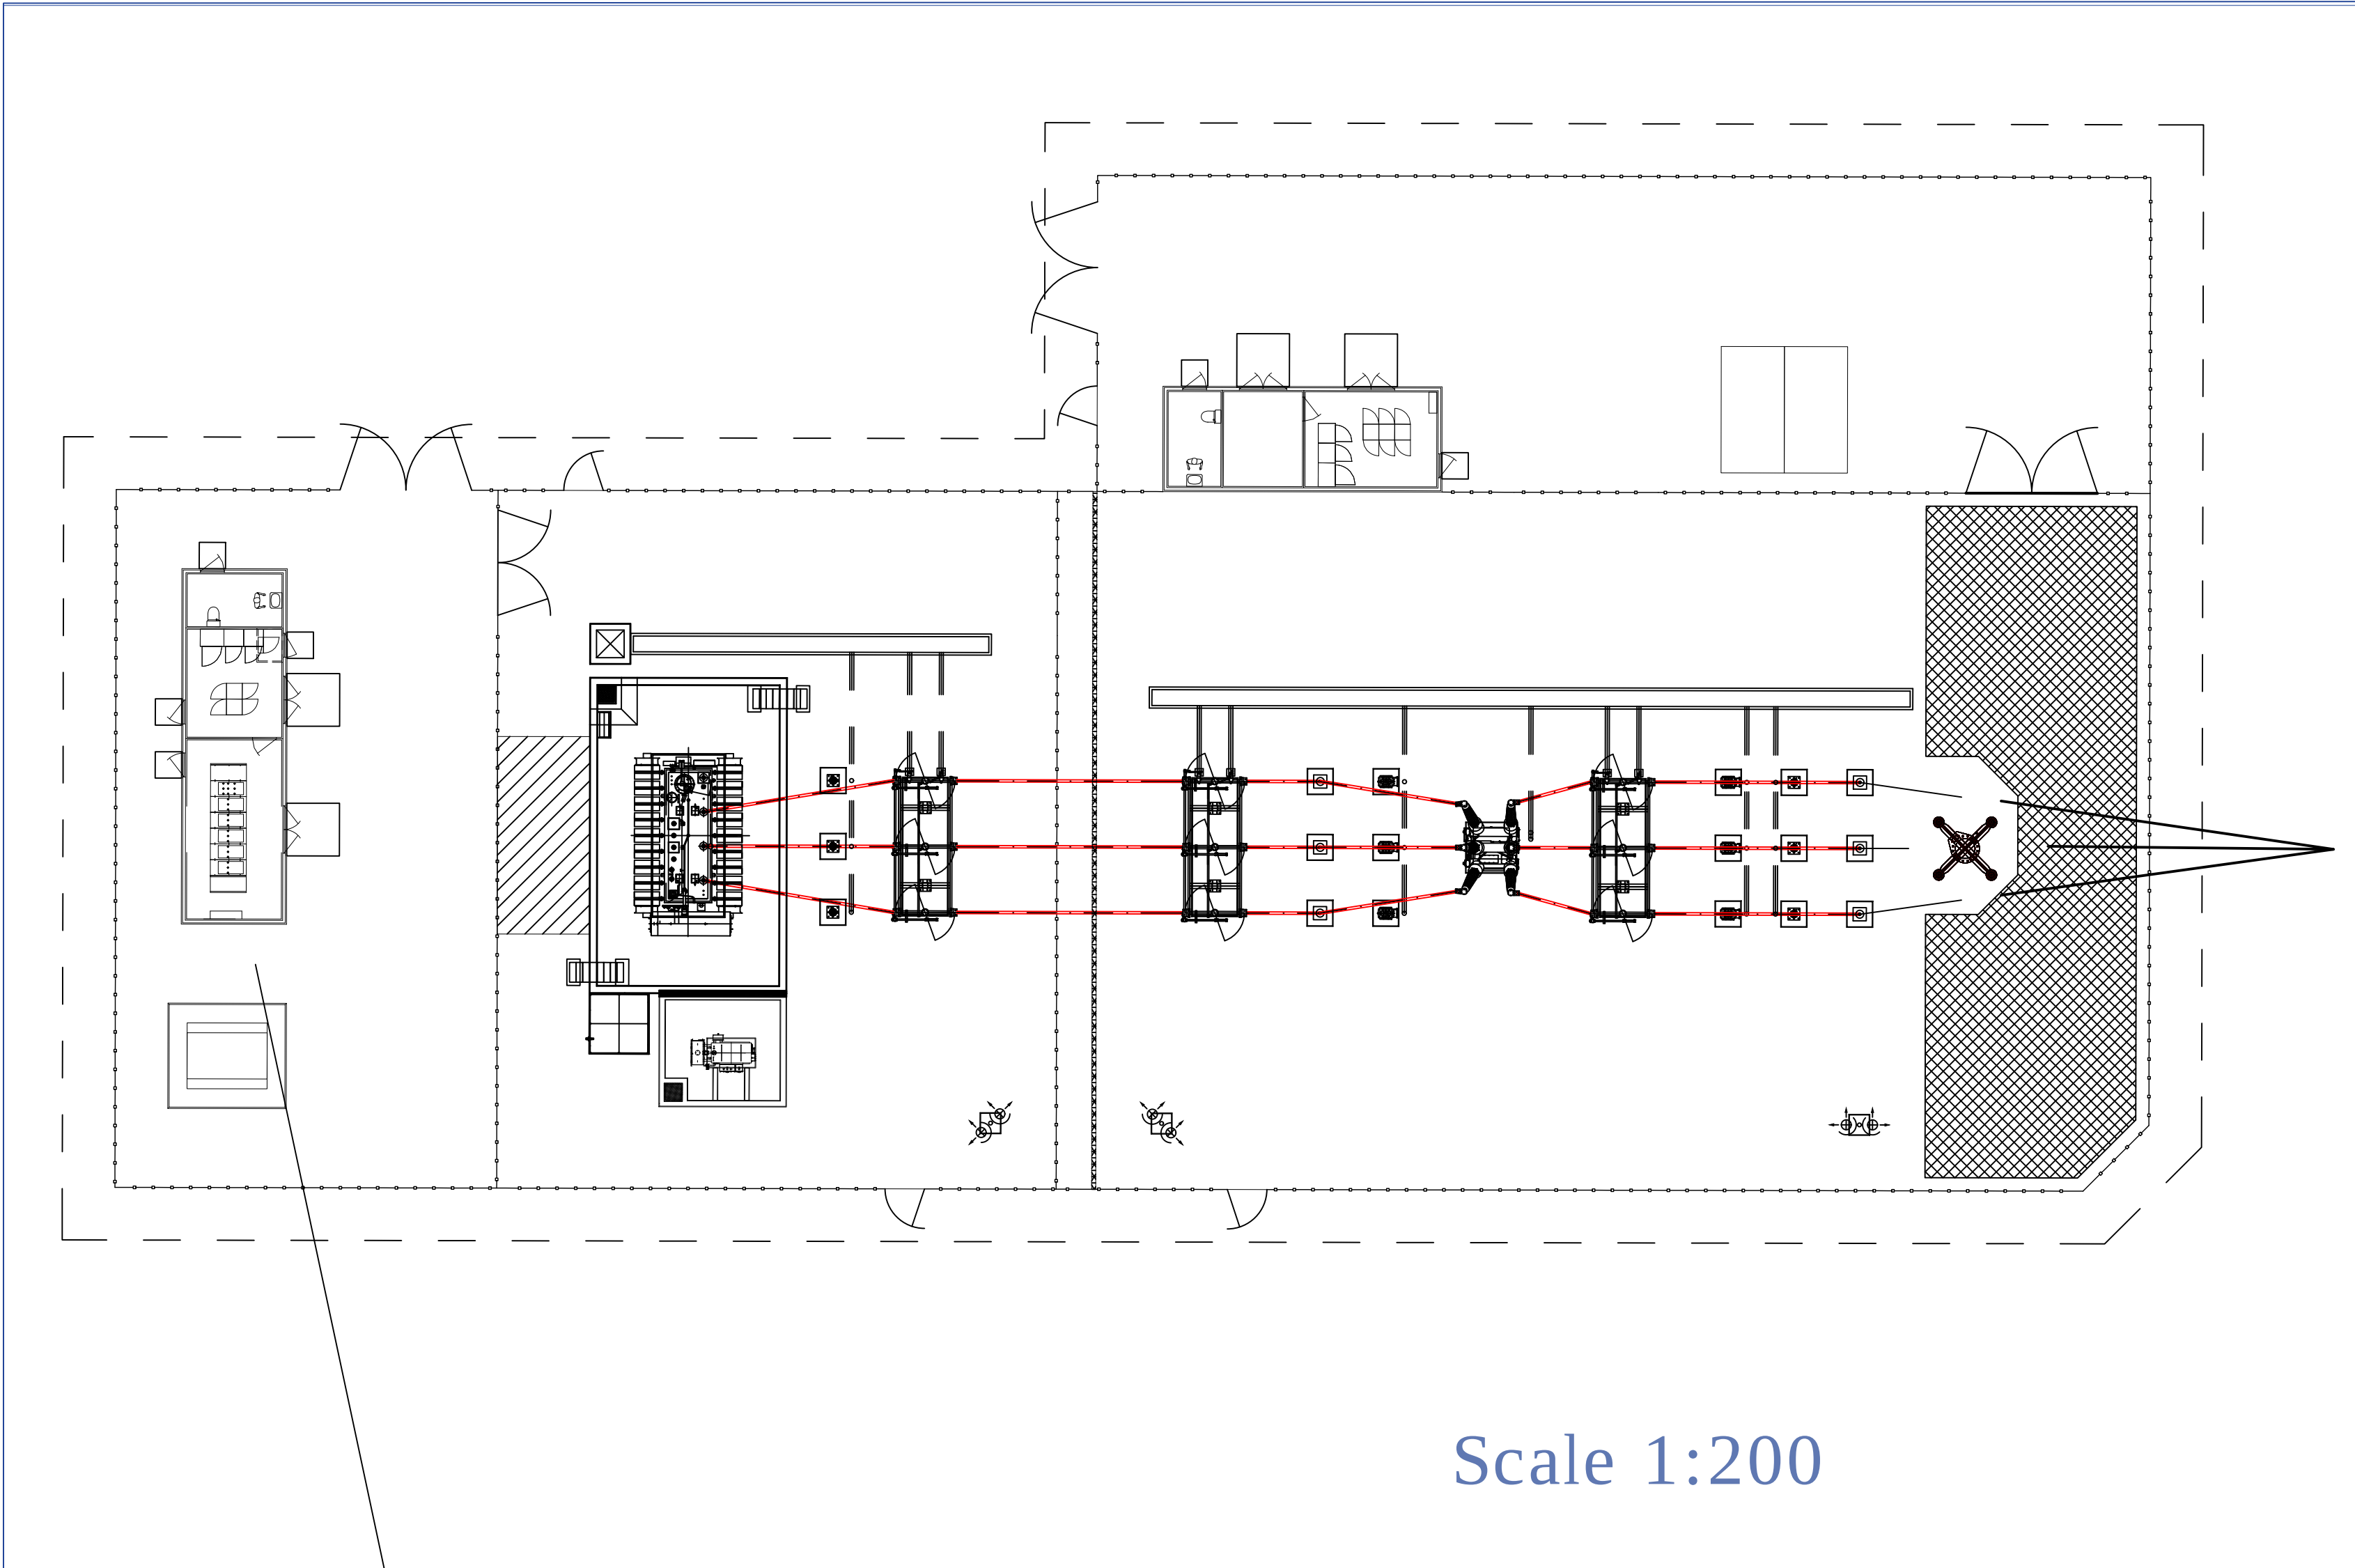

Scale 1:200

Client Switch House

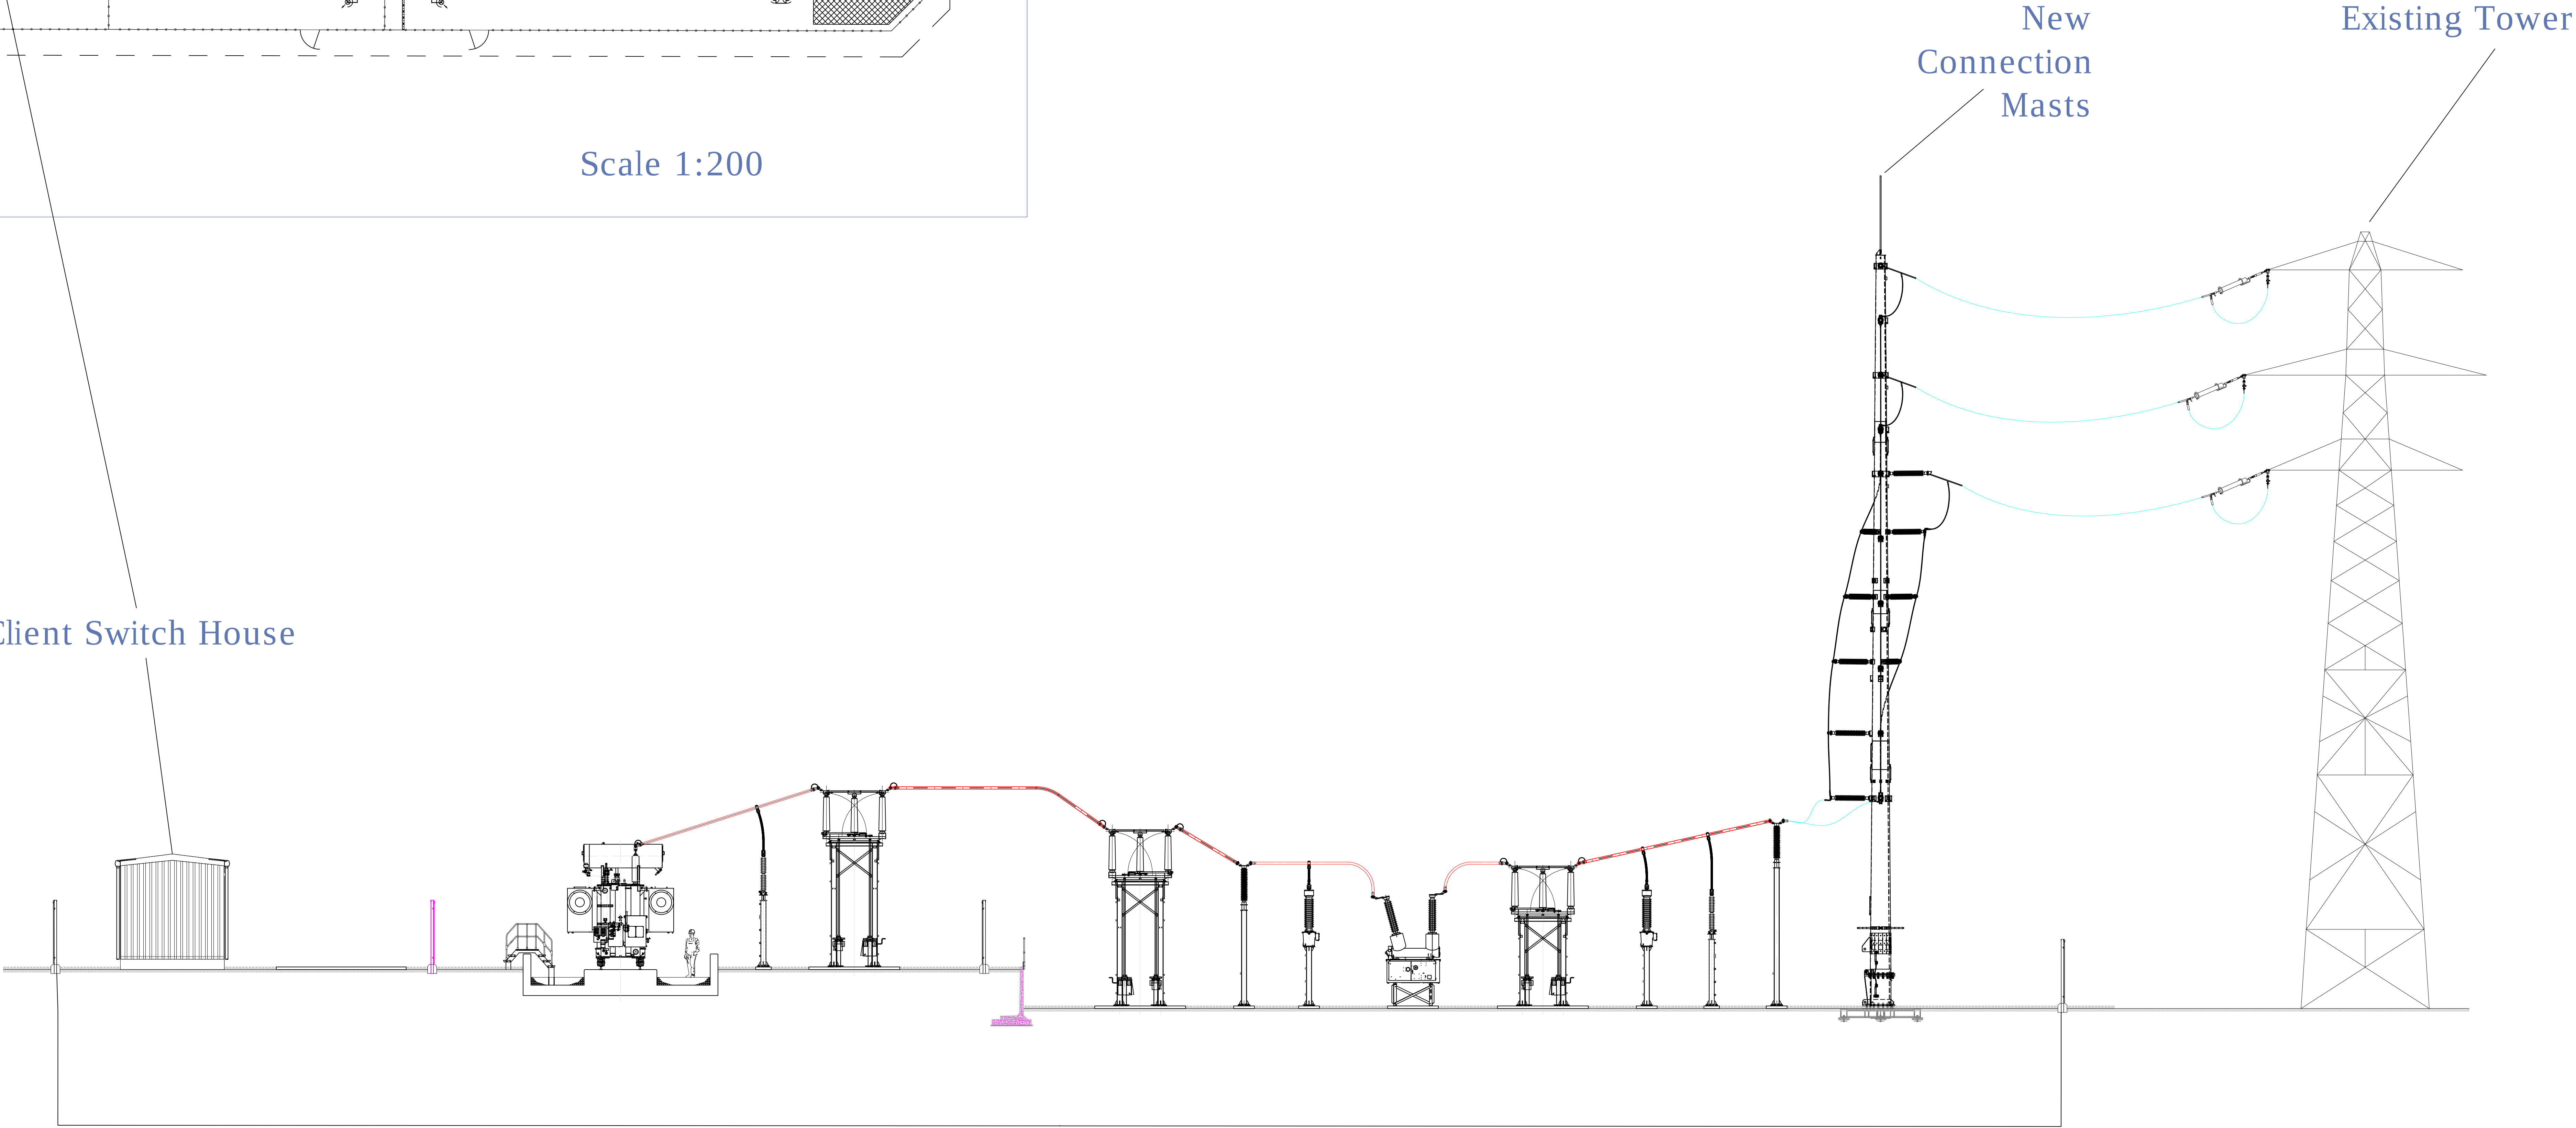

New Substation Compound