


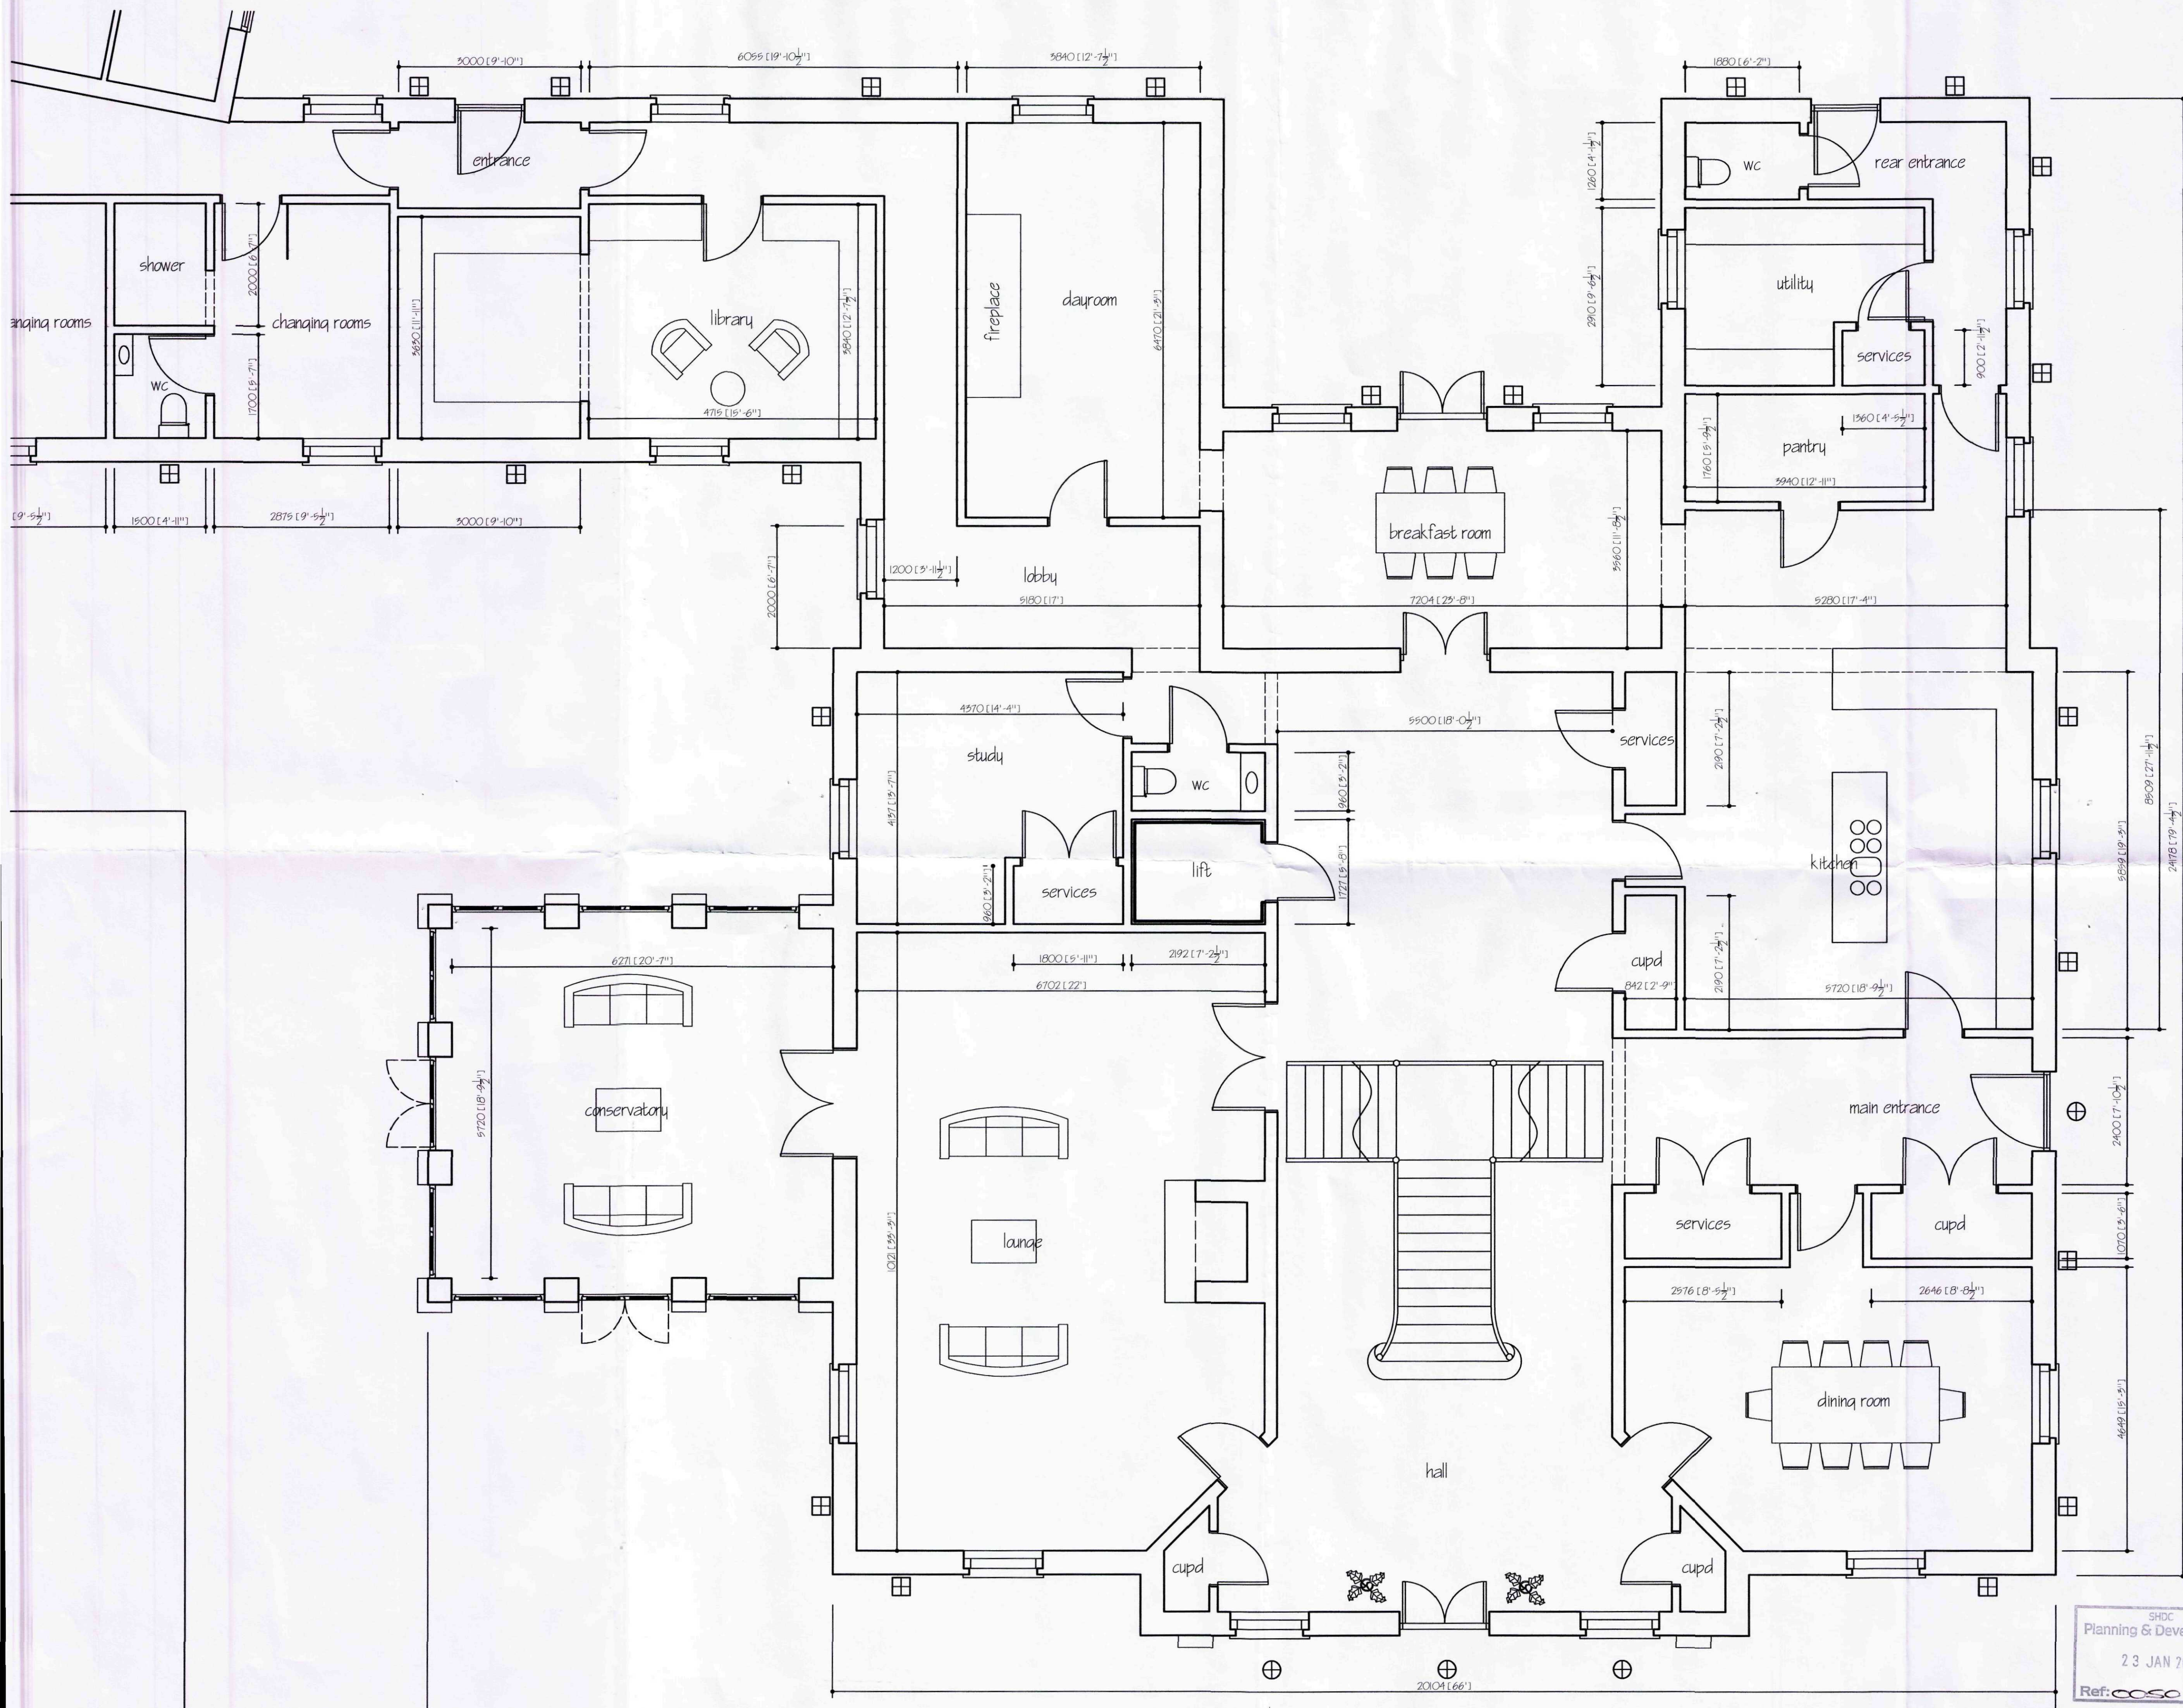

Position of external uplights
2000mm up from terrace.

Position of external flush lights
under porticos

ref.	revision	date
D	LIGHTING SCHEME APPROVED	JAN 12
C	CLIENTS AMENDMENTS	DEC 11
B	BUILDING REG AMEND	JULY 2010
A	OFFICE ALTS	AUG 2010

G. R. MERCHANT LTD.
I. ENG AMICE FIWO
**ARCHITECTURAL, STRUCTURAL
 AND LAND DRAINAGE
 CONSULTANTS**
 4 Wrights Mews
 12A Park Road, Holbeach,
 Spalding, Lincs. PE12 7EE
 Tel: 01406 490800
 Fax: 01406 425744
 E-Mail: gr.merchant@btconnect.com

Project
 PROPOSED REPLACEMENT DWELLING
 ELM TREE FARM
 MILL DROVE NORTH
 SPALDING Lincs

Client
 MR & MRS P BOWMAN

Drawing
 GROUND FLOOR PLAN 2

Job Ref.
 2100/10

Date
 JUL 2010

Scales
 1/50

DO NOT SCALE FROM THIS DRAWING
 This drawing is copyright and may not be altered, imaged, photographed or used for any other purpose other than that for which it is issued. The Client/Contractor is to check all dimensions on site and report any discrepancies to the Architect. All details shown on this drawing including foundations are based upon typical site conditions related to the area. No responsibility can be accepted for abnormal conditions which may be discovered during construction unless reported to the Architect so that design amendments may be considered. Site and survey are recommended to be completed by the Client/Contractor prior to construction. This drawing is limited to the information contained and does not purport to contain a full specification of the work. It is issued for the purpose of obtaining Planning / Building Regulation approval. This drawing must not be used as a contract document. The works shall be carried out in accordance with the Building Regulations and any other relevant legislation. The Client/Contractor is advised that should the works need to comply with the Construction Design and Management Regulations as an independent Planning Agent will be required. The works shall comply with all that is shown on the drawing and details that may not specifically be shown but may be reasonably inferred as necessary to carry out the works shall be deemed to be included. It is the Client/Contractor's responsibility to be aware of the Party Wall etc. Act 1996, when building in close proximity to adjoining neighbours boundaries.

SHDC
 Planning & Development
 23 JAN 2012
 Ref: 0050-12