




Walls: Brown/ grey mult brick. Vertical cladding in dark brown/ grey.
Roof: Dark grey cement tiles to match existing.
Rain water goods: Dark Grey PVC RWP.
Fascias: White PVC to match existing.
Window and Doors: Dark Grey Windows frames.

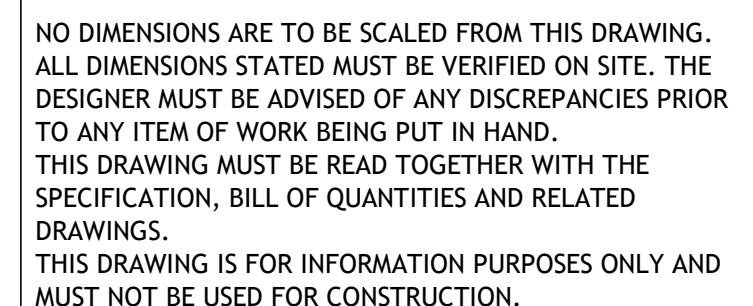

DRAWING NUMBER	REV
1026 P603	