

REV	DATE	NOTES
A	14/02/24	Finish Floor Levels amended. Site Section added.

MATERIALS



FACING BRICKWORK: TBS TRADITIONAL
BRICK & STONE, AUDLEY ANTIQUE




IMITATION SLATE ROOF TILES


BRICKWORK BELOW DPC LEVEL
TO BE, DARK GREY ENGINEERING

WINDOWS; GREY U-PVC
STYLE AS INDICATED ON DRAWINGS


BLACK PVC-U RAINWATER GOODS

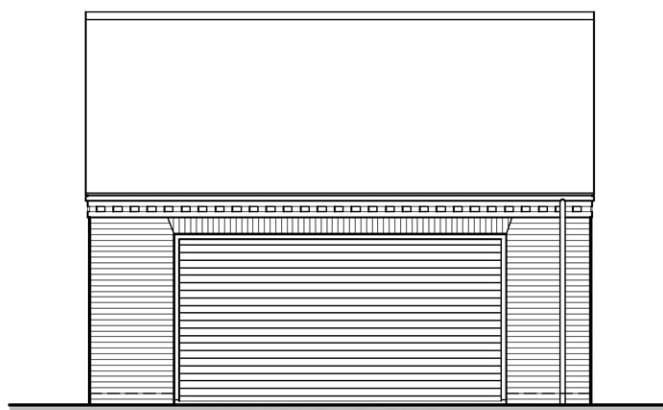


Front Elevation

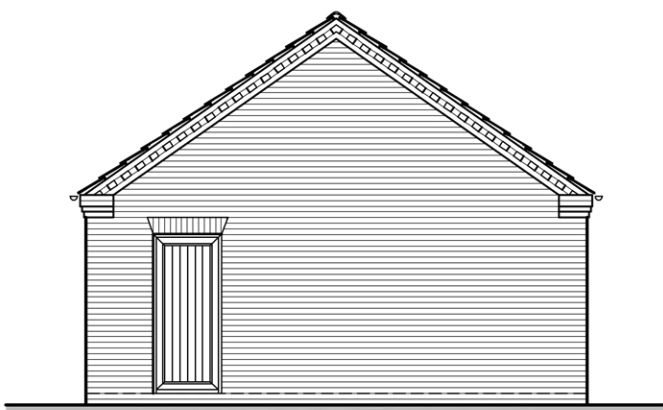


Side Elevation

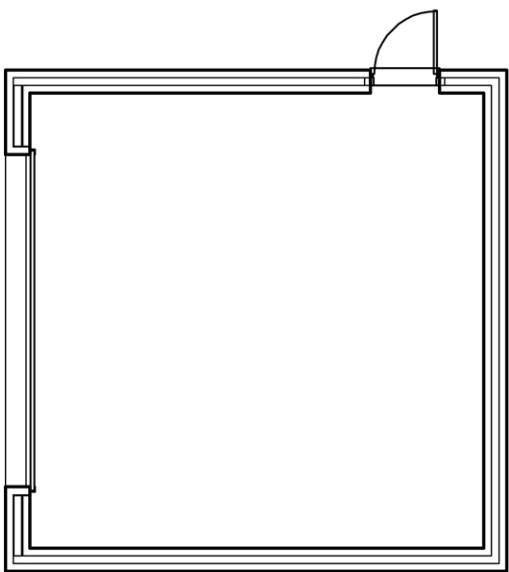


Garage Floor Plan

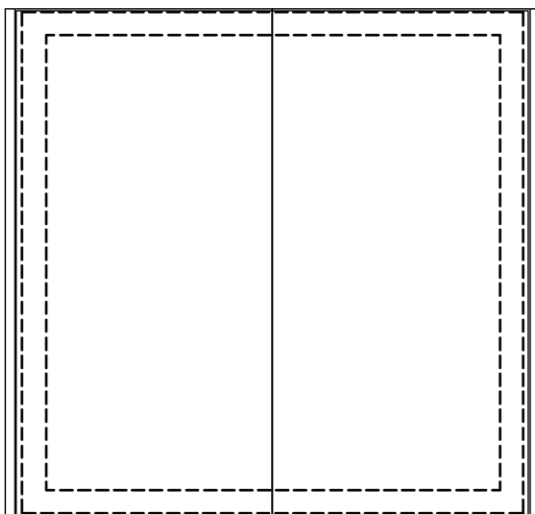

Roof Plan

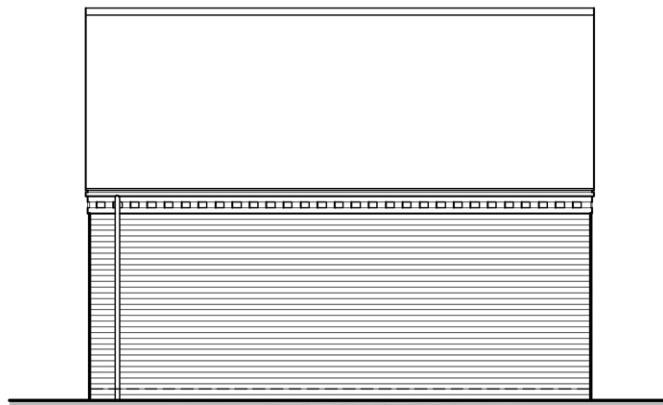

Rear Elevation

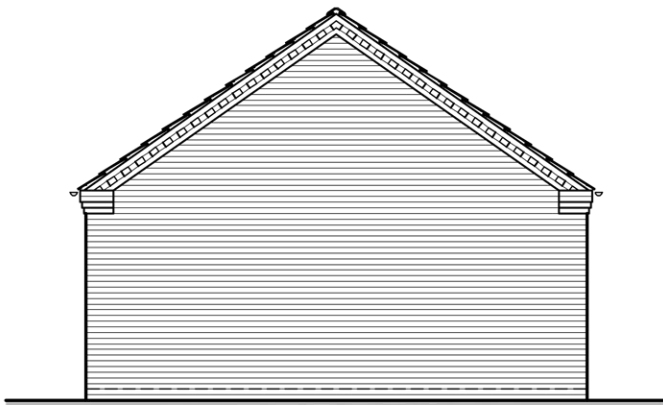


Side Elevation




Front Elevation



Side Elevation

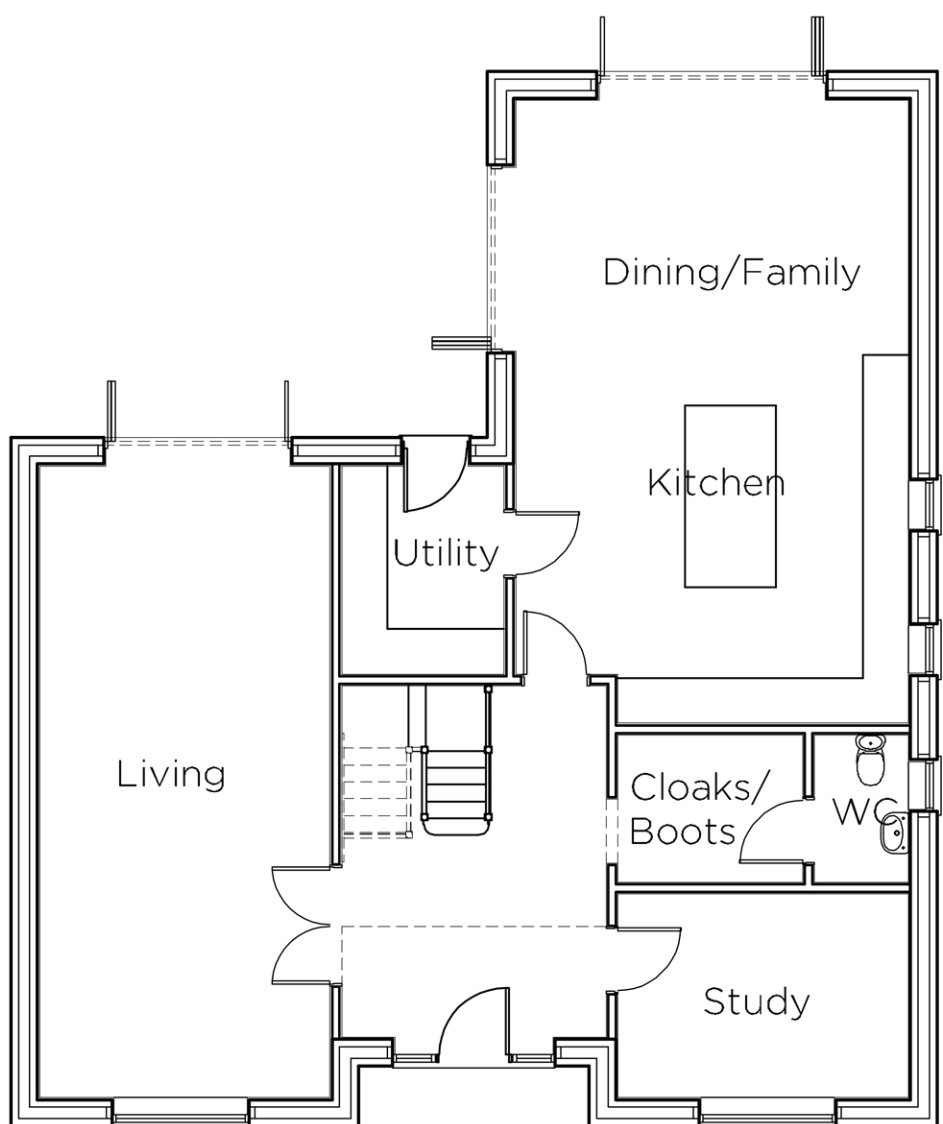

Ground Floor

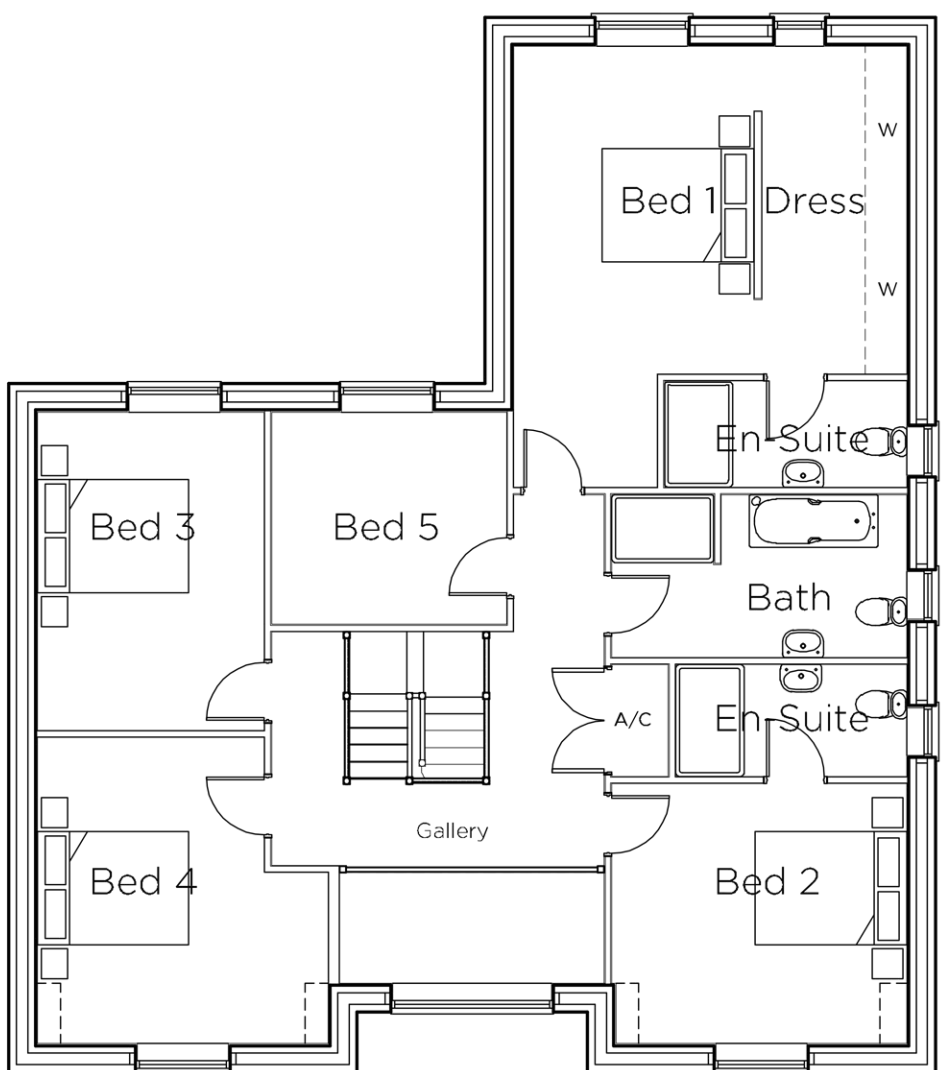

First Floor



Rear Elevation



Side Elevation



seven22
ARCHITECTURE LTD

22 SHORE VIEW, PETERBOROUGH
CAMBRIDGESHIRE, PE7 8FS
E:info@seven22.co.uk - T:07799 585277

PROJECT
RESIDENTIAL DEVELOPMENT
LAND TO REAR OF
68 STONEGATE
COWBIT
LINCOLNSHIRE

CLIENT
CODA BUILDERS LIMITED

TITLE
PROPOSED FLOOR PLANS & ELEVATIONS
PLOT 2

DRAWING No.
074 P04

SCALE
1:100 @ A1 - 1:200 @ A3

DATE
FEB 2023

REV
A