


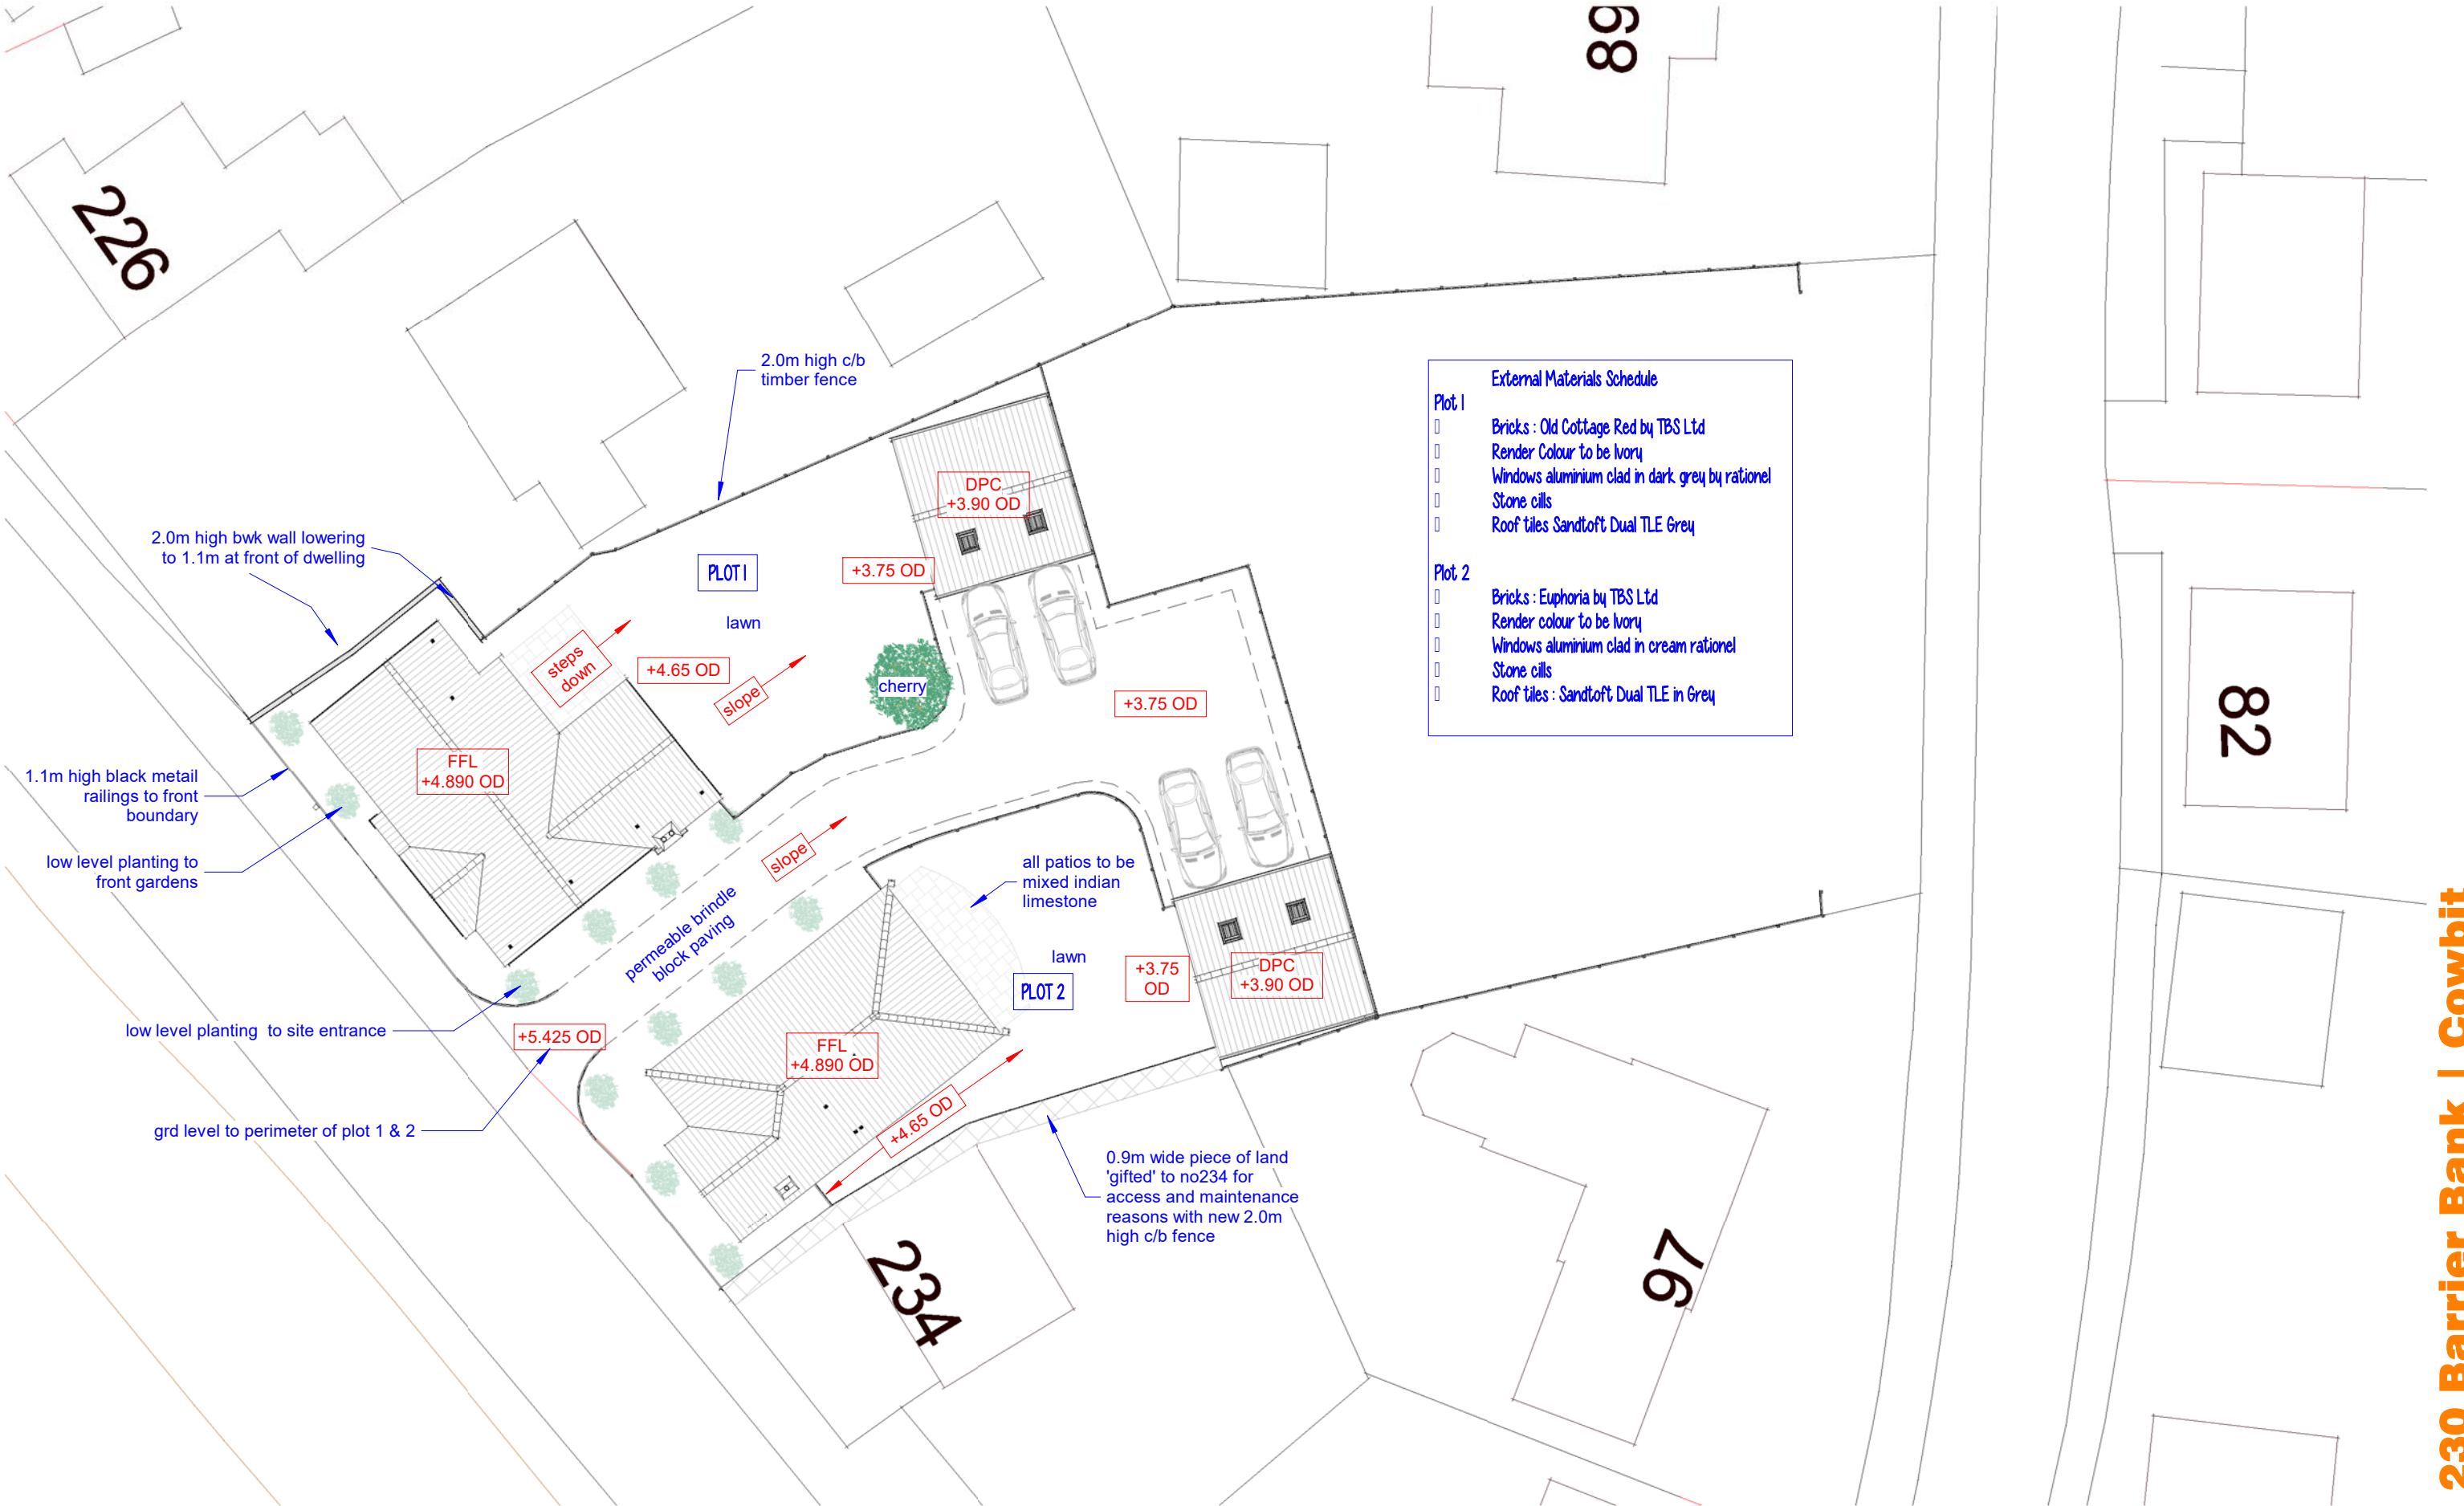

Block Plan - Barrier Bank

