



Schedule 06 - Windows		
Mark	Width	Height
W1	10025	12000
W2	10025	12000
W3	10025	12000
W4	6850	15000
W5	6850	15000
W6	4600	10500
W7	10025	12000
W8	10025	12000
W9	10025	10500
W10	10025	12000
W11	6850	10500
W12	18100	13500
W13	12475	12000
W14	10025	10500
W15	4600	10500
Grand total: 15		




Elevation 01 - Front
1 : 100

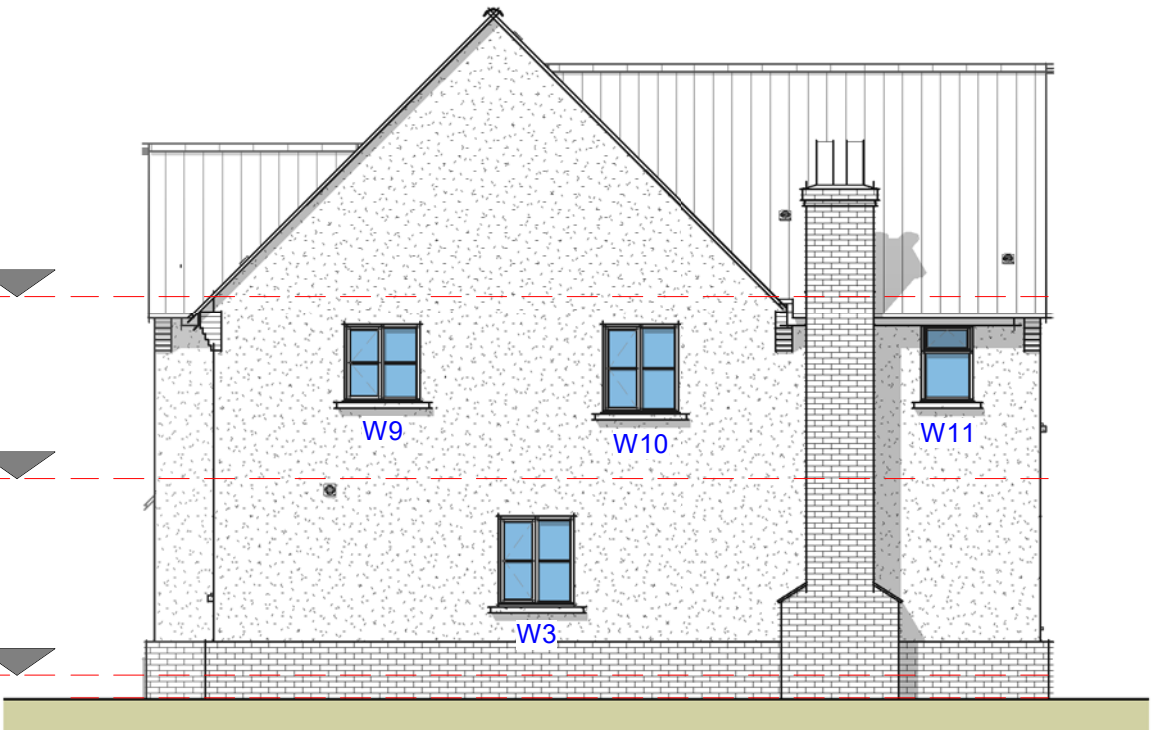

Elevation 02 - Right
1 : 100

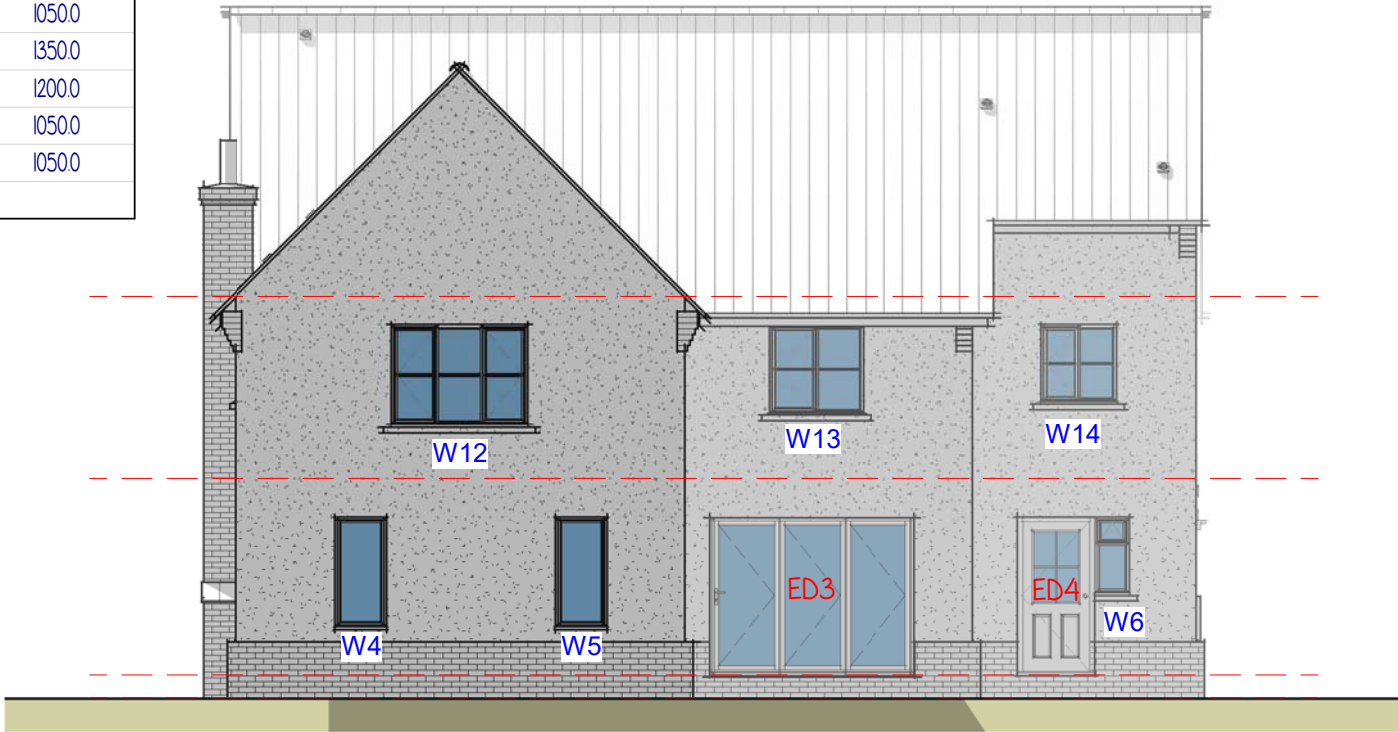

Elevation 03 - Rear
1 : 100

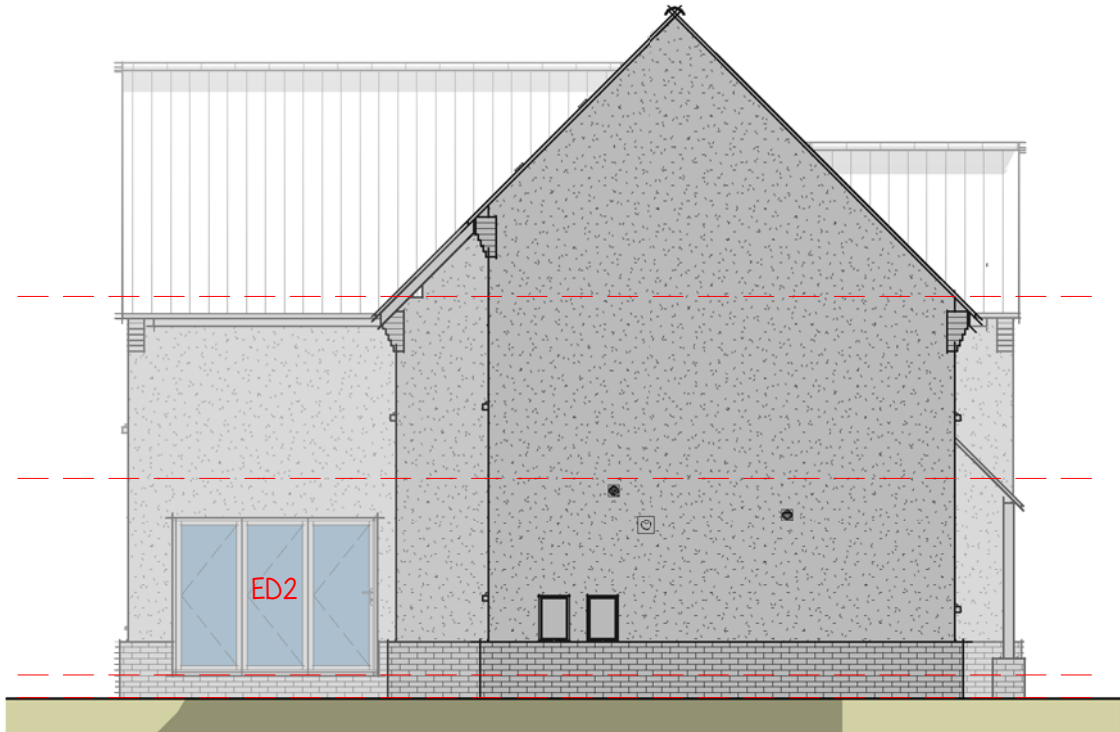

Elevation 04 - Left
1 : 100