


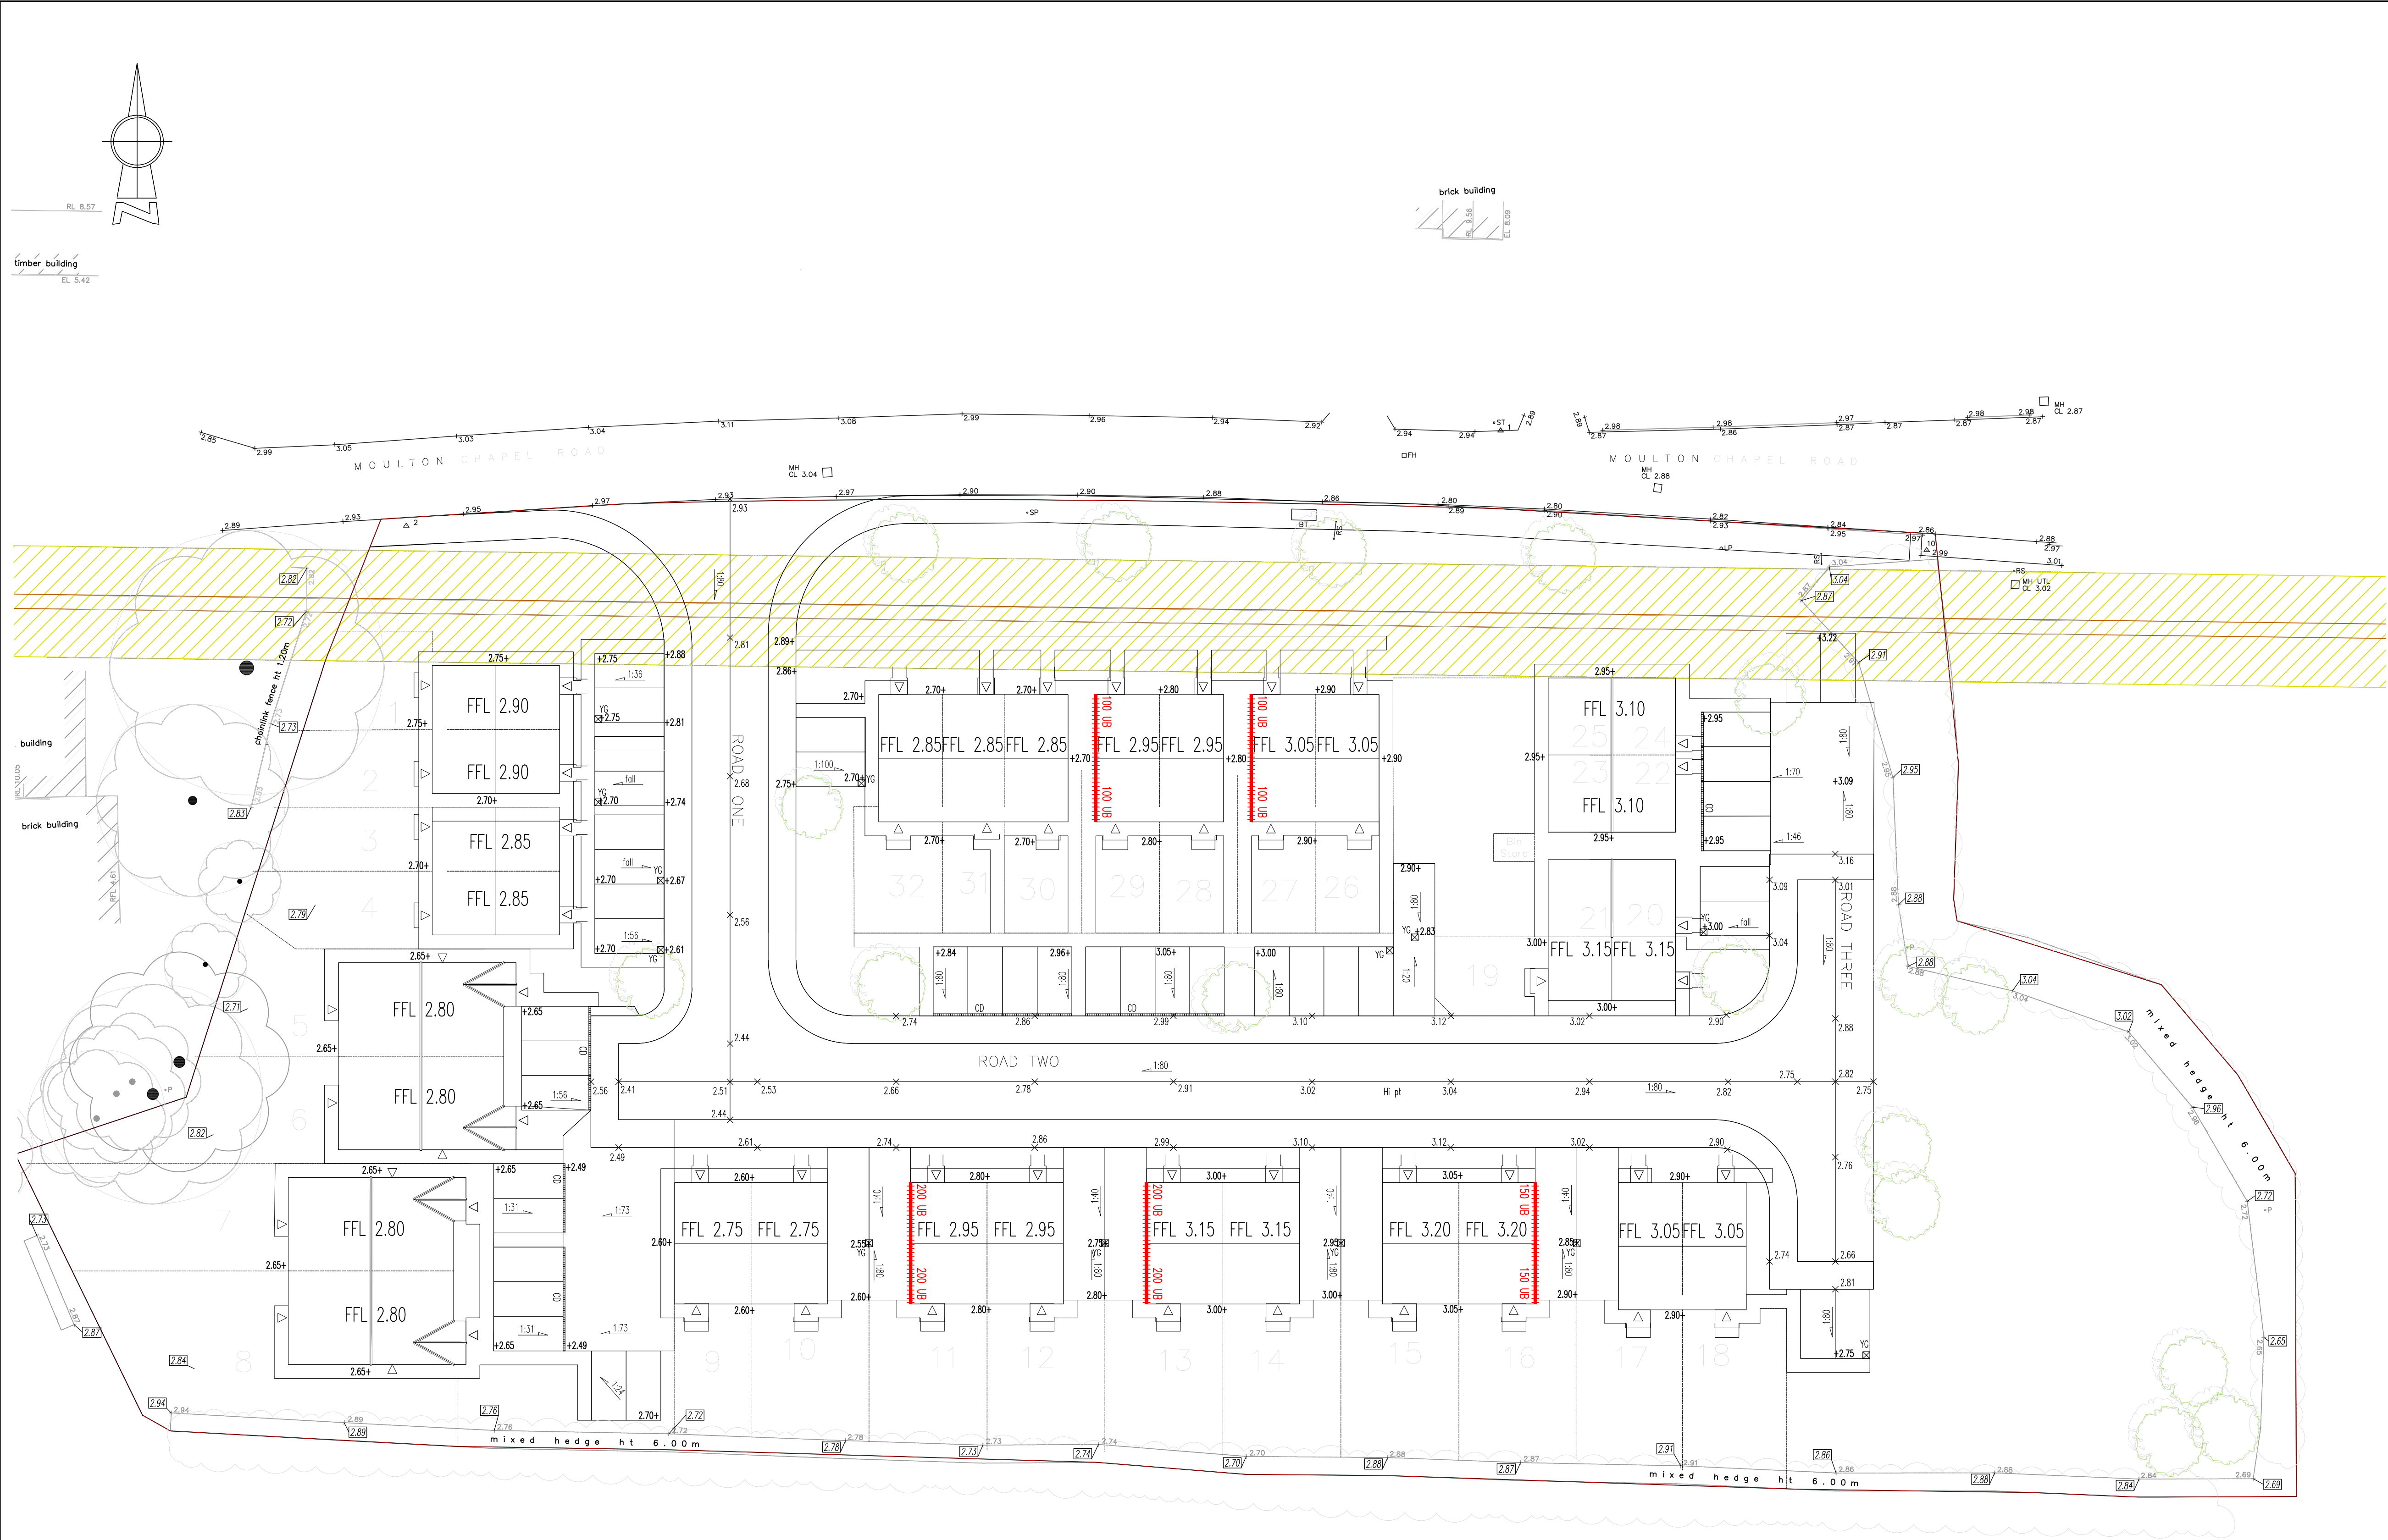

N

O

T

E

S

K

E

Y

FFL 0.00

Finished floor level

+ 0.00

Proposed ground level

FOE

Flag on edge

GB

Fence with concrete gravel board

RW

Retaining wall

HWRW

Highway Retaining Wall

Cabion Retaining Wall

Extra facing brickwork – underbuild

Approx existing level

Max 1 in 3 batter (unless noted otherwise)

Channel Drain
(min B125 grade cover)

Yard gully

1:12 Ramp (Arrow to low)

Levels/Gradients/Heights may vary to suit working conditions

Where levels to doors are not provided, a level threshold should be provided.

SUBJECT TO THE
APPROVAL OF
ALL RELEVANT
AUTHORITIES

Rev	RF	22.9.19	Issued for Approval	PSC	SAB
By	Date	Revision	Chk	Apvd	

ARP

ARP ASSOCIATES
Chartered Consulting Engineers

Northwest House • 5 & 6 Northwest Business Park • Servia Hill, Leeds • LS6 2QH

0113 245 8498 • 0113 244 3864 • leeds@arpassociates.co.uk • www.arpassociates.co.uk

ARP Associates is a trading division of ARP Geotechnical Ltd, a company registered in England and Wales with company number 3771331, whose registered office is at 5/6 Northwest Business Park, Servia Hill, Leeds LS6 2QH

TITLE

EXTERNAL WORKS LAYOUT

PROJECT

MOULTON CHAPEL ROAD
COWBIT

CLIENT

MINSTER PROPERTY
GROUP LTD

DRAWING STATUS

PRELIMINARY

Scale

1:250 @ A1

Date

FEB 19

Drawn

RF

Chk.

SAB

Drg. No.

1834/02/08

Rev

/