

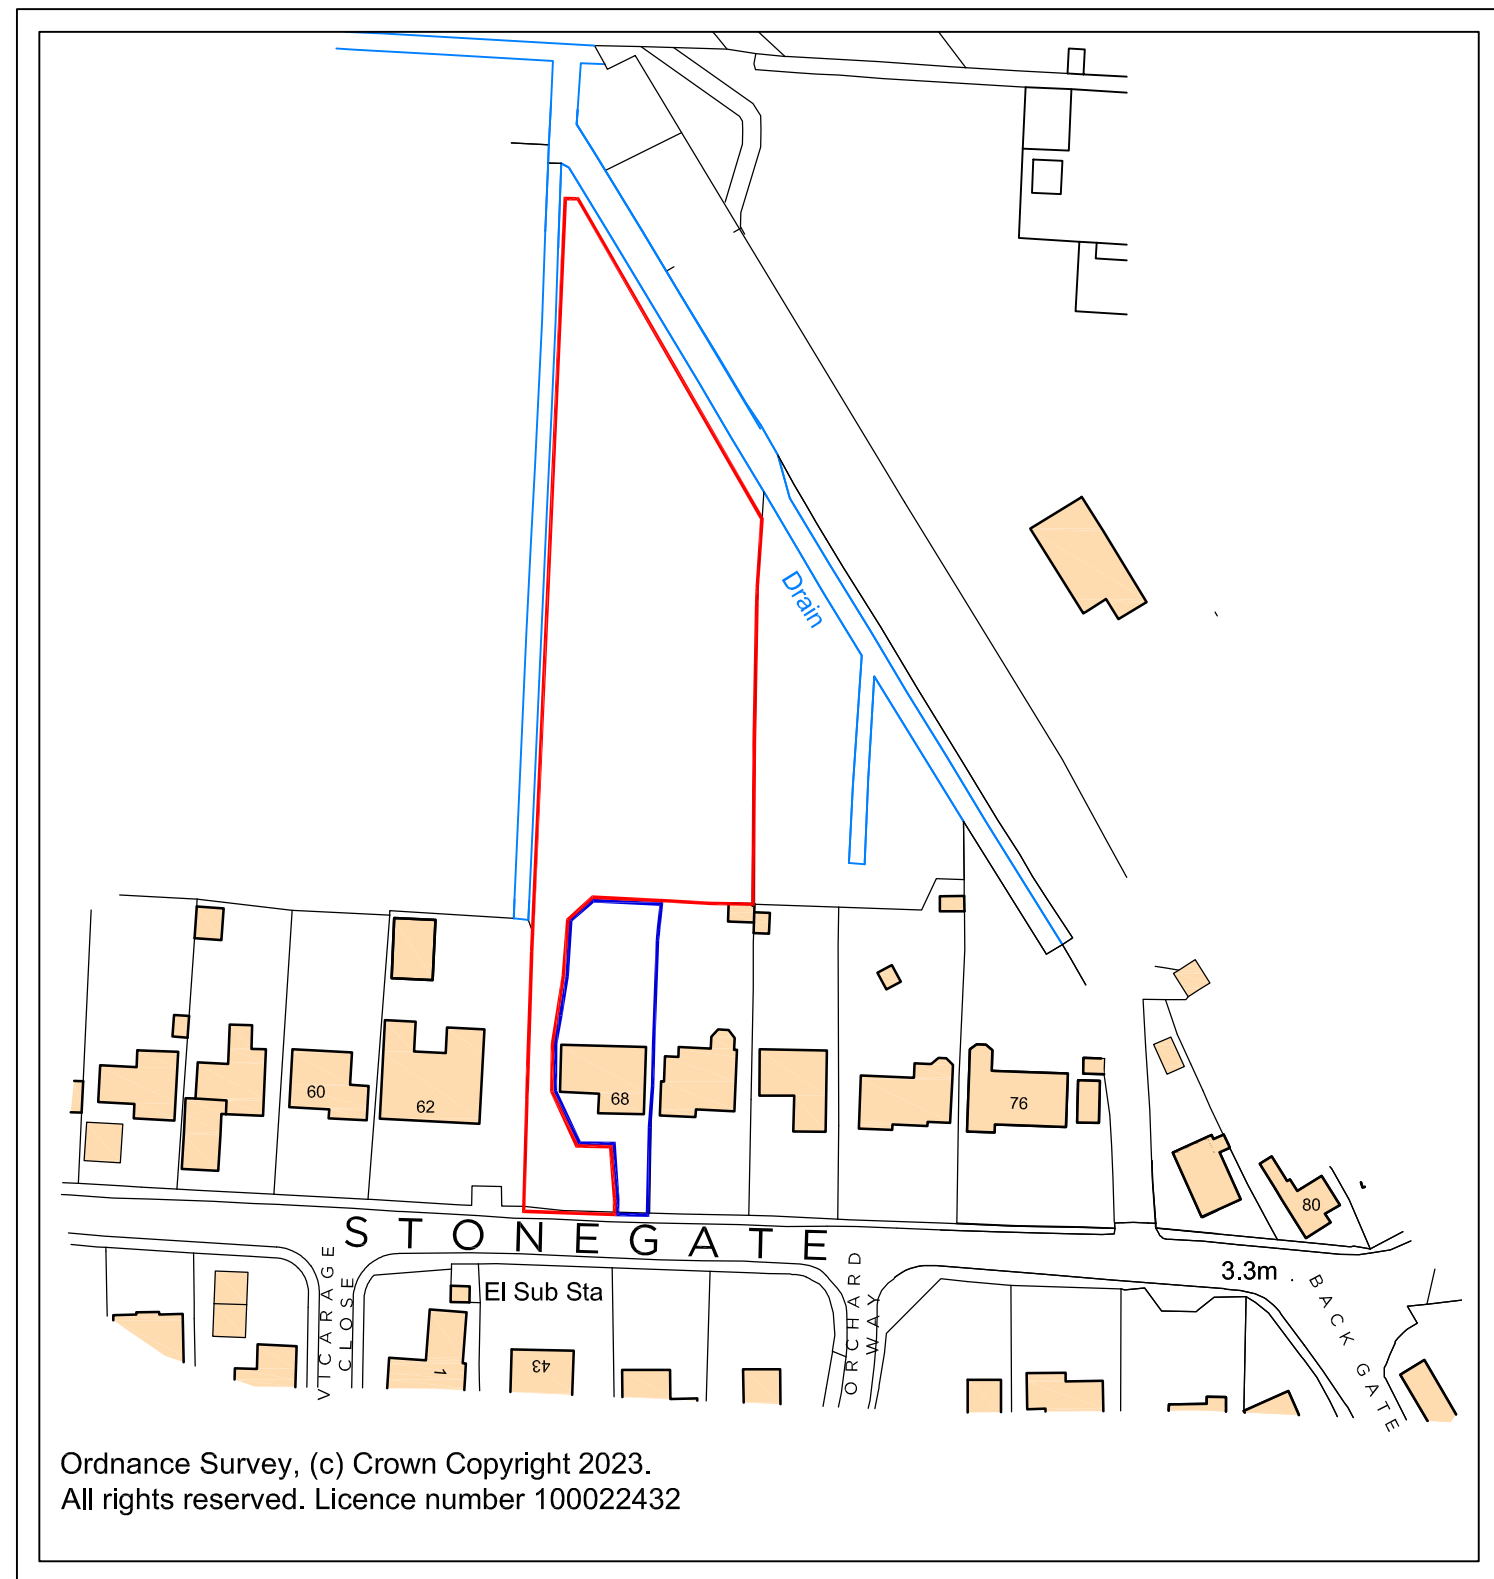
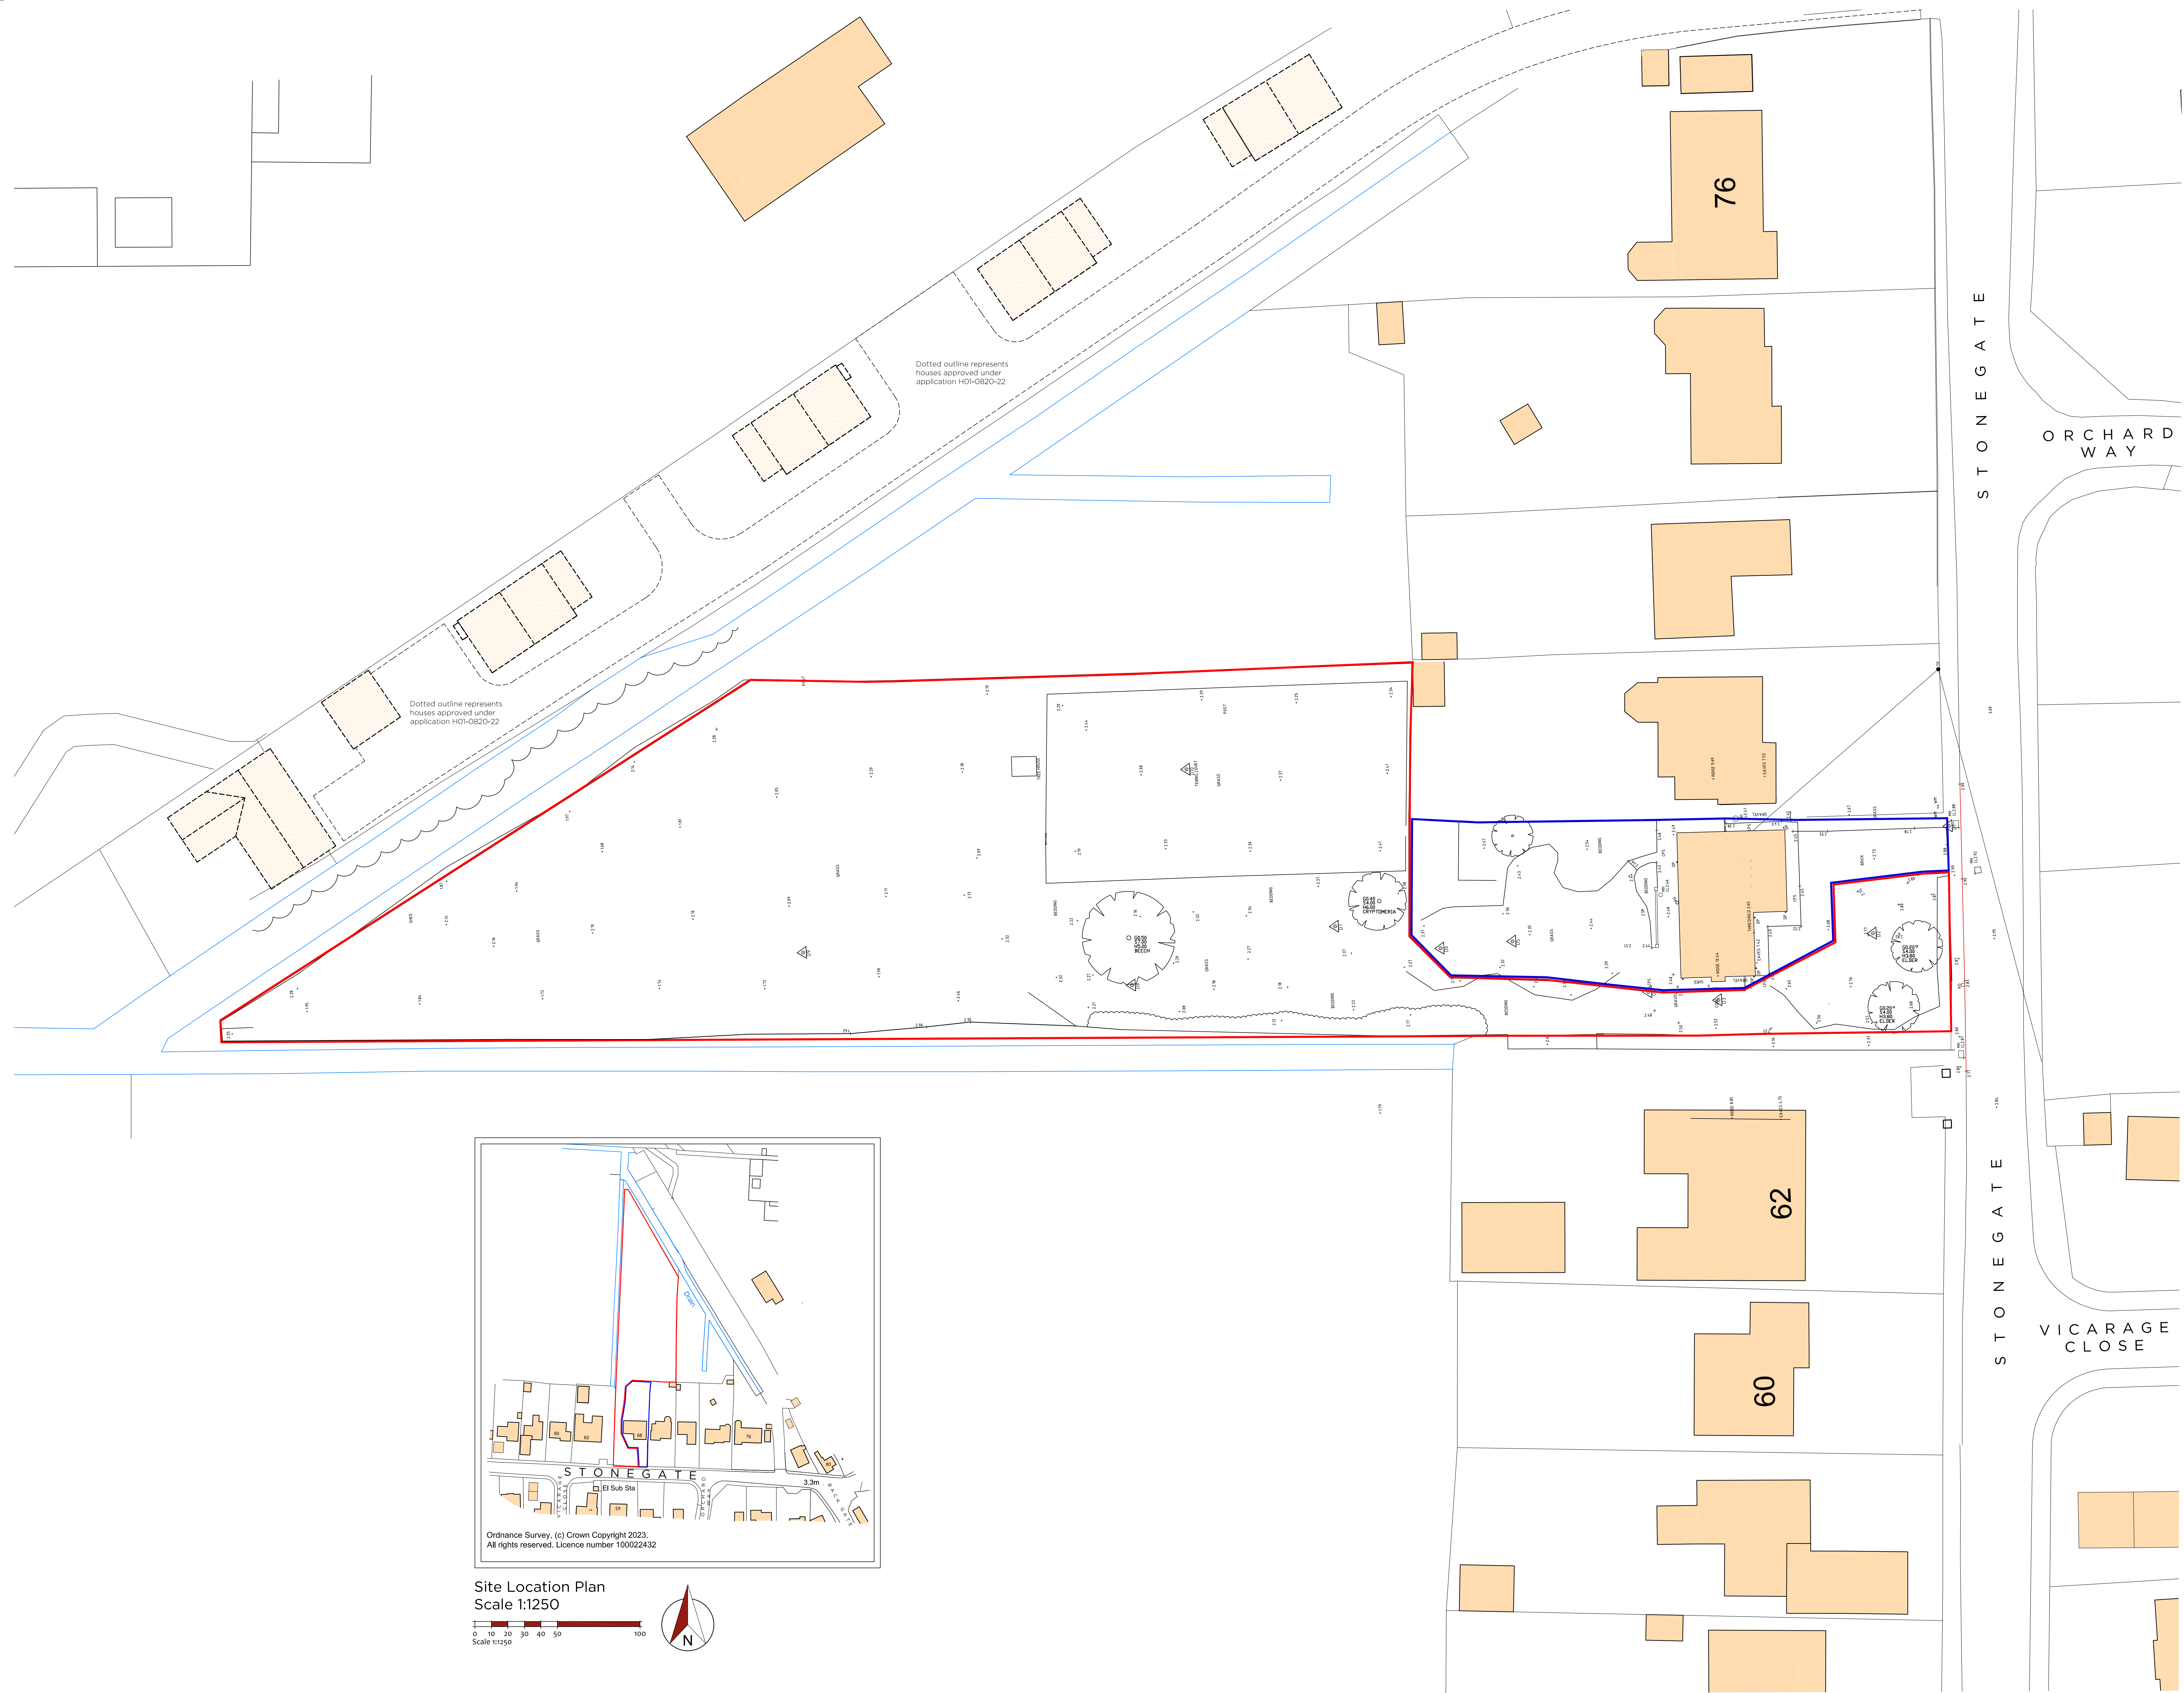
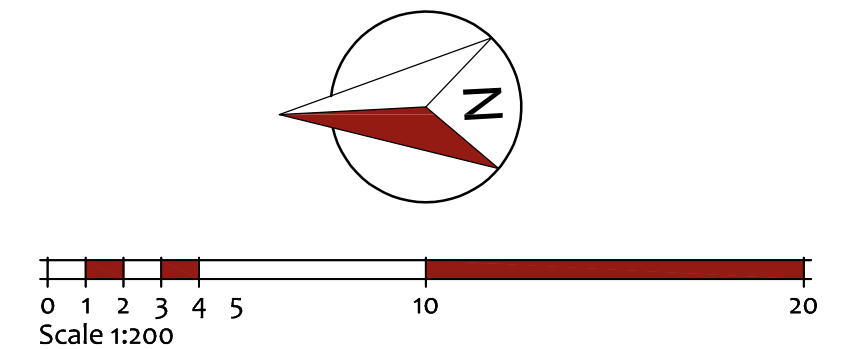


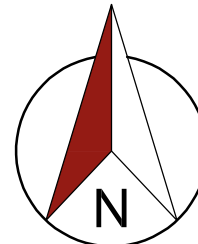

Site Location Plan
Scale 1:1250

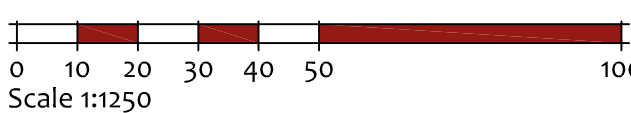

seven22
ARCHITECTURE LTD

22 SHORE VIEW, PETERBOROUGH
CAMBRIDGESHIRE, PE7 8FS
E:info@seven22.co.uk - T:07799 585277

PROJECT
RESIDENTIAL DEVELOPMENT
LAND TO REAR OF
68 STONEGATE
COWBIT
LINCOLNSHIRE

CLIENT
CODA BUILDERS LIMITED

TITLE
SITE LOCATION PLAN & EXISTING SITE SURVEY

DRAWING No.
074 S01

SCALE	DATE	REV
1:1250 & 1:200 @ A0	MARCH 23	