


Technical drawing of the South Elevation of a building. The drawing shows a gabled roof with a pitch of 15.9°. The total width at the base is 4700 units, divided into three sections: 1006, 2680, and 1006. The height of the walls is 2793 units. The roof slope length is 2650 units. The drawing includes labels for various components: Wall 2, KULENGY-25, KULENGP-37, and KULENGV-37. A vertical scale on the left indicates levels from 2 to 20. A horizontal scale at the bottom indicates levels from 100 to 100.

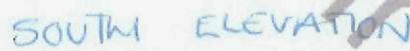

SOUTH ELEVATION