


7

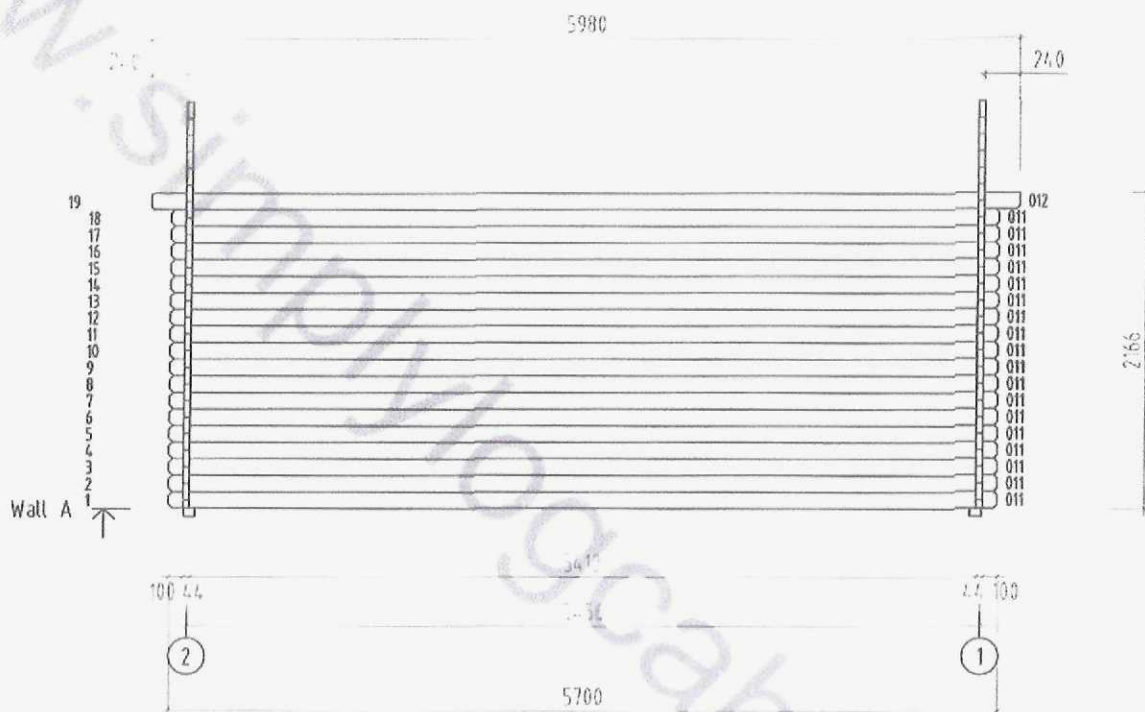

EAST ELEVATION