


③

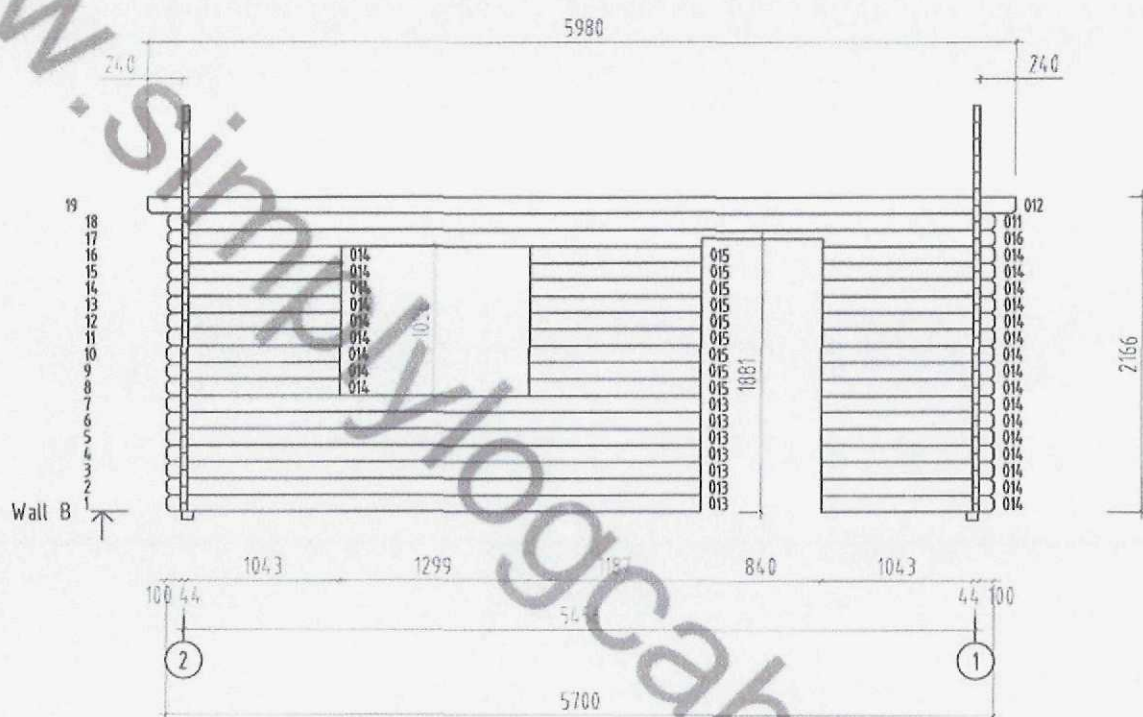

WEST ELEVATION