


VISUAL SCALE 1:75 @ a3

Schedule 08 -Ground Floor Rooms		
Name	Area	Perimeter
Breakfast Area	14.50 m²	15.6 m
Dining Room	9.20 m²	12.2 m
Family Room	14.85 m²	16.4 m
Family Room	26.65 m²	20.9 m
Hall	7.30 m²	11.6 m
Kitchen	15.70 m²	15.9 m
Lounge	17.60 m²	17.8 m
W.C	1.40 m²	4.7 m
Grand total: 8	107.15 m²	114.9 m

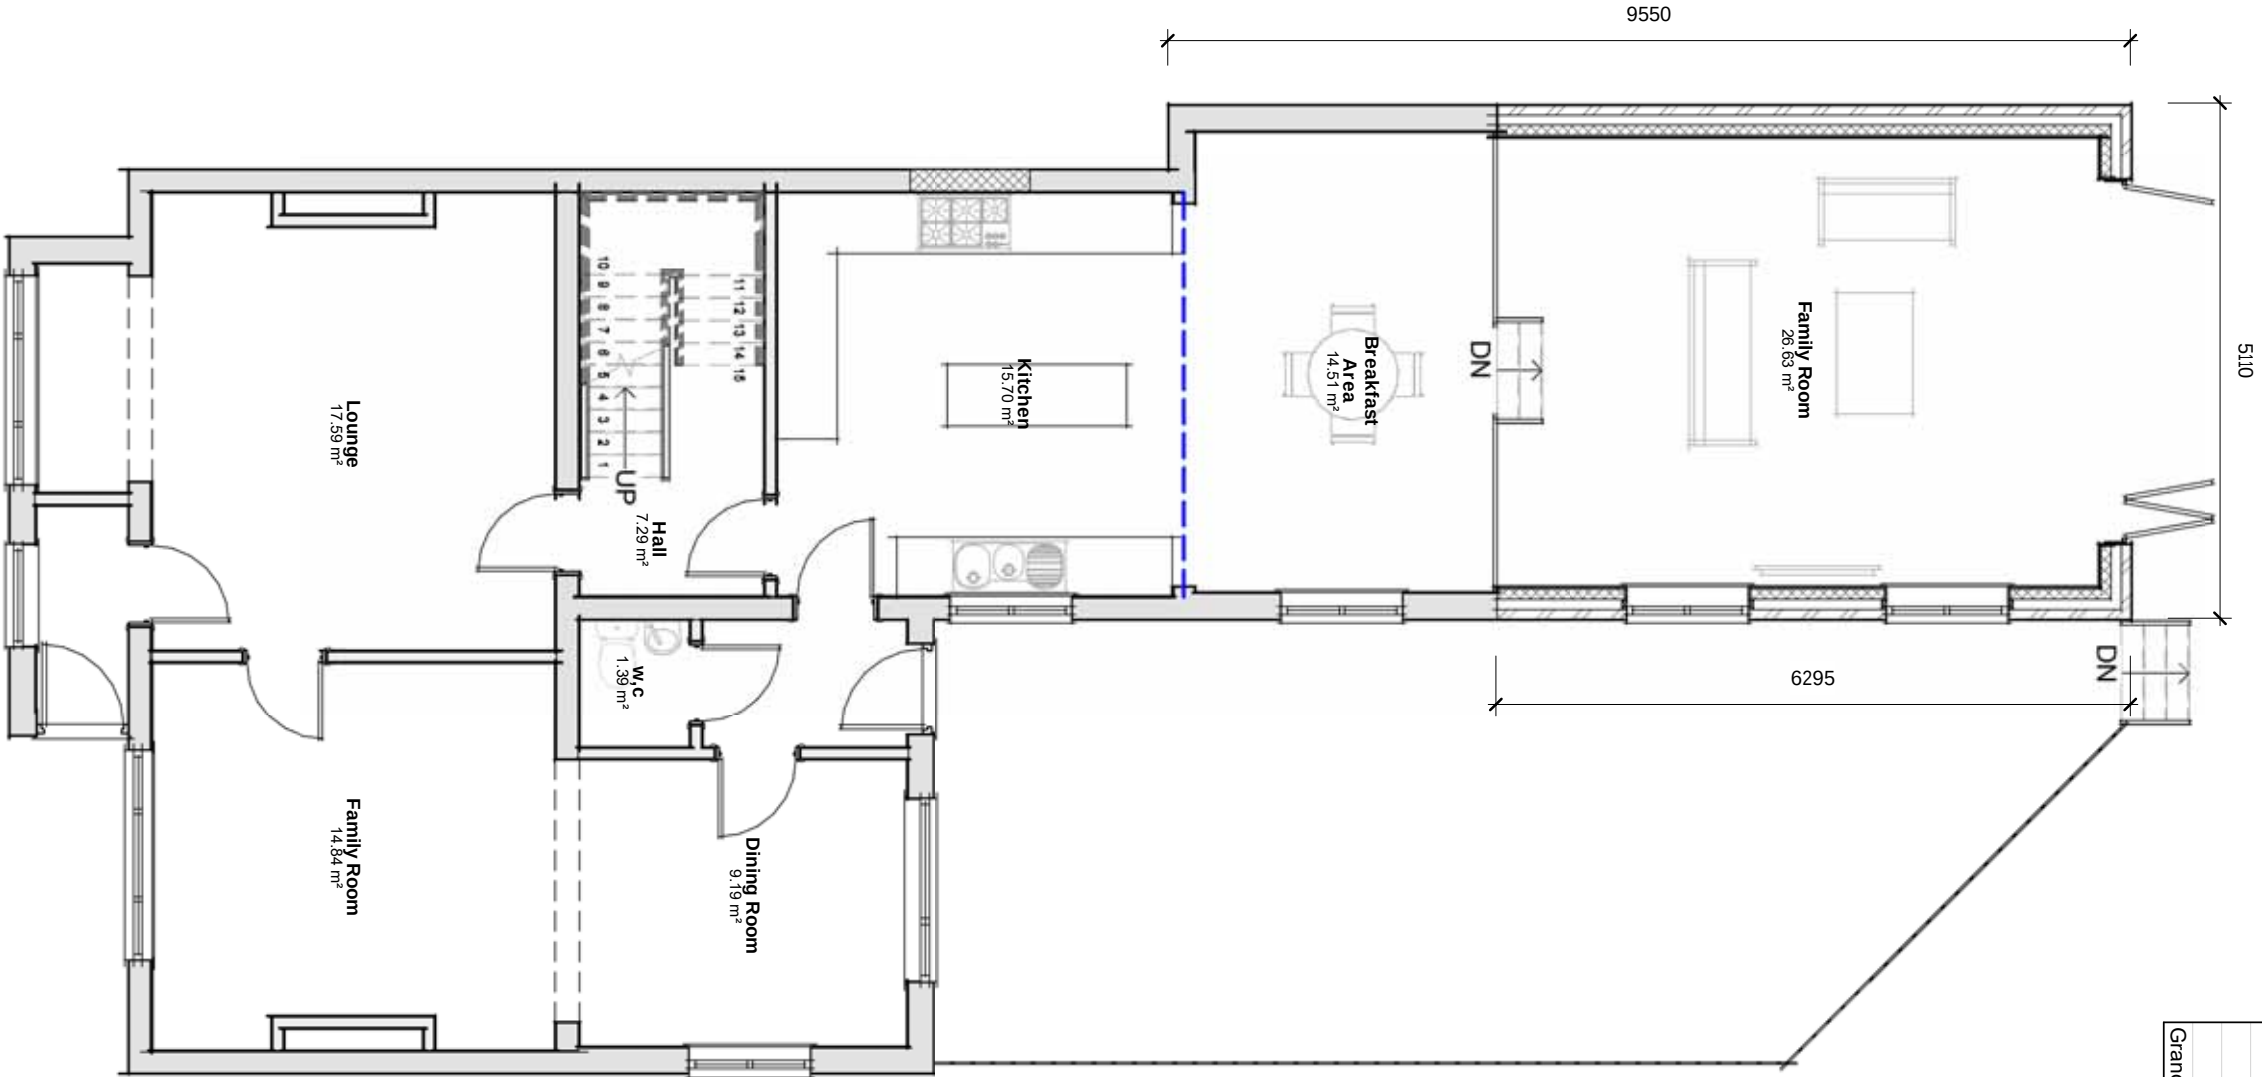

Plan 01 - Ground
1 : 75