


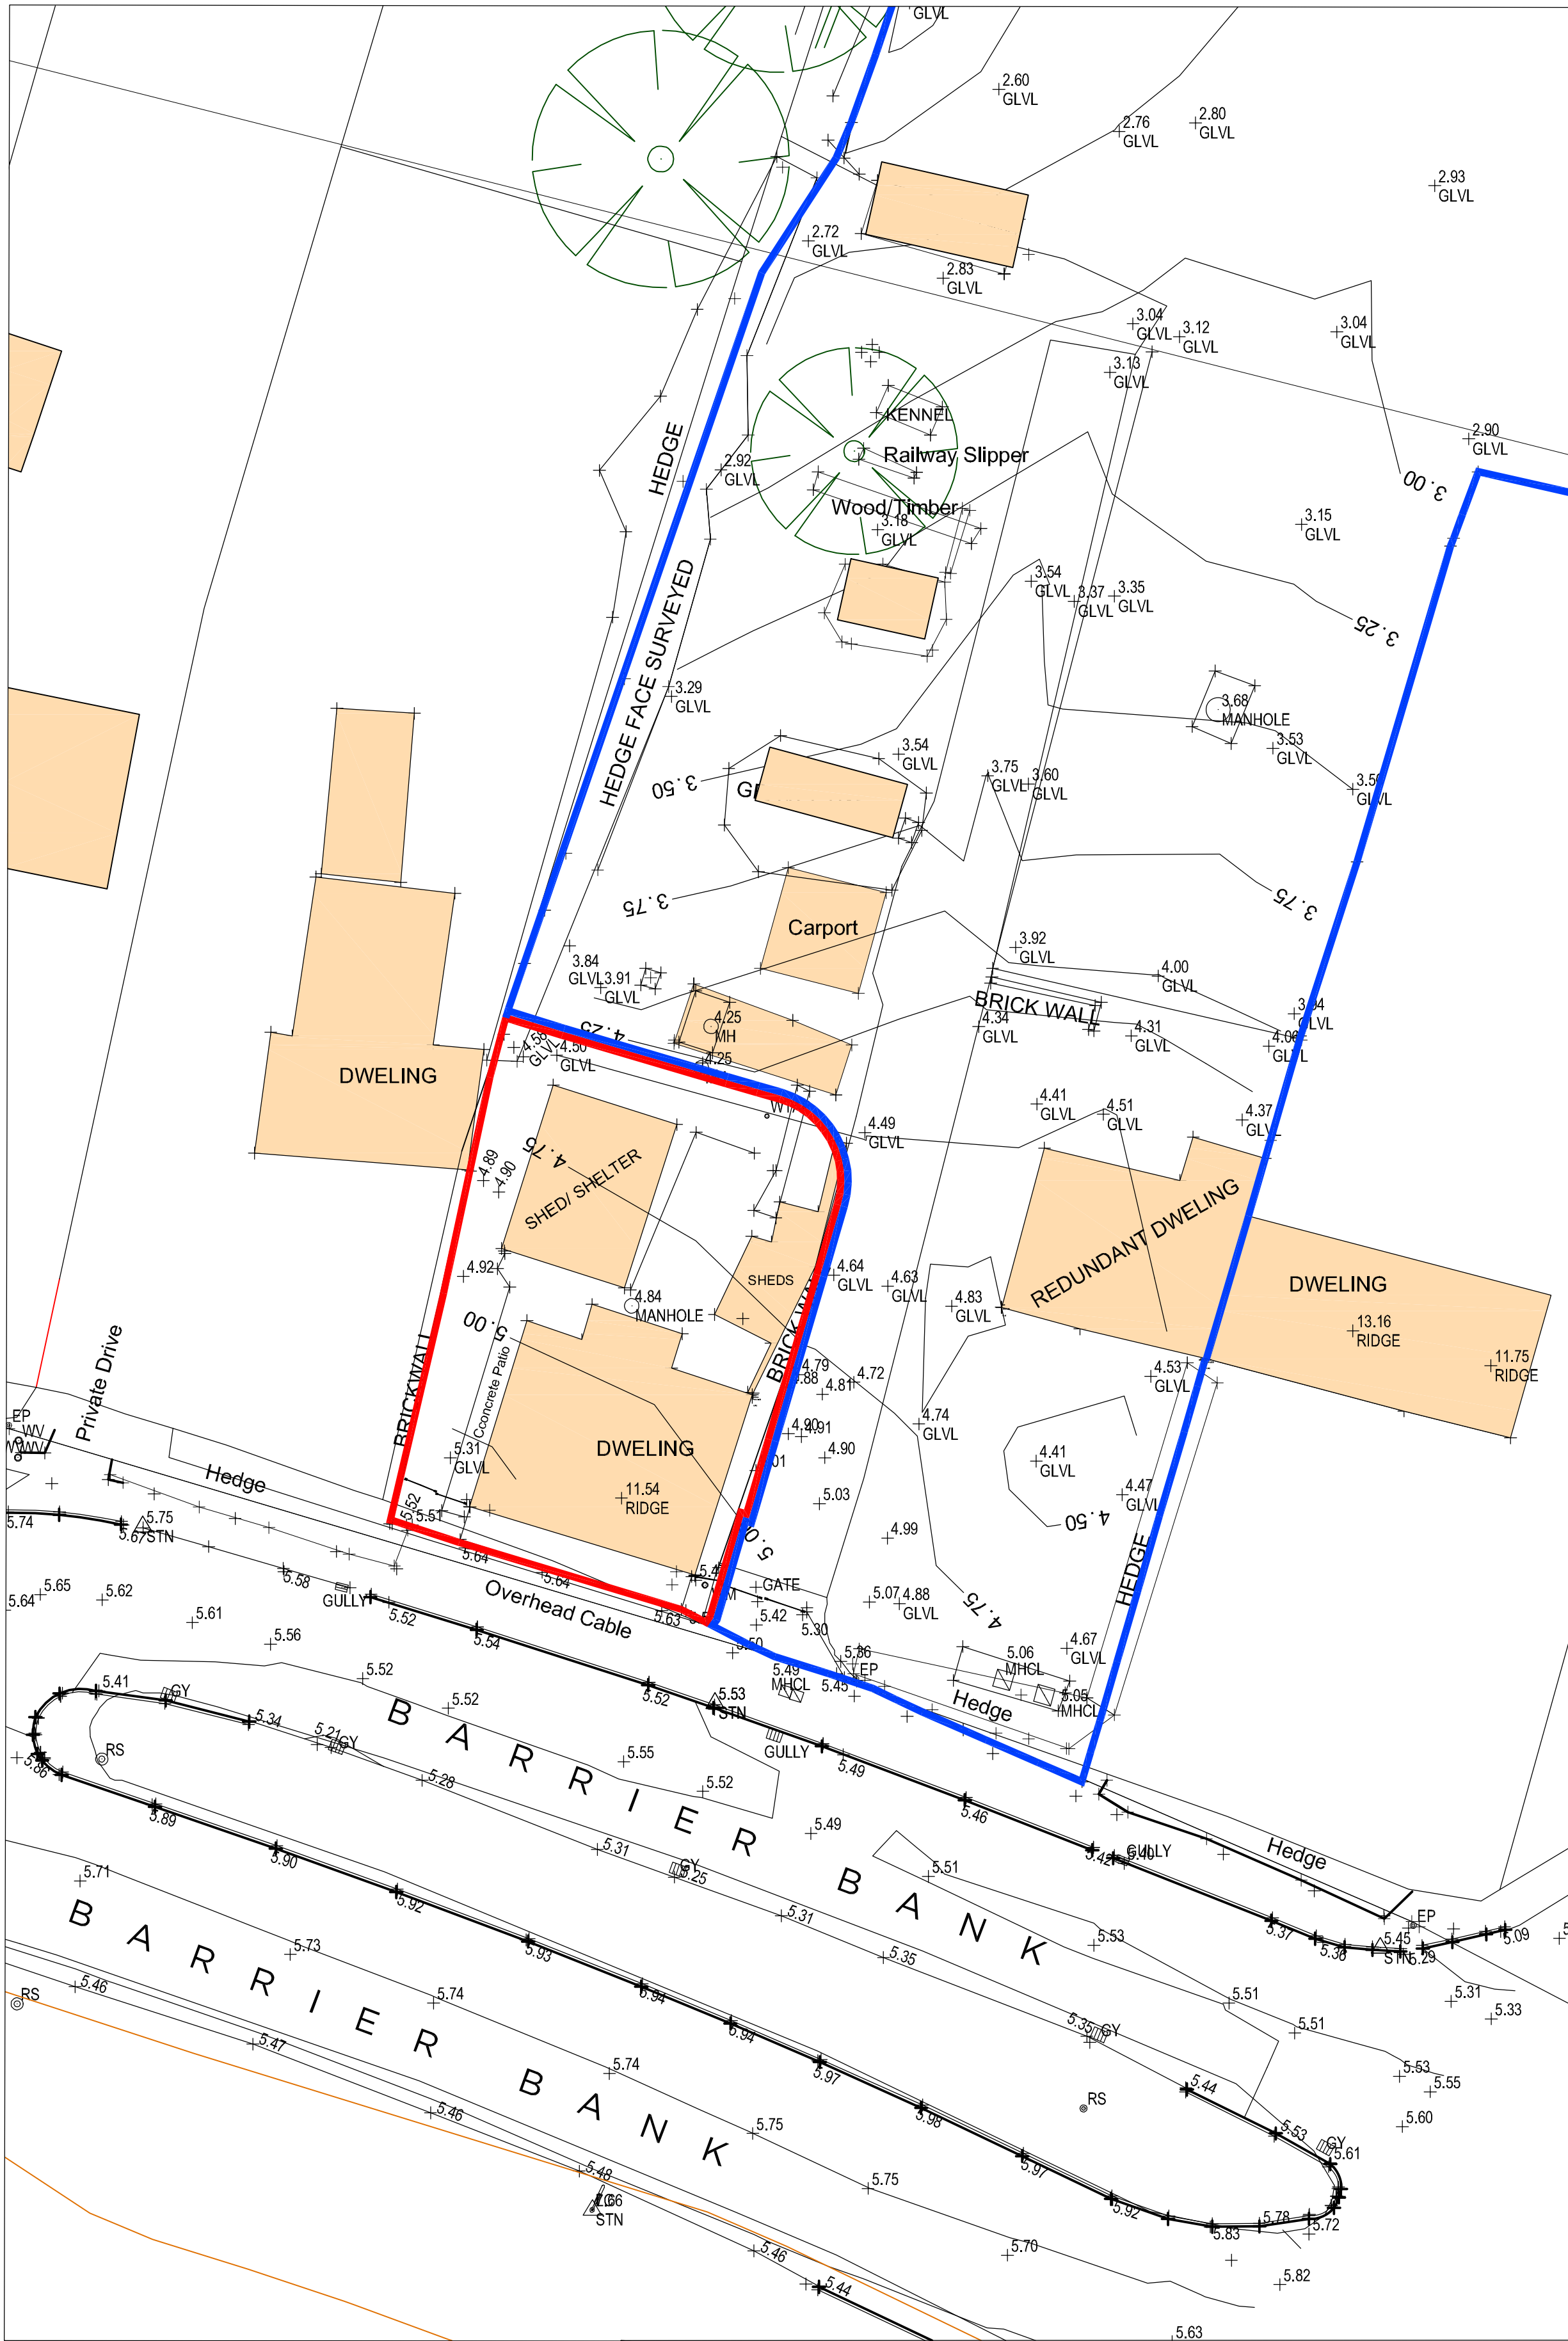
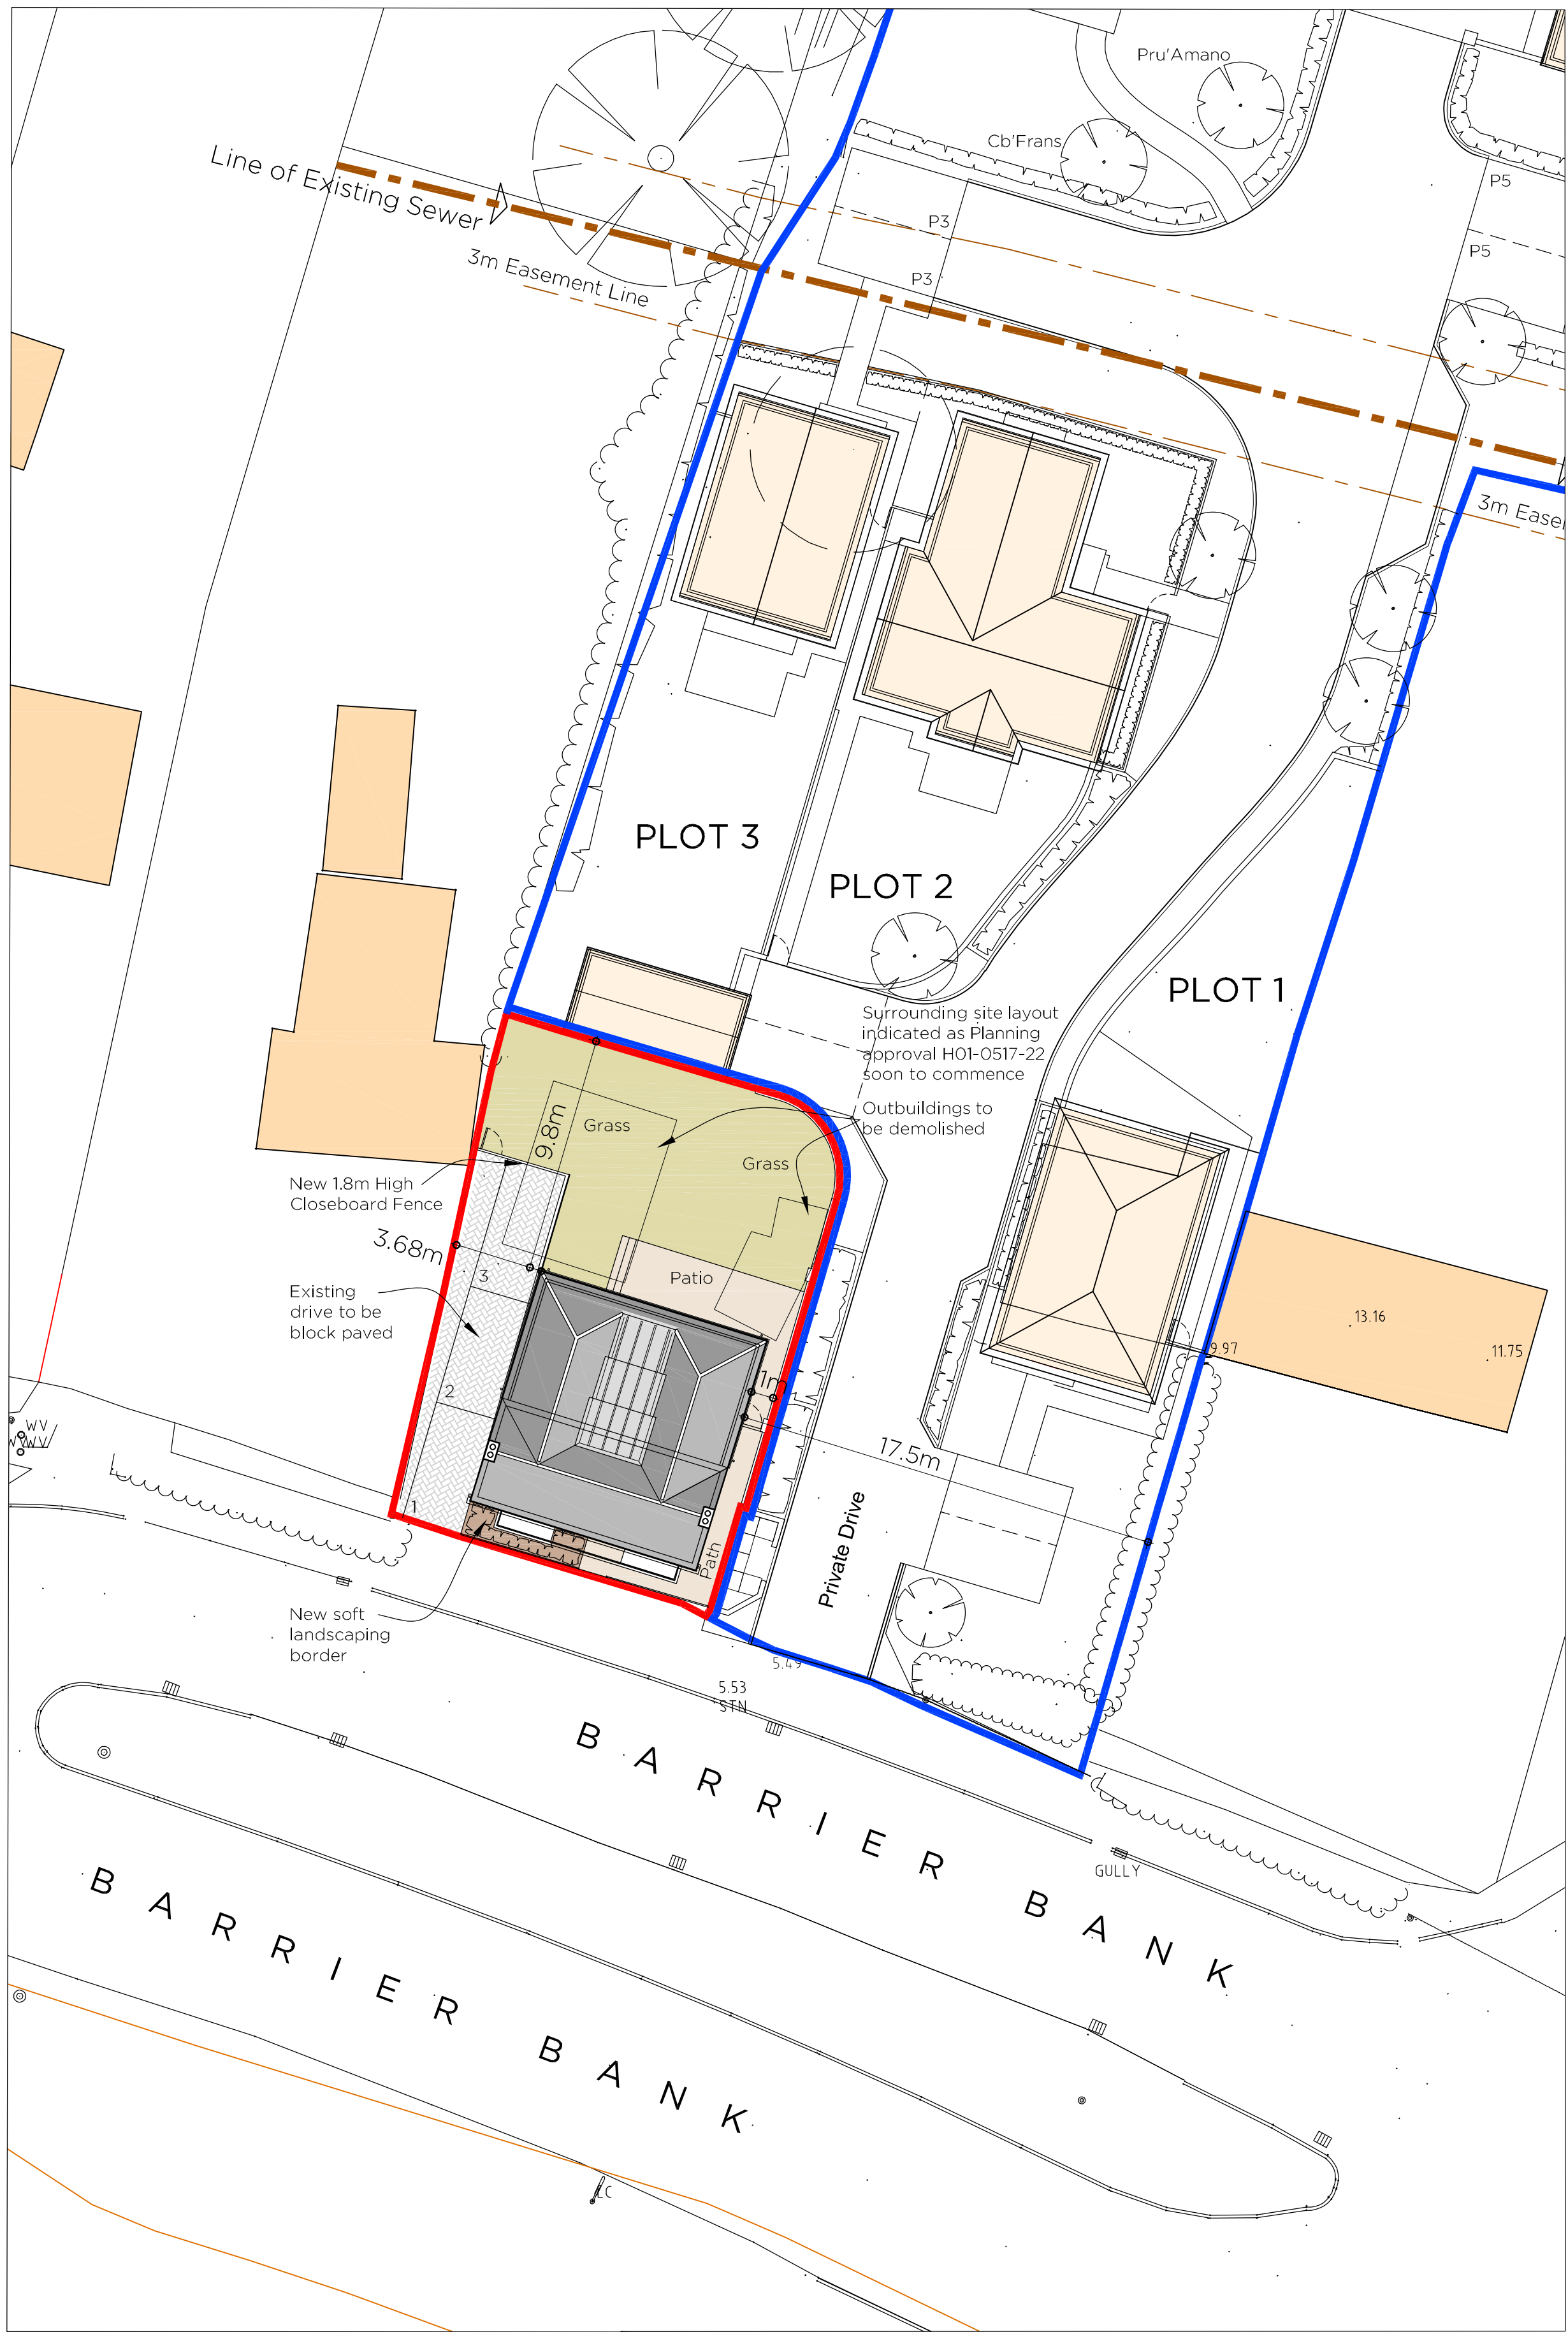


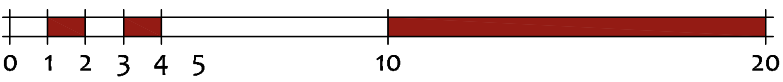

Existing Site Layout
Scale 1:200

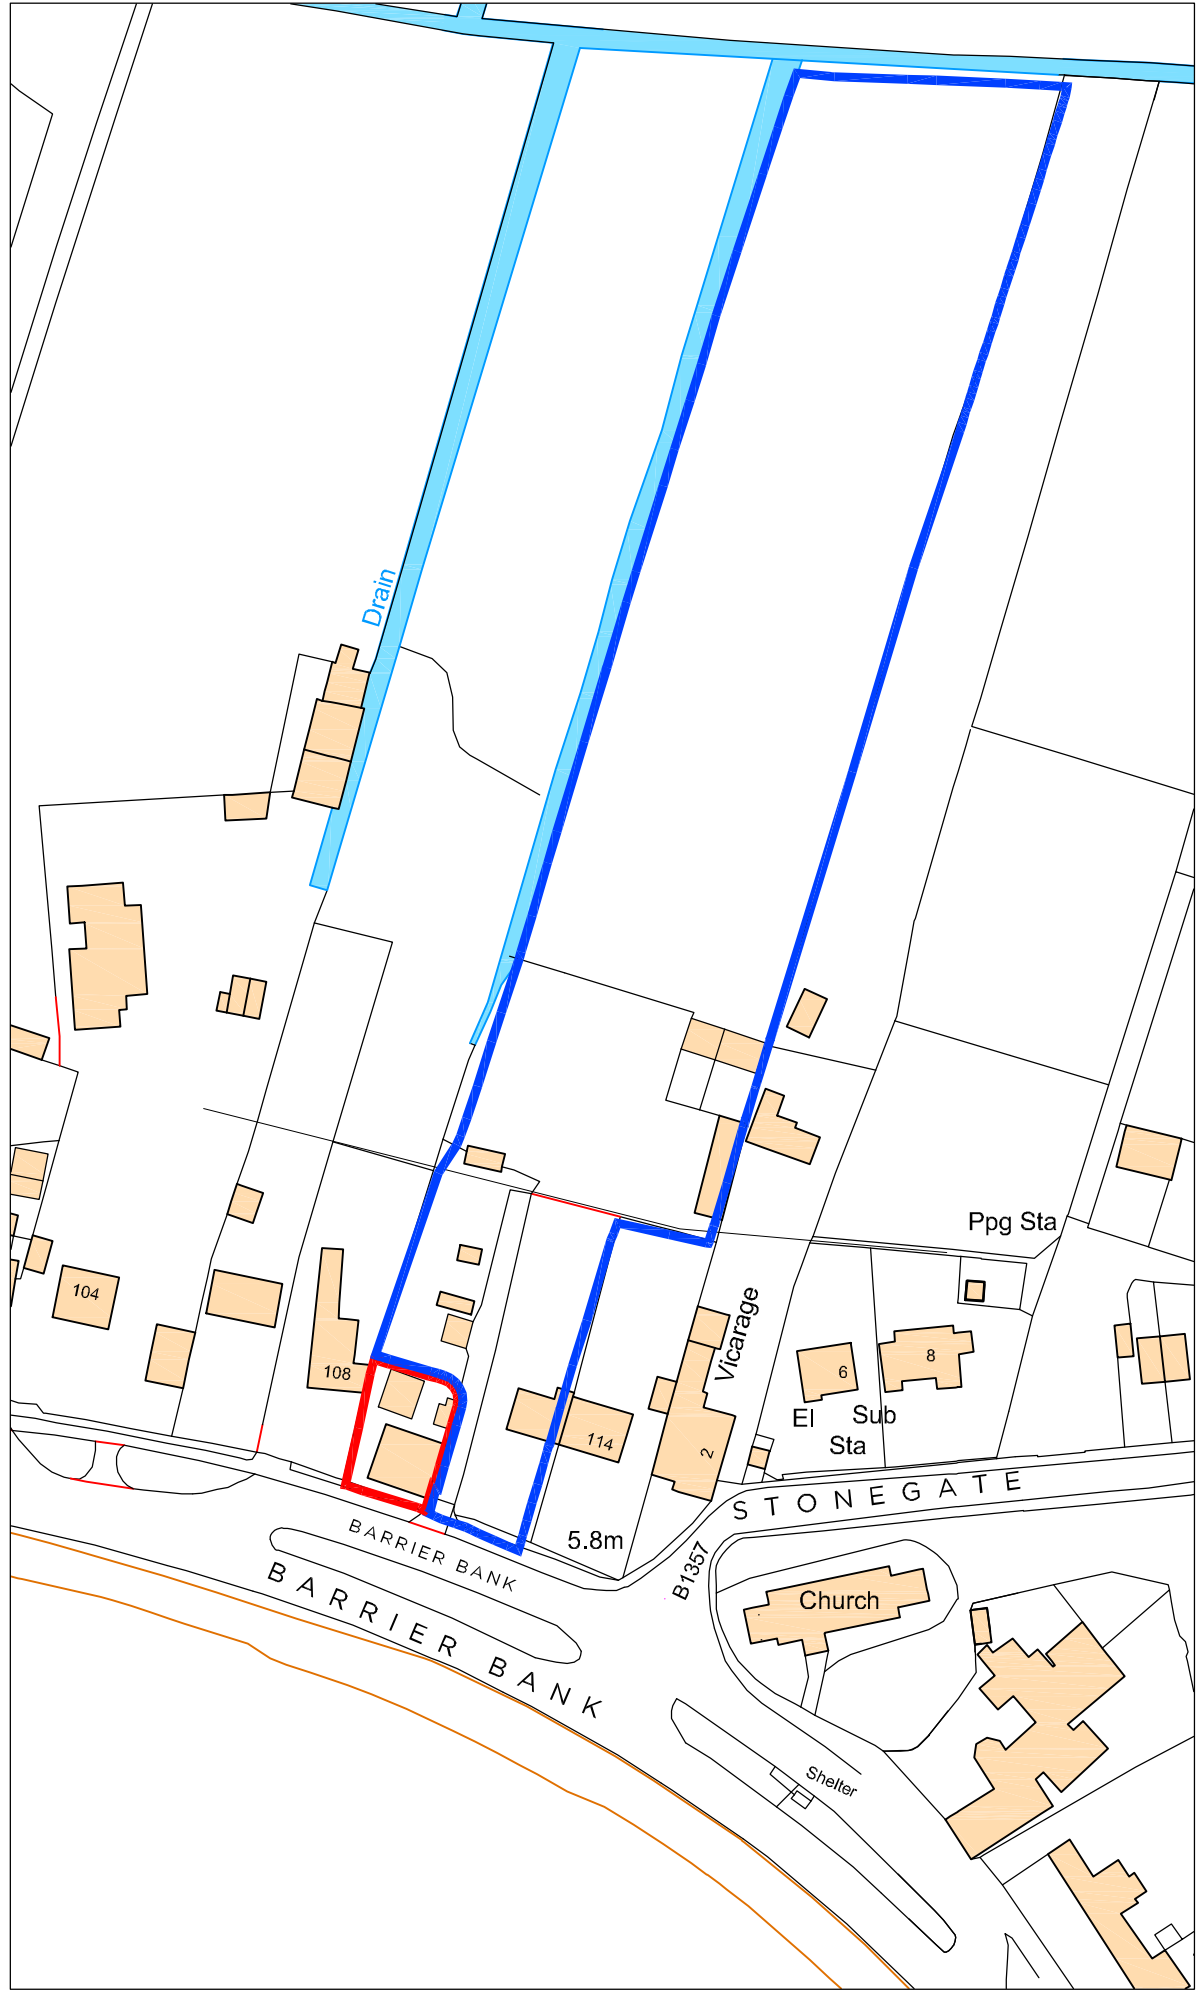


Proposed Site Layout
Scale 1:200

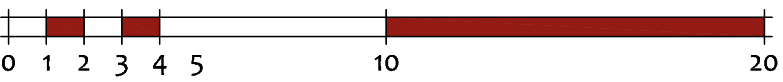

Site Location Plan
Scale 1:1250

0 10 20 30 40 50 100
Scale 1:1250
Ordnance Survey, (c) Crown Copyright 2022.
All rights reserved. Licence number 100022432

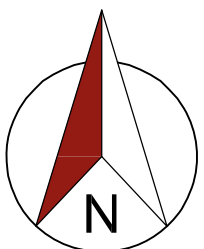

seven22
ARCHITECTURE LTD

22 SHORE VIEW, PETERBOROUGH
CAMBRIDGESHIRE, PE7 8FS
E:info@seven22.co.uk - T:07799 585277

PROJECT
EXTENSION & ALTERATIONS
to FORMER POST OFFICE
110 BARRIER BANK
COWBIT
LINCOLNSHIRE
PE12 6AQ

SH
SCENIC
HOMES

CLIENT
SCENIC HOMES LTD

TITLE
SITE LOCATION EXISTING & PROPOSED
SITE BLOCK PLANS

DRAWING No.
114a P01

SCALE
1:200 @ A1

DATE
MARCH 2026

REV